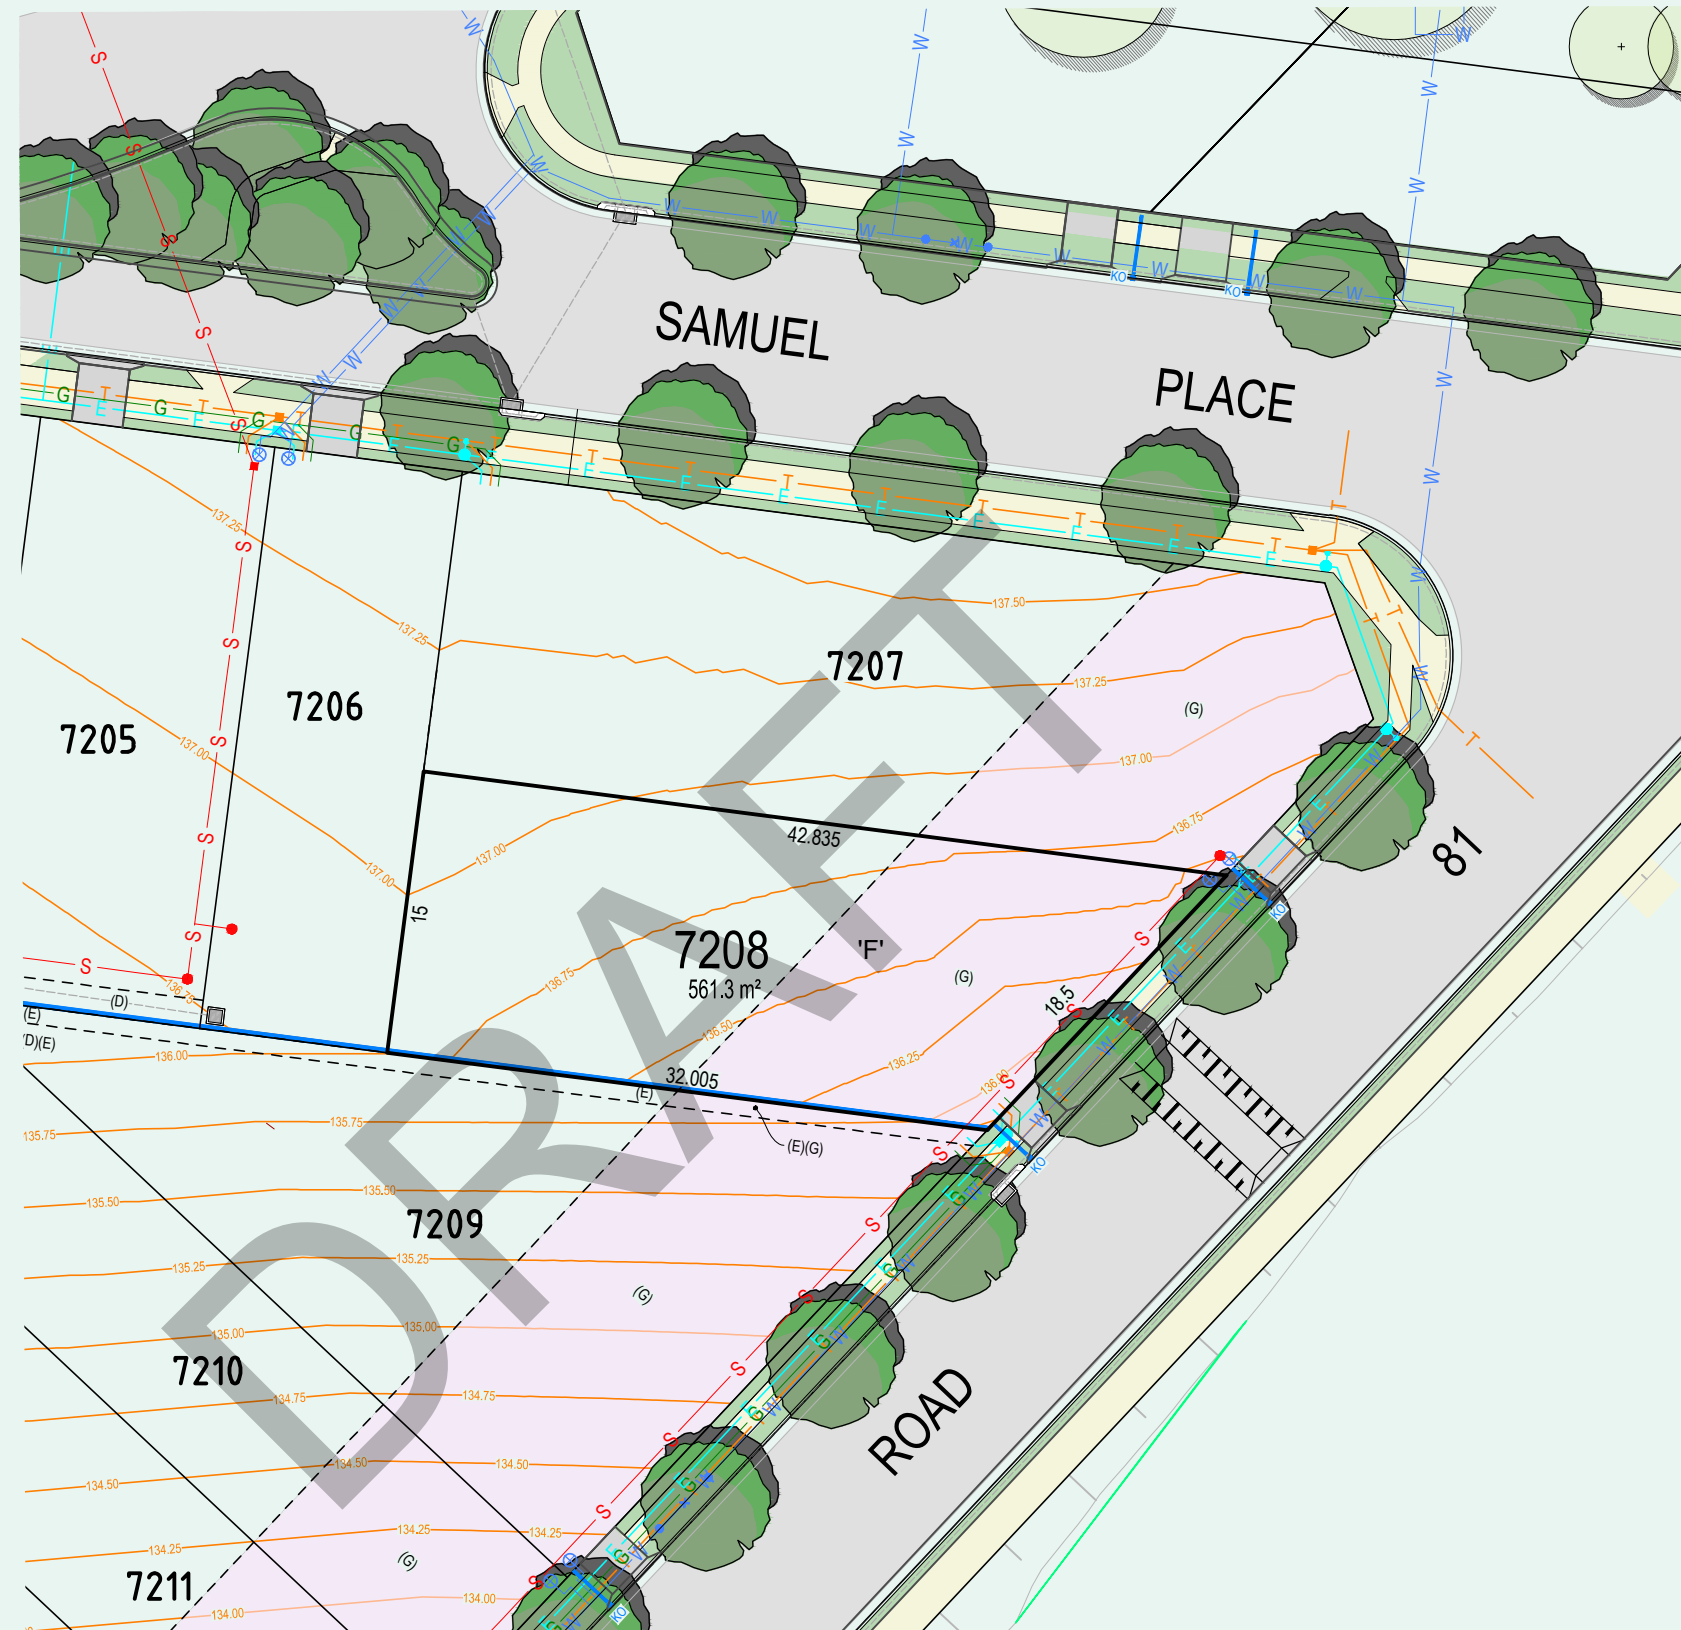
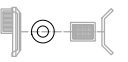
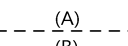
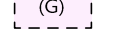
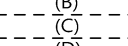
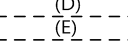





NEWBROOK STAGE 7B

LOT NUMBER 7208
SCALE 1:200@A1
REVISION C

LEGEND

	STORMWATER DRAINAGE KERB INLET PIT, SLOPE JUNCTION, STORMWATER PIT AND HEADWALL		LOT AFFECTED BY FILL INDICATIVE VEHICULAR CROSSING		LV PILLAR		EXISTING STREET TREE		PROPOSED CONCRETE FOOTPATH
	(A) EASEMENT FOR PADMOUNT SUBSTATION 2.75 WIDE RESTRICTION ON THE USE OF LAND		KERB OUTLET		ELECTRICAL PADMOUNT SUBSTATION		TREE PROTECT ZONE		ASSET PROTECTION ZONE 13.35 WIDE AND VARIABLE WIDTH
	(B) RESTRICTION ON THE USE OF LAND		SEWER MAIN, SMH & MS		GAS CONNECTION		STRUCTURAL ROOT ZONE		BATTERS
	(C) EASEMENT TO DRAIN WATER 1.5 WIDE & VARIABLE WIDTH		LINEMARKING		TELECOMMUNICATION CONNECTION		CONTOUR		
	(D) EASEMENT FOR SUPPORT 0.9 WIDE & VARIABLE WIDTH		WATER CONNECTION		RETAINING WALL				
	(E) EASEMENT FOR SUPPORT 0.9 WIDE & VARIABLE WIDTH		ELECTRICAL CONNECTION		PROPOSED STREET TREE				




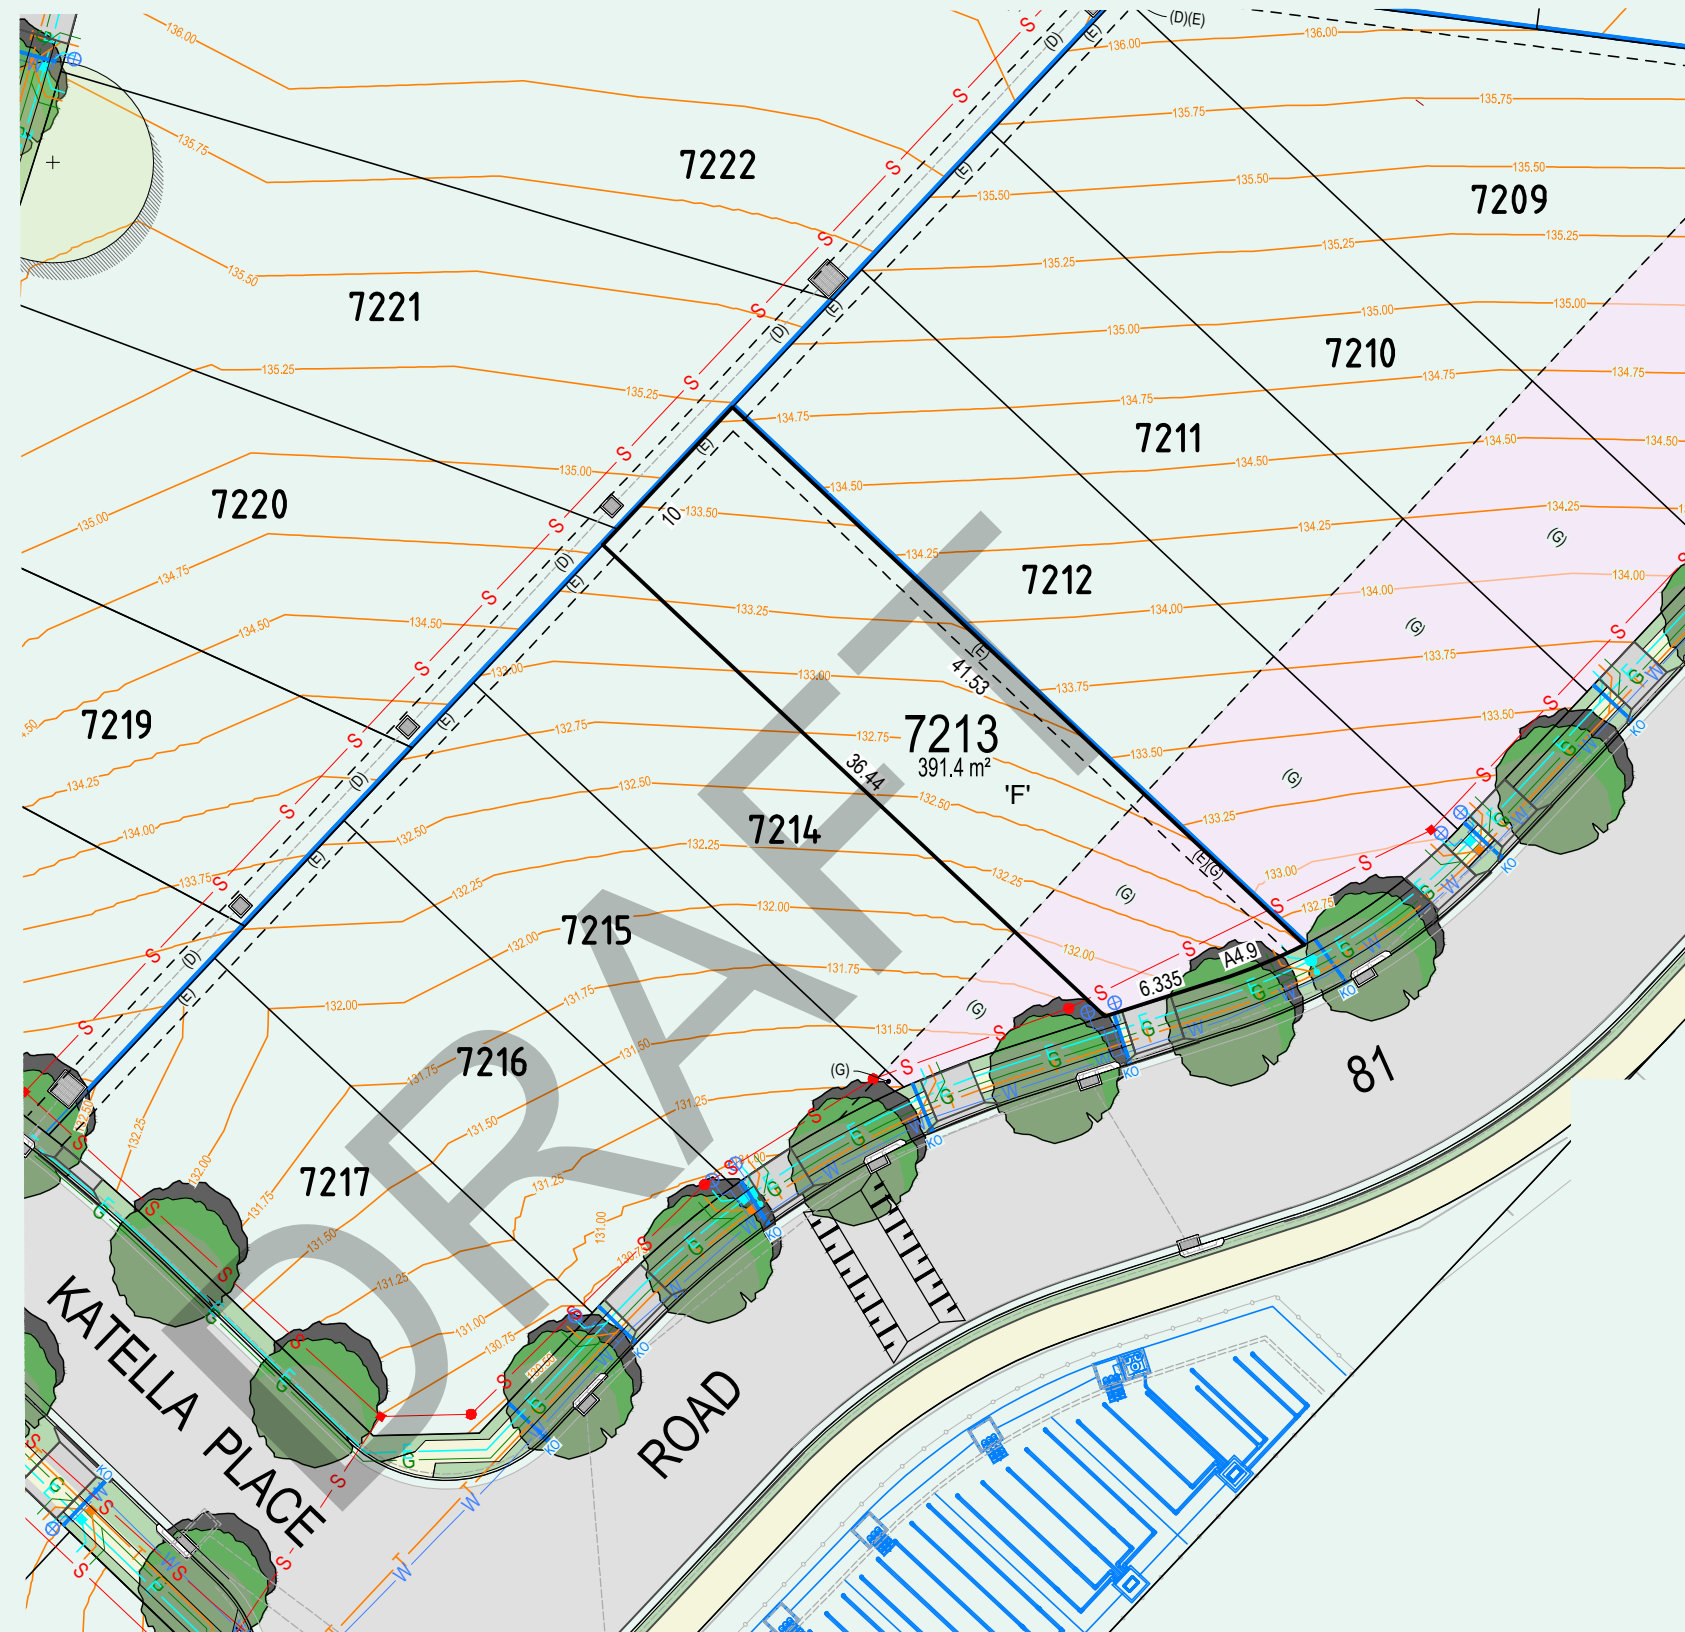

NEWBROOK STAGE 7B


LOT NUMBER 7213
SCALE 1:200@A1
REVISION B

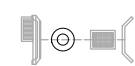LEGEND




STORMWATER DRAINAGE KERB INLET PIT,
SLOPE JUNCTION, STORMWATER PIT AND
HEADWALL

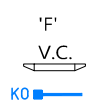- (A) --- EASEMENT FOR PADMOUNT SUBSTATION 2.75 WIDE RESTRICTION ON THE USE OF LAND
- (B) --- RESTRICTION ON THE USE OF LAND
- (C) --- RESTRICTION ON THE USE OF LAND
- (D) --- EASEMENT TO DRAIN WATER 1.5 WIDE & VARIABLE WIDTH
- (E) --- EASEMENT FOR SUPPORT 0.9 WIDE & VARIABLE WIDTH



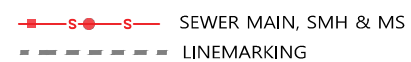
'F'
V.C.
LOT AFFECTED BY FILL
INDICATIVE VEHICULAR CROSSING
KERB OUTLET



SEWER MAIN, SMH & MS
LINEMARKING



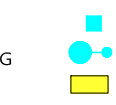WATER CONNECTION
ELECTRICAL CONNECTION



LV PILLAR
STREETLIGHT COLUMN
ELECTRICAL PADMOUNT SUBSTATION



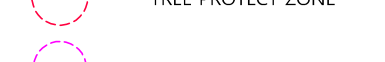
GAS CONNECTION
TELECOMMUNICATION CONNECTION




RETAINING WALL
PROPOSED STREET TREE



EXISTING STREET TREE
TREE PROTECT ZONE
STRUCTURAL ROOT ZONE



CONTOUR

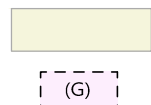


PROPOSED CONCRETE FOOTPATH
ASSET PROTECTION ZONE 13.35 WIDE
AND VARIABLE WIDTH



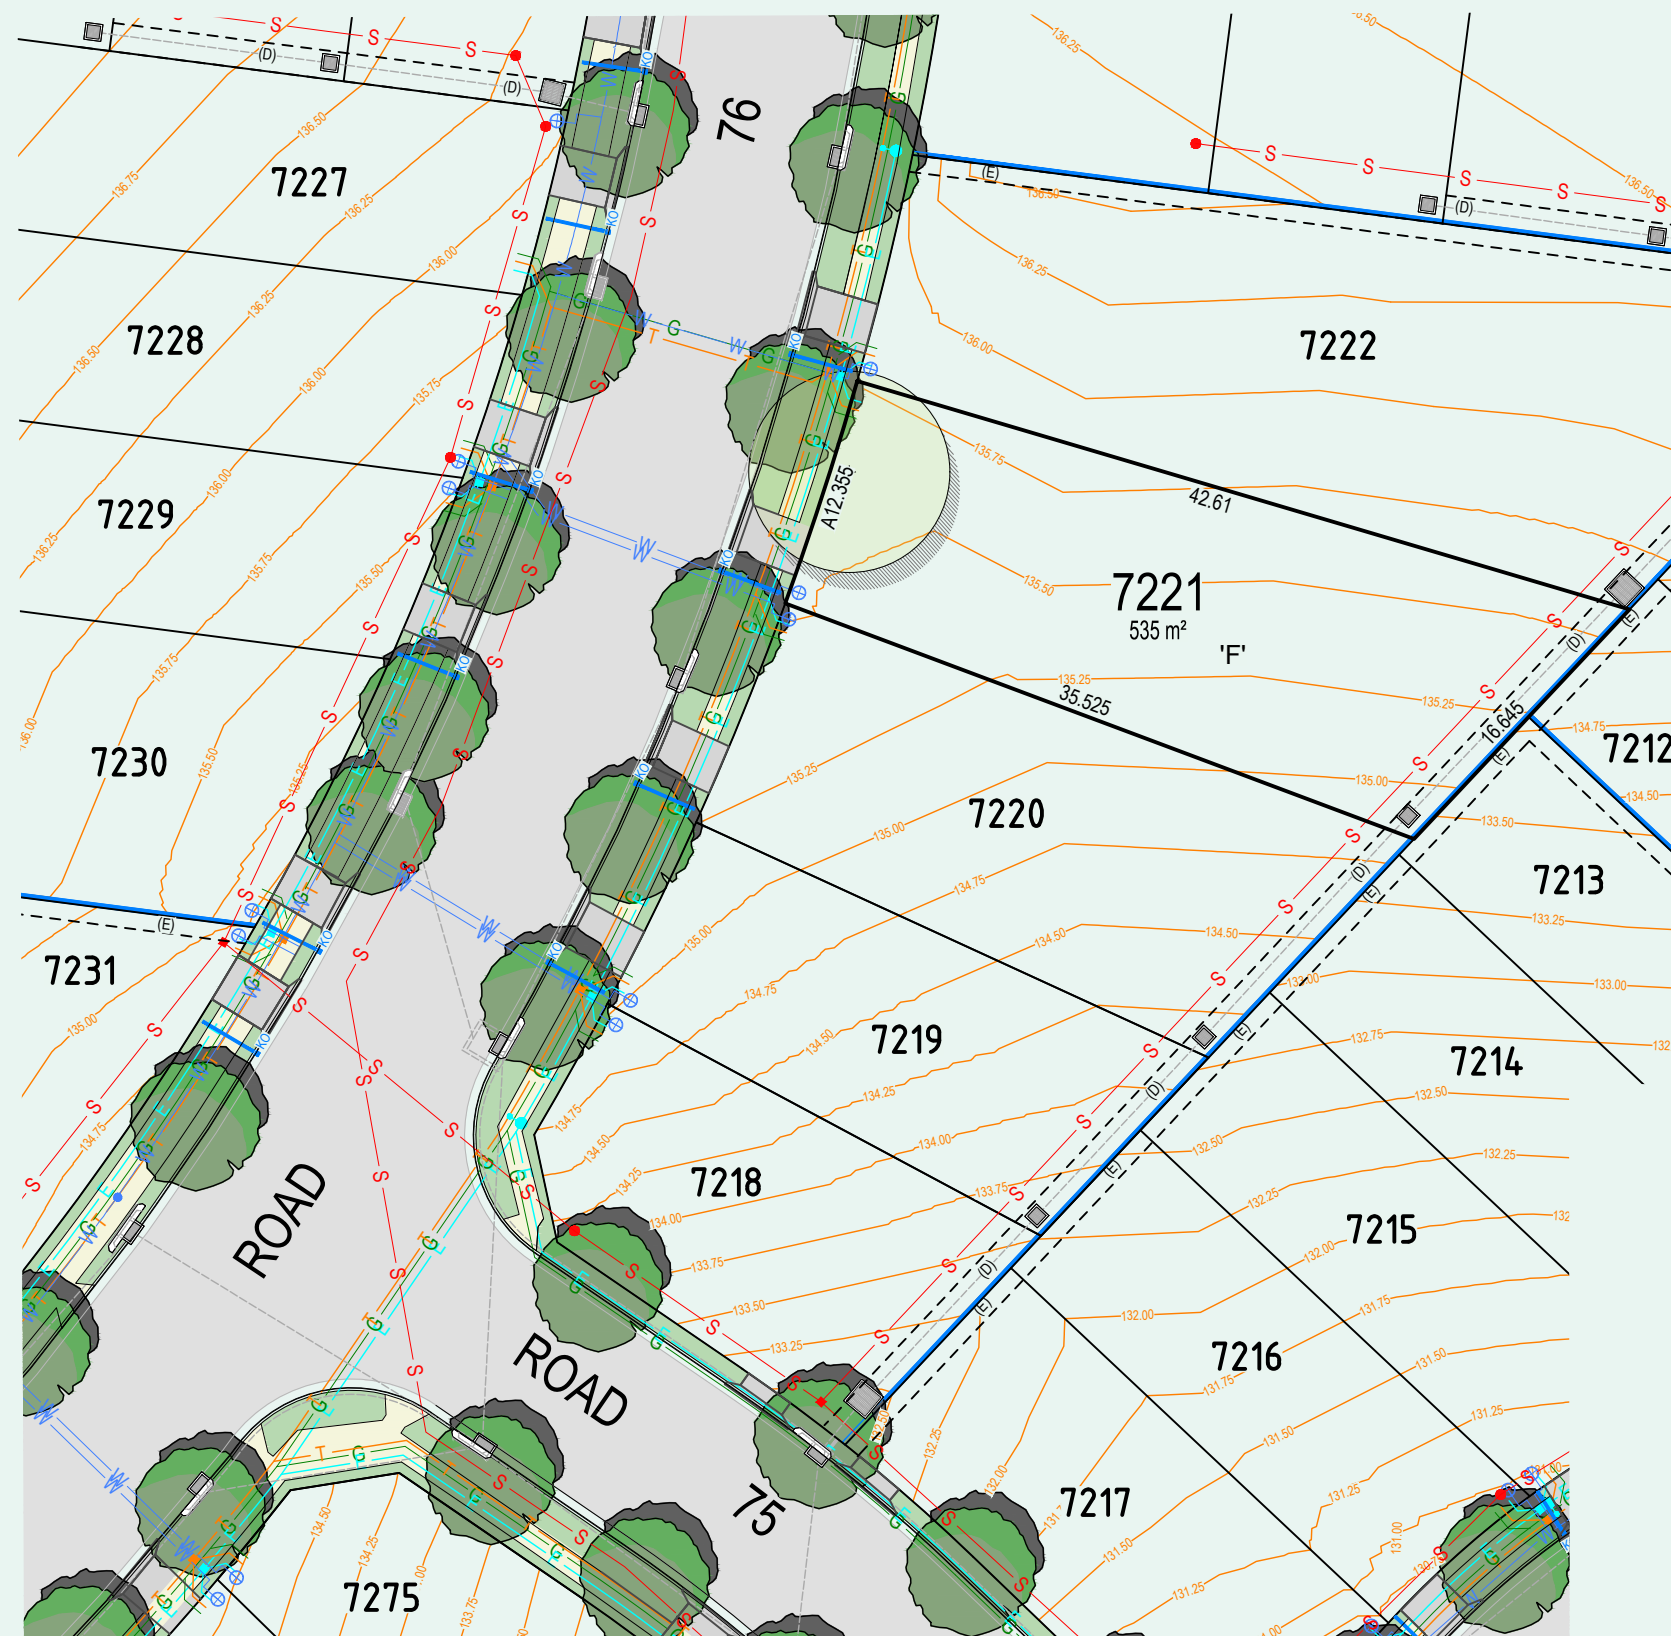BATTERS











NEWBROOK STAGE 7B

LOT NUMBER 7221
SCALE 1:200@A1
REVISION C

     LEGEND

	STORMWATER DRAINAGE KERB INLET PIT, SLOPE JUNCTION, STORMWATER PIT AND HEADWALL		'F' LOT AFFECTED BY FILL INDICATIVE VEHICULAR CROSSING		LV PILLAR		EXISTING STREET TREE		PROPOSED CONCRETE FOOTPATH
	KO		SEWER MAIN, SMH & MS		ELECTRICAL PADMOUNT SUBSTATION		TREE PROTECT ZONE		ASSET PROTECTION ZONE 13.35 WIDE AND VARIABLE WIDTH
	(A) EASEMENT FOR PADMOUNT SUBSTATION 2.75 WIDE RESTRICTION ON THE USE OF LAND		— LINEMARKING		GAS CONNECTION		STRUCTURAL ROOT ZONE		BATTERS
	(B) RESTRICTION ON THE USE OF LAND		WATER CONNECTION		TELECOMMUNICATION CONNECTION		CONTOUR		
	(C) EASEMENT TO DRAIN WATER 1.5 WIDE & VARIABLE WIDTH		ELECTRICAL CONNECTION		RETAINING WALL				
	(D) EASEMENT FOR SUPPORT 0.9 WIDE & VARIABLE WIDTH		PROPOSED STREET TREE						
	(E) EASEMENT FOR SUPPORT 0.9 WIDE & VARIABLE WIDTH								




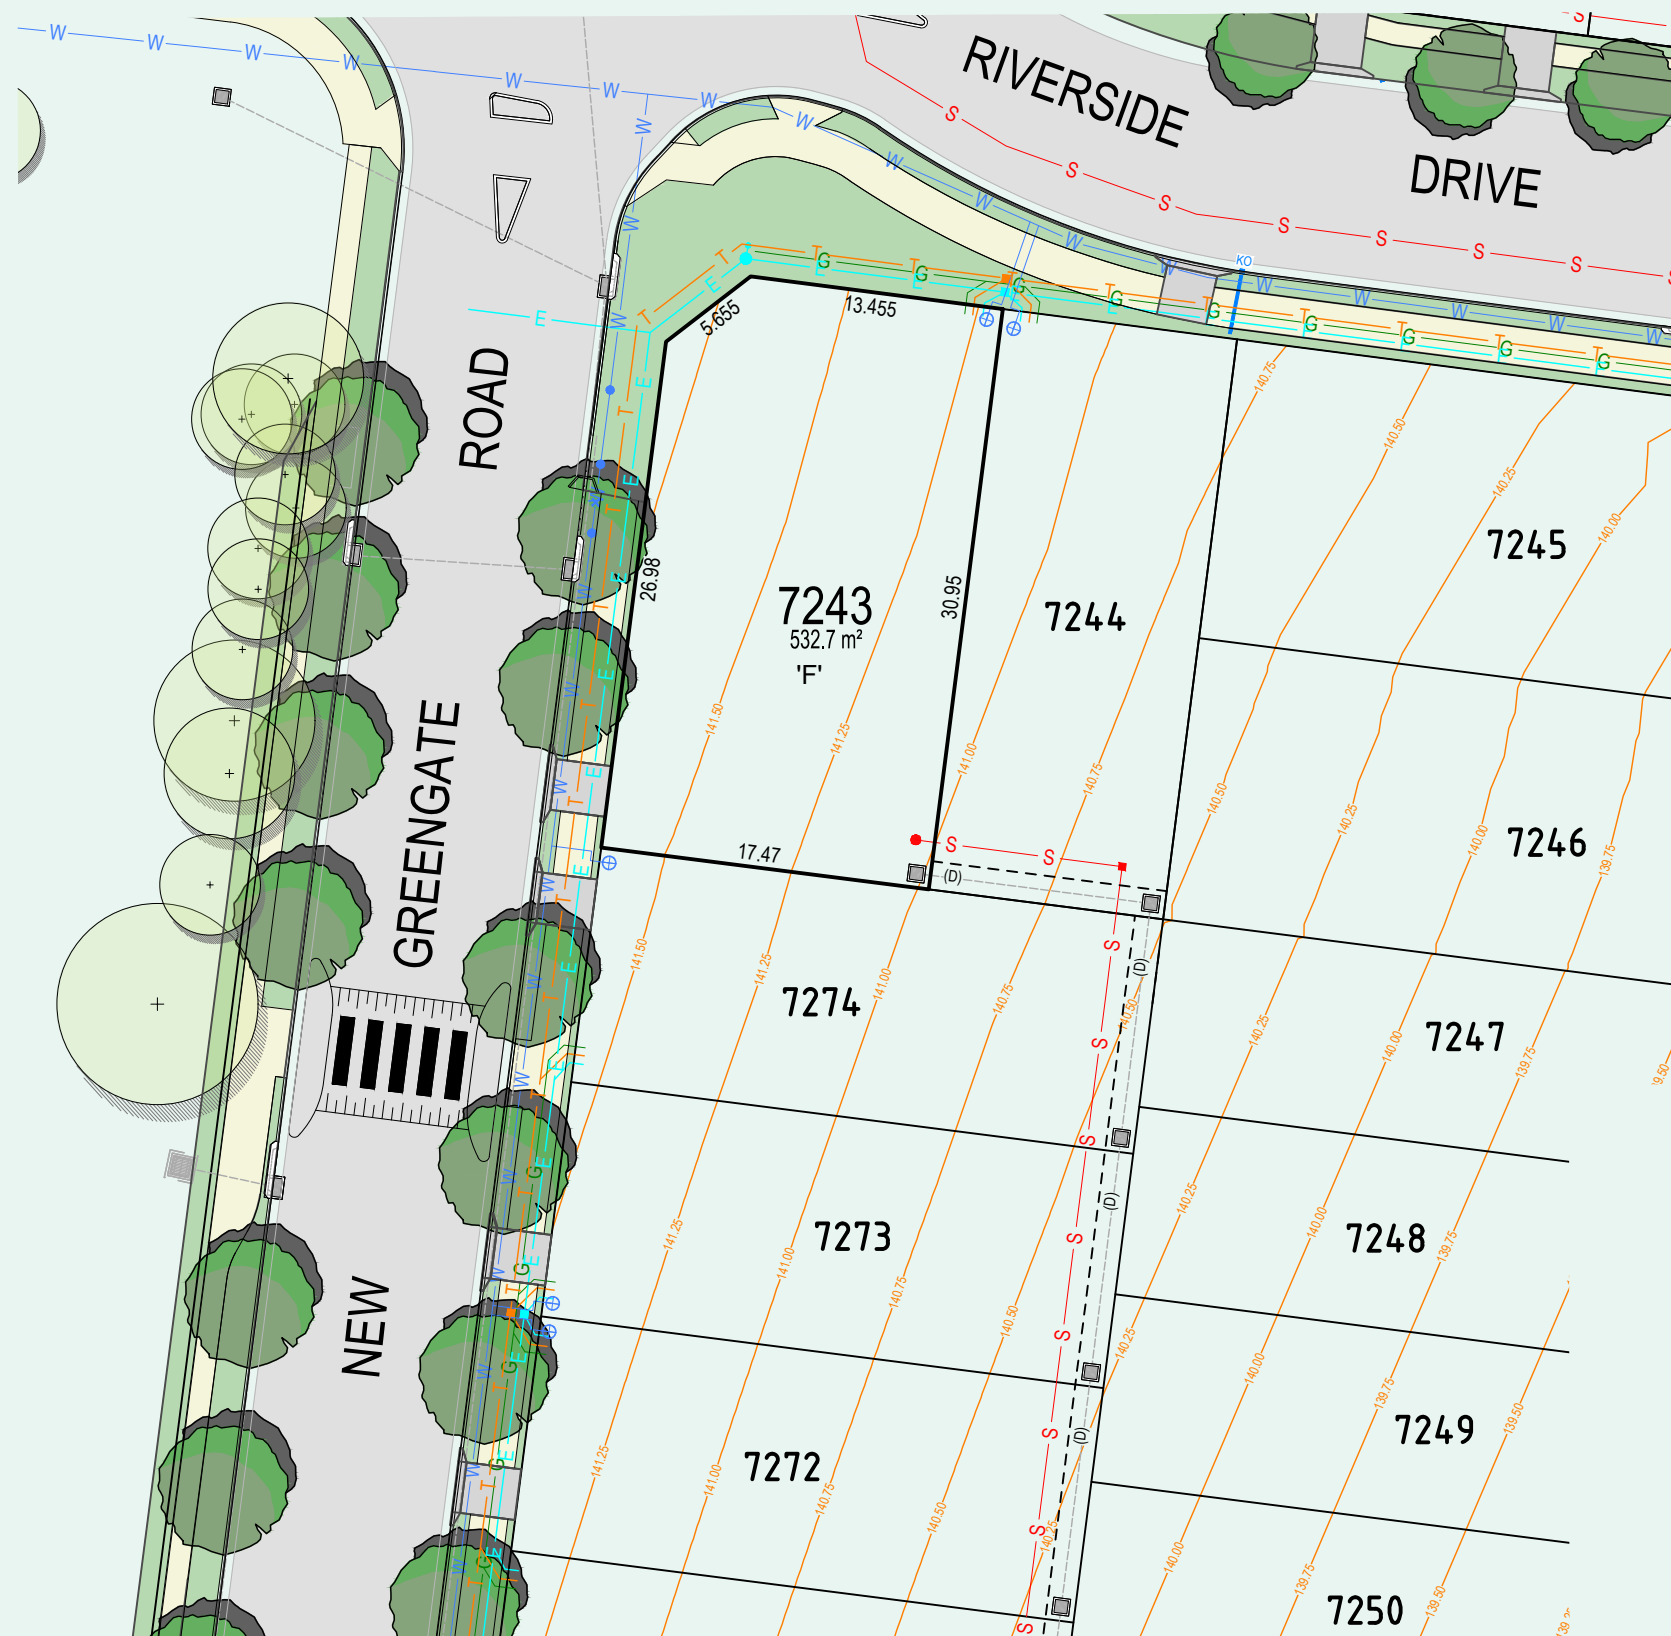


NEWBROOK STAGE 7B

LOT NUMBER 7243
SCALE 1:200@A1
REVISION C

LEGEND

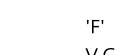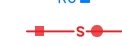
-  STORMWATER DRAINAGE KERB INLET PIT, SLOPE JUNCTION, STORMWATER PIT AND HEADWALL
- (A) --- EASEMENT FOR PADMOUNT SUBSTATION 2.75 WIDE RESTRICTION ON THE USE OF LAND
- (B) --- RESTRICTION ON THE USE OF LAND
- (C) --- RESTRICTION ON THE USE OF LAND
- (D) --- EASEMENT TO DRAIN WATER 1.5 WIDE & VARIABLE WIDTH
- (E) --- EASEMENT FOR SUPPORT 0.9 WIDE & VARIABLE WIDTH

-  'F' LOT AFFECTED BY FILL INDICATIVE VEHICULAR CROSSING
-  KERB OUTLET
-  SEWER MAIN, SMH & MS
-  LINEMARKING
-  WATER CONNECTION
-  ELECTRICAL CONNECTION

-  LV PILLAR
-  STREETLIGHT COLUMN
-  ELECTRICAL PADMOUNT SUBSTATION
-  GAS CONNECTION
-  TELECOMMUNICATION CONNECTION
-  RETAINING WALL
-  PROPOSED STREET TREE

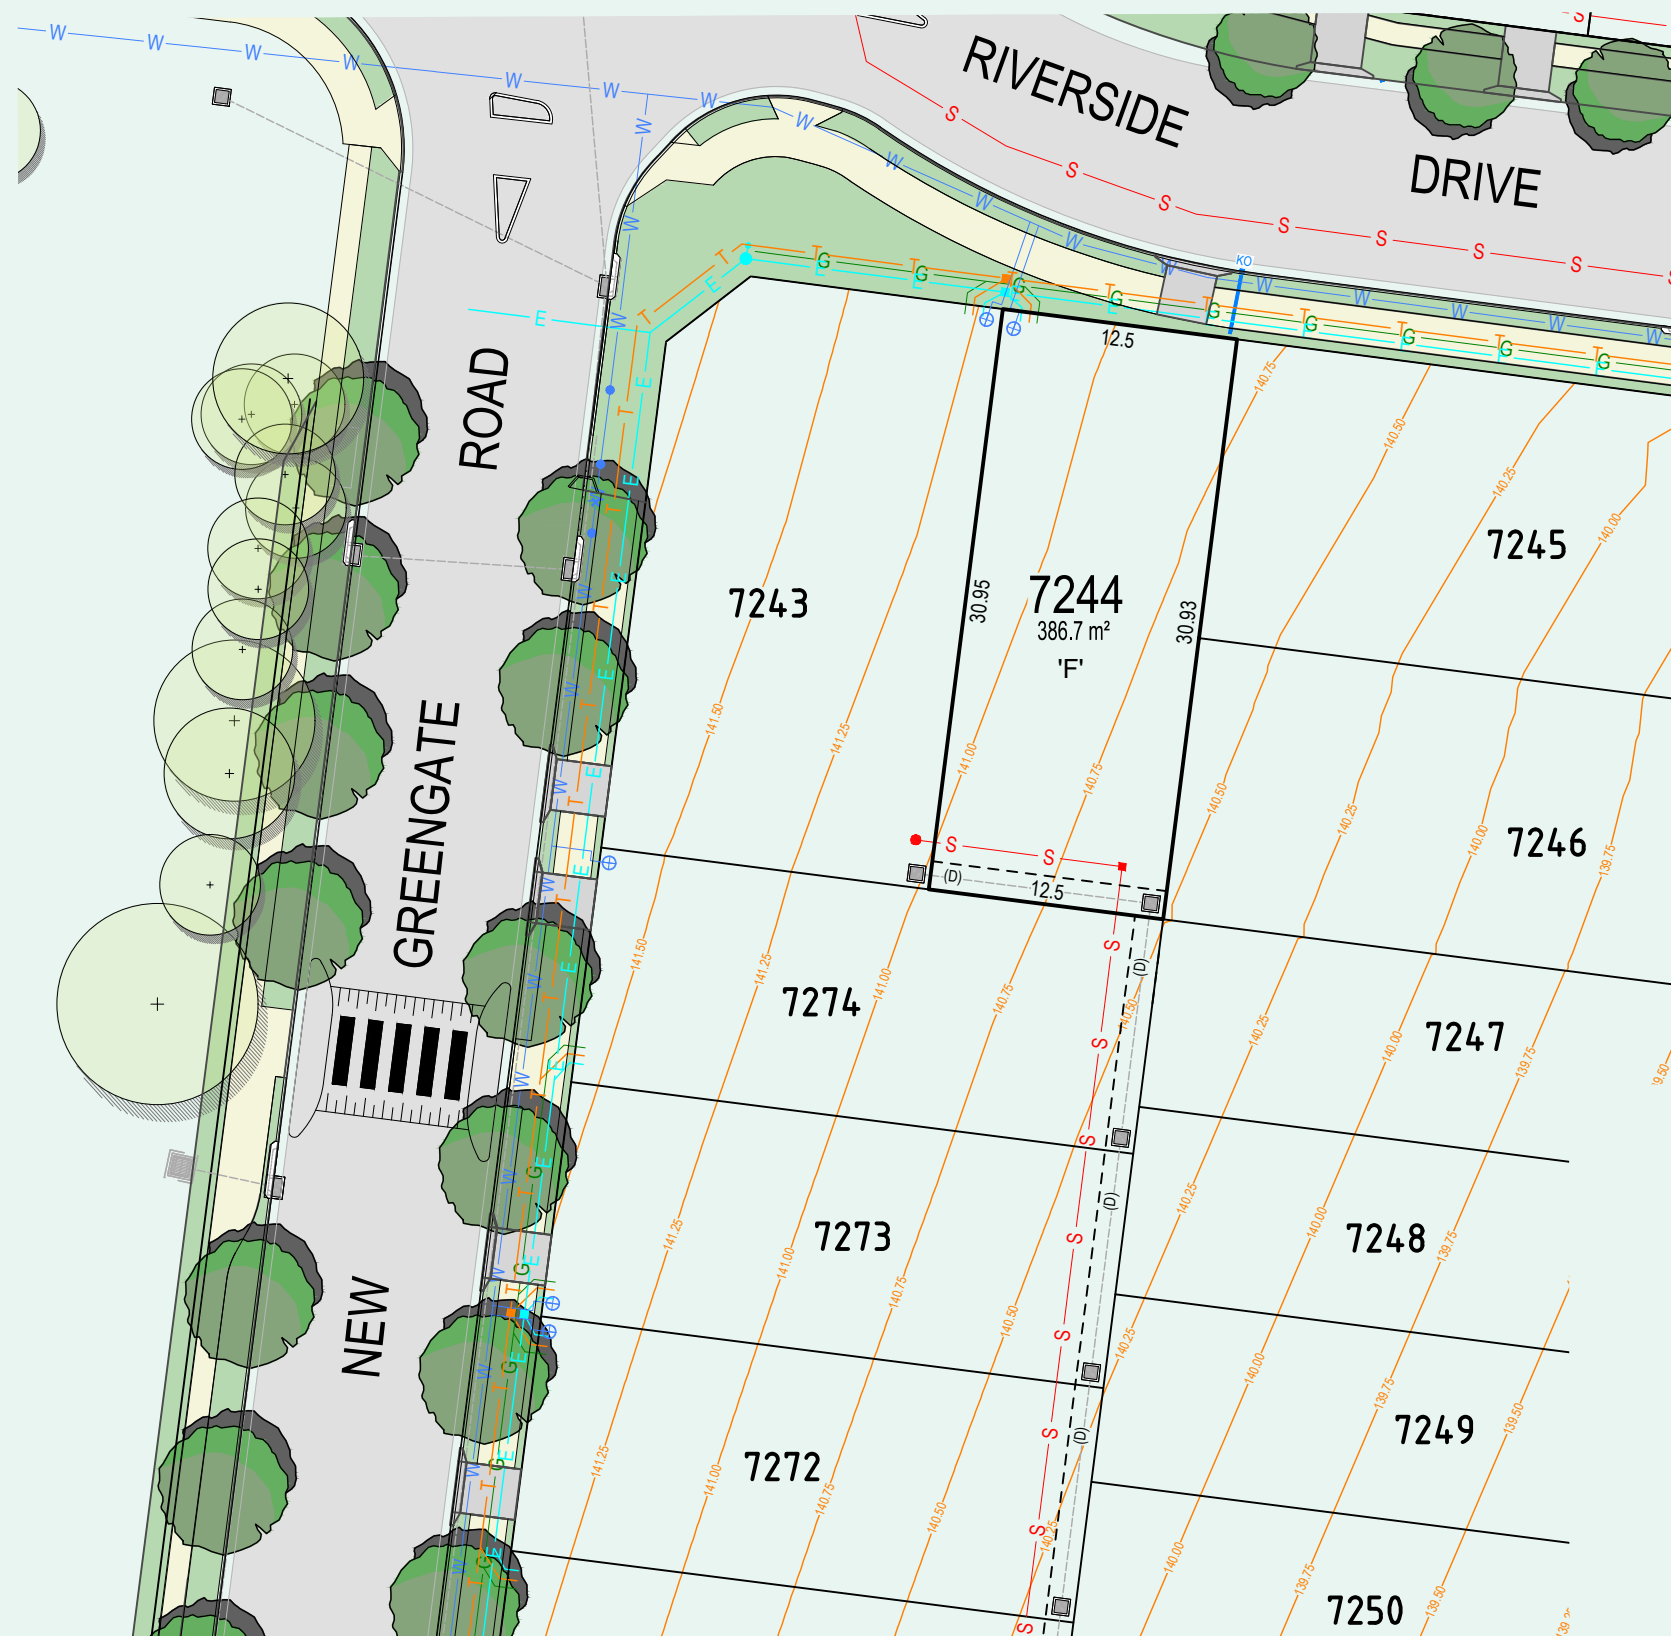-  EXISTING STREET TREE
-  TREE PROTECT ZONE
-  STRUCTURAL ROOT ZONE
-  CONTOUR
-  PROPOSED CONCRETE FOOTPATH
-  ASSET PROTECTION ZONE 13.35 WIDE AND VARIABLE WIDTH
-  BATTERS





LOT NUMBER	7244
SCALE	1:200@A1
REVISION	C

STORMWATER DRAINAGE KERB INLET PIT,
SLOPE JUNCTION, STORMWATER PIT AND
HEADWALL

--- (A) --- EASEMENT FOR PADMOUNT SUBSTATION 2.75 WIDE RESTRICTION
 --- (B) --- ON THE USE OF LAND
 --- (C) --- RESTRICTION ON THE USE OF LAND
 --- (D) --- EASEMENT TO DRAIN WATER 1.5 WIDE & VARIABLE WIDTH
 --- (E) --- EASEMENT FOR SUPPORT 0.9 WIDE & VARIABLE WIDTH

'F'	LOT AFFECTED BY FILL
V.C.	INDICATIVE VEHICULAR CROSSING
	KERB OUTLET


 SEWER MAIN, SMH & MS
 LINEMARKING

WATER CONNECTION

ELECTRICAL CONNECTION

 LV PILLAR
 STREETLIGHT COLUMN
 ELECTRICAL PADMOUNT SUBSTATION
 GAS CONNECTION
 TELECOMMUNICATION CONNECTION
 RETAINING WALL
 PROPOSED STREET TREE



EXISTING STREET TREE



TREE PROTECT ZONE

STRUCTURAL ROOT ZONE

139 CONTOUR

Page 10

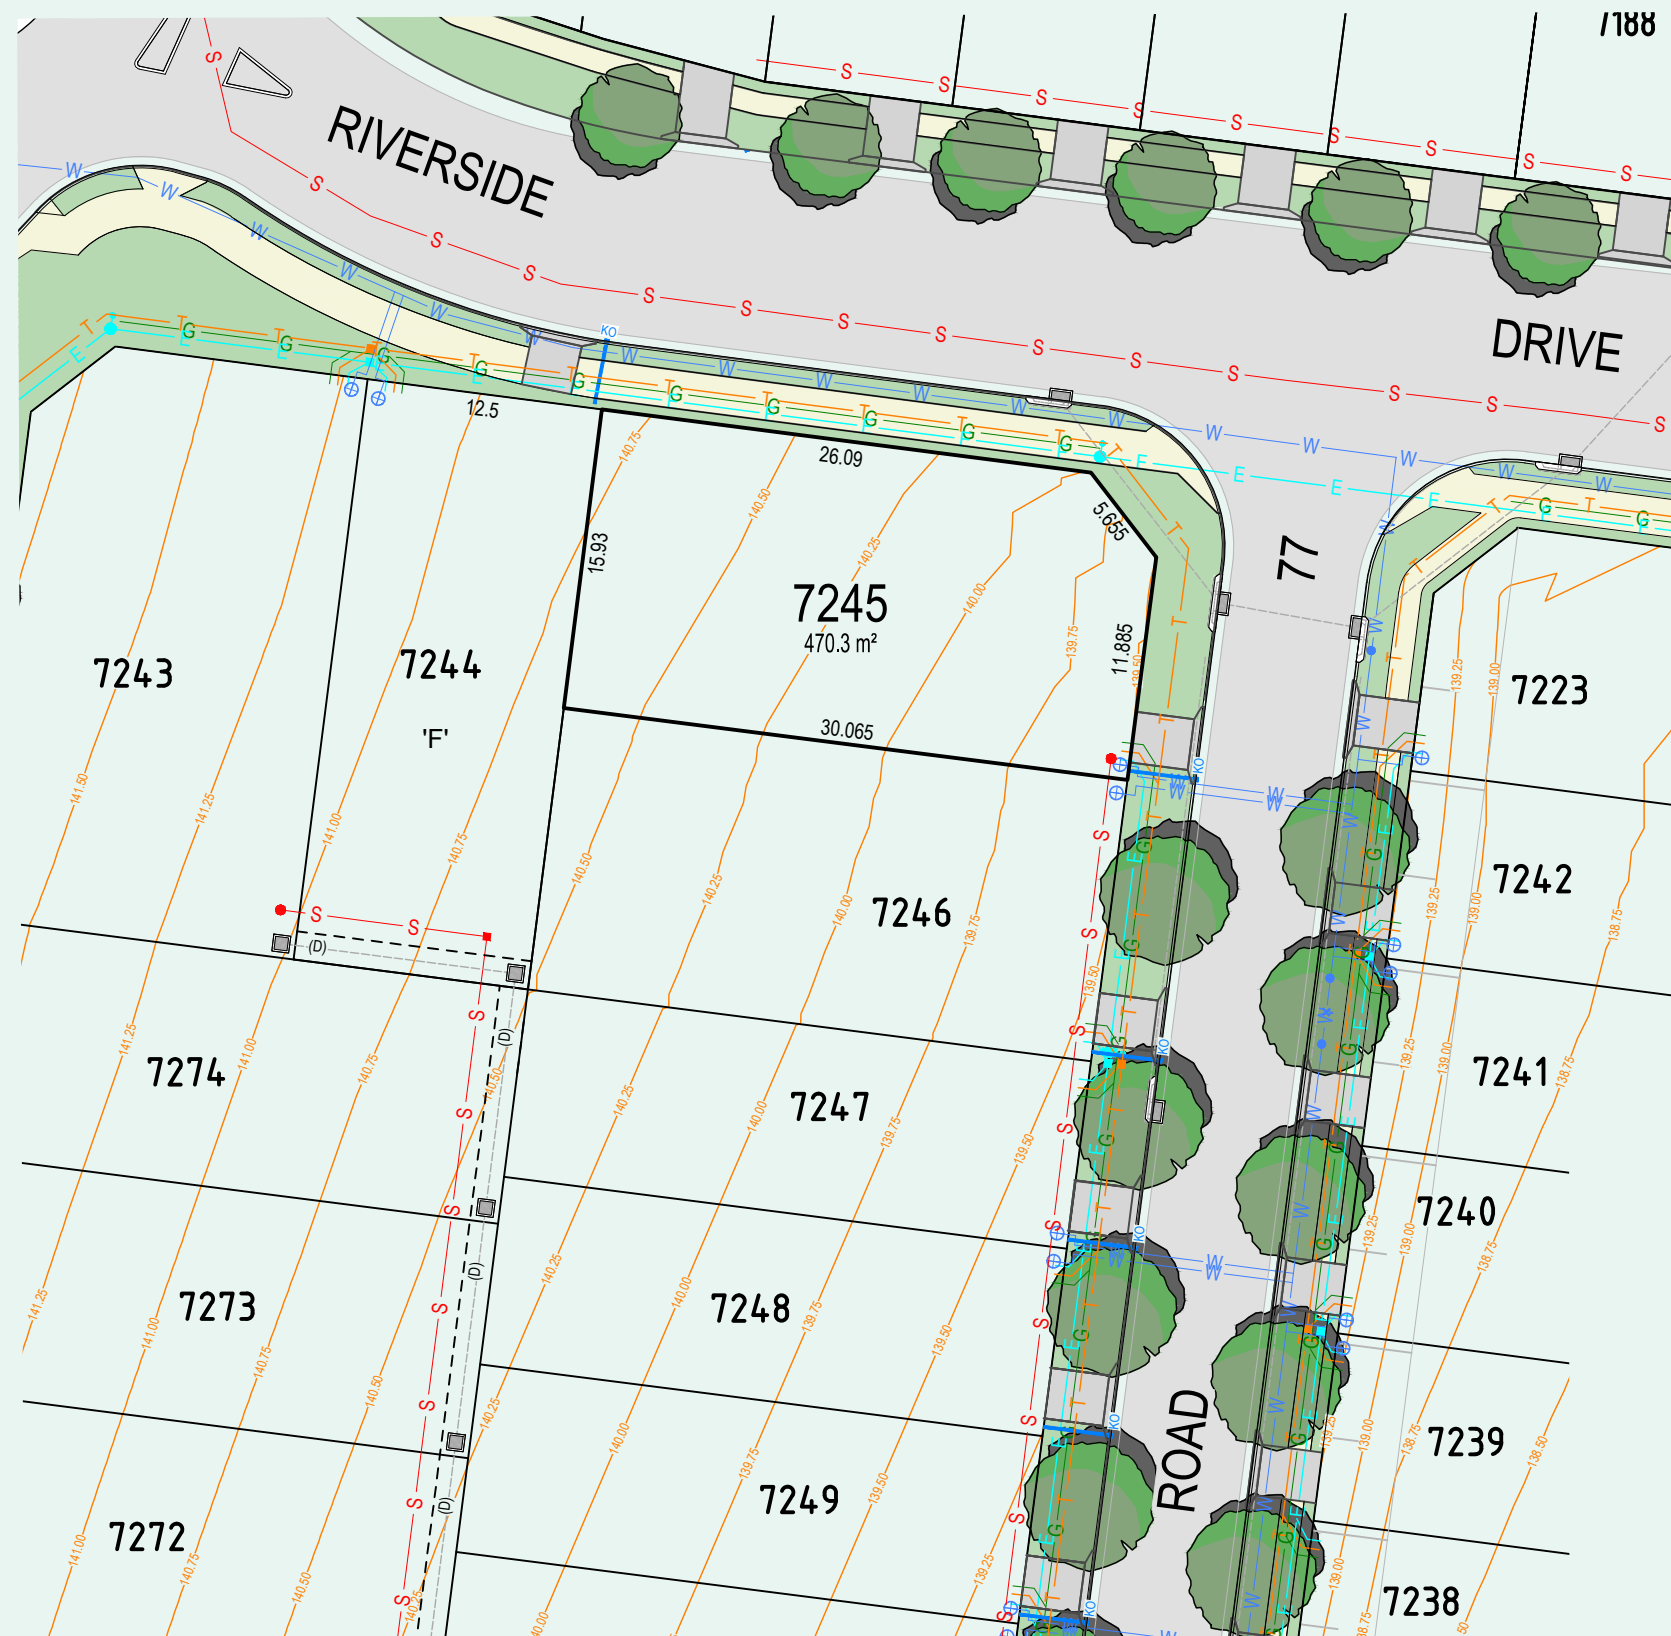
PROPOSED CONCRETE FOOTPATH

(G)

ASSET PROTECTION ZONE 13.35 WIDE
AND VARIABLE WIDTH

BATTERS






NEWBROOK STAGE 7B


LOT NUMBER 7245
SCALE 1:200@A1
REVISION C

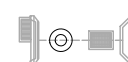LEGEND


-  STORMWATER DRAINAGE KERB INLET PIT, SLOPE JUNCTION, STORMWATER PIT AND HEADWALL
 --- (A) --- EASEMENT FOR PADMOUNT SUBSTATION 2.75 WIDE RESTRICTION
 --- (B) --- ON THE USE OF LAND
 --- (C) --- RESTRICTION ON THE USE OF LAND
 --- (D) --- EASEMENT TO DRAIN WATER 1.5 WIDE & VARIABLE WIDTH
 --- (E) --- EASEMENT FOR SUPPORT 0.9 WIDE & VARIABLE WIDTH

- 'F' LOT AFFECTED BY FILL
 V.C. INDICATIVE VEHICULAR CROSSING
 KO KERB OUTLET
 --- S --- SEWER MAIN, SMH & MS
 --- --- LINEMARKING
 --- W --- WATER CONNECTION
 --- E --- ELECTRICAL CONNECTION

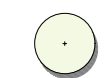-  LV PILLAR
 STREETLIGHT COLUMN
 ELECTRICAL PADMOUNT SUBSTATION
 GAS CONNECTION
 TELECOMMUNICATION CONNECTION
 RETAINING WALL
 PROPOSED STREET TREE

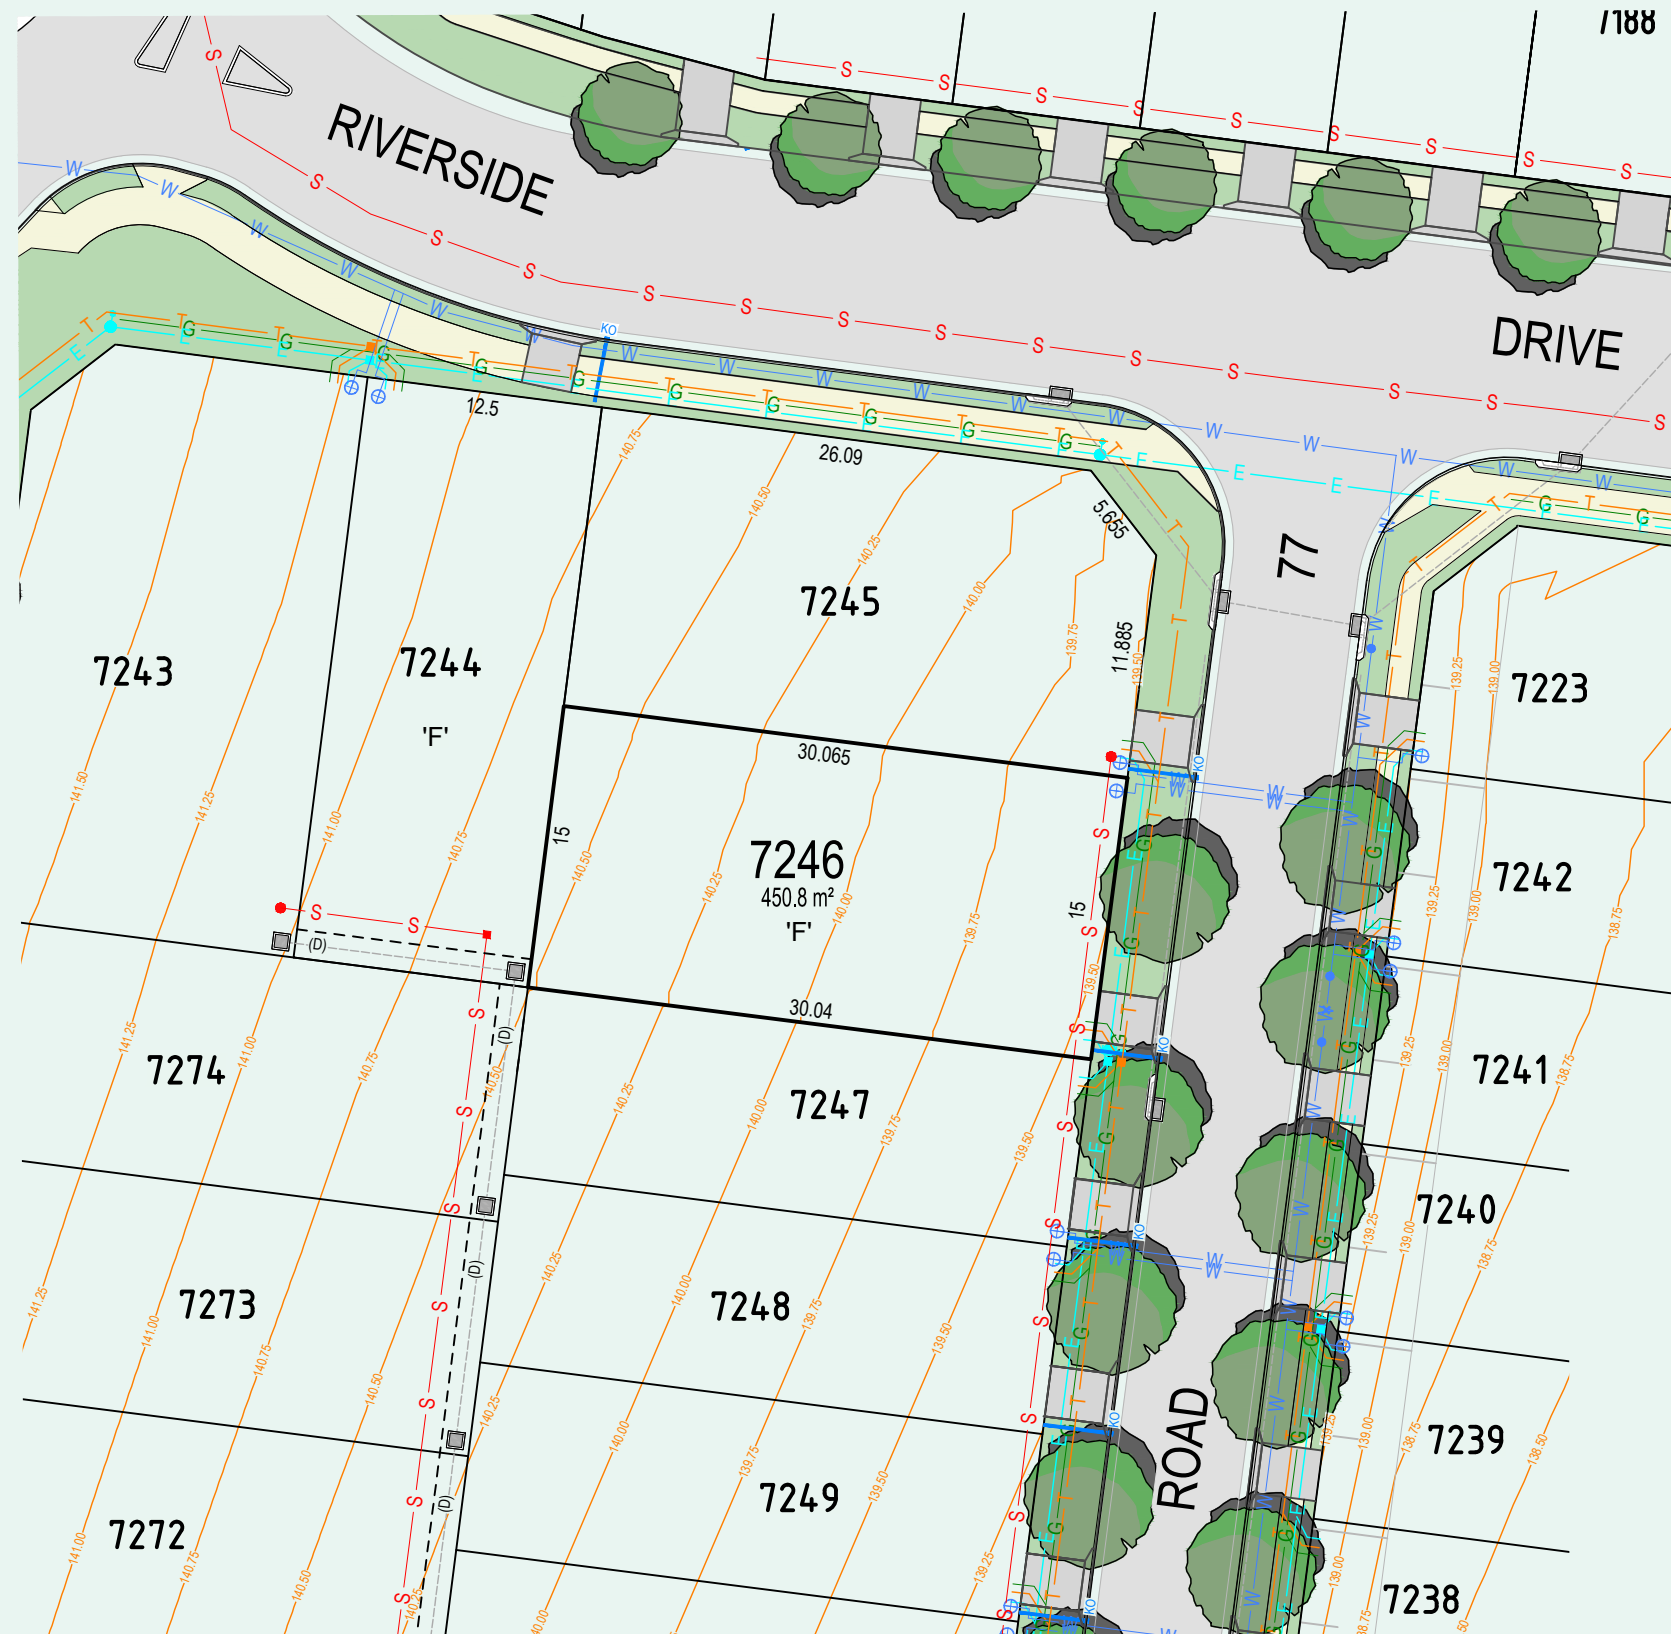-  EXISTING STREET TREE
 TREE PROTECT ZONE
 STRUCTURAL ROOT ZONE
 CONTOUR
 PROPOSED CONCRETE FOOTPATH
 ASSET PROTECTION ZONE 13.35 WIDE AND VARIABLE WIDTH
 BATTERS







NEWBROOK STAGE 7B



LOT NUMBER 7246
SCALE 1:200@A1
REVISION C

LEGEND

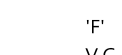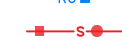
-  STORMWATER DRAINAGE KERB INLET PIT, SLOPE JUNCTION, STORMWATER PIT AND HEADWALL
- (A) --- EASEMENT FOR PADMOUNT SUBSTATION 2.75 WIDE RESTRICTION
- (B) --- ON THE USE OF LAND
- (C) --- RESTRICTION ON THE USE OF LAND
- (D) --- EASEMENT TO DRAIN WATER 1.5 WIDE & VARIABLE WIDTH
- (E) --- EASEMENT FOR SUPPORT 0.9 WIDE & VARIABLE WIDTH

-  'F' LOT AFFECTED BY FILL INDICATIVE VEHICULAR CROSSING
-  KERB OUTLET
-  SEWER MAIN, SMH & MS
-  LINEMARKING
-  WATER CONNECTION
-  ELECTRICAL CONNECTION

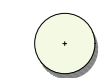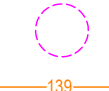-  LV PILLAR
-  STREETLIGHT COLUMN
-  ELECTRICAL PADMOUNT SUBSTATION
-  GAS CONNECTION
-  TELECOMMUNICATION CONNECTION
-  RETAINING WALL
-  PROPOSED STREET TREE

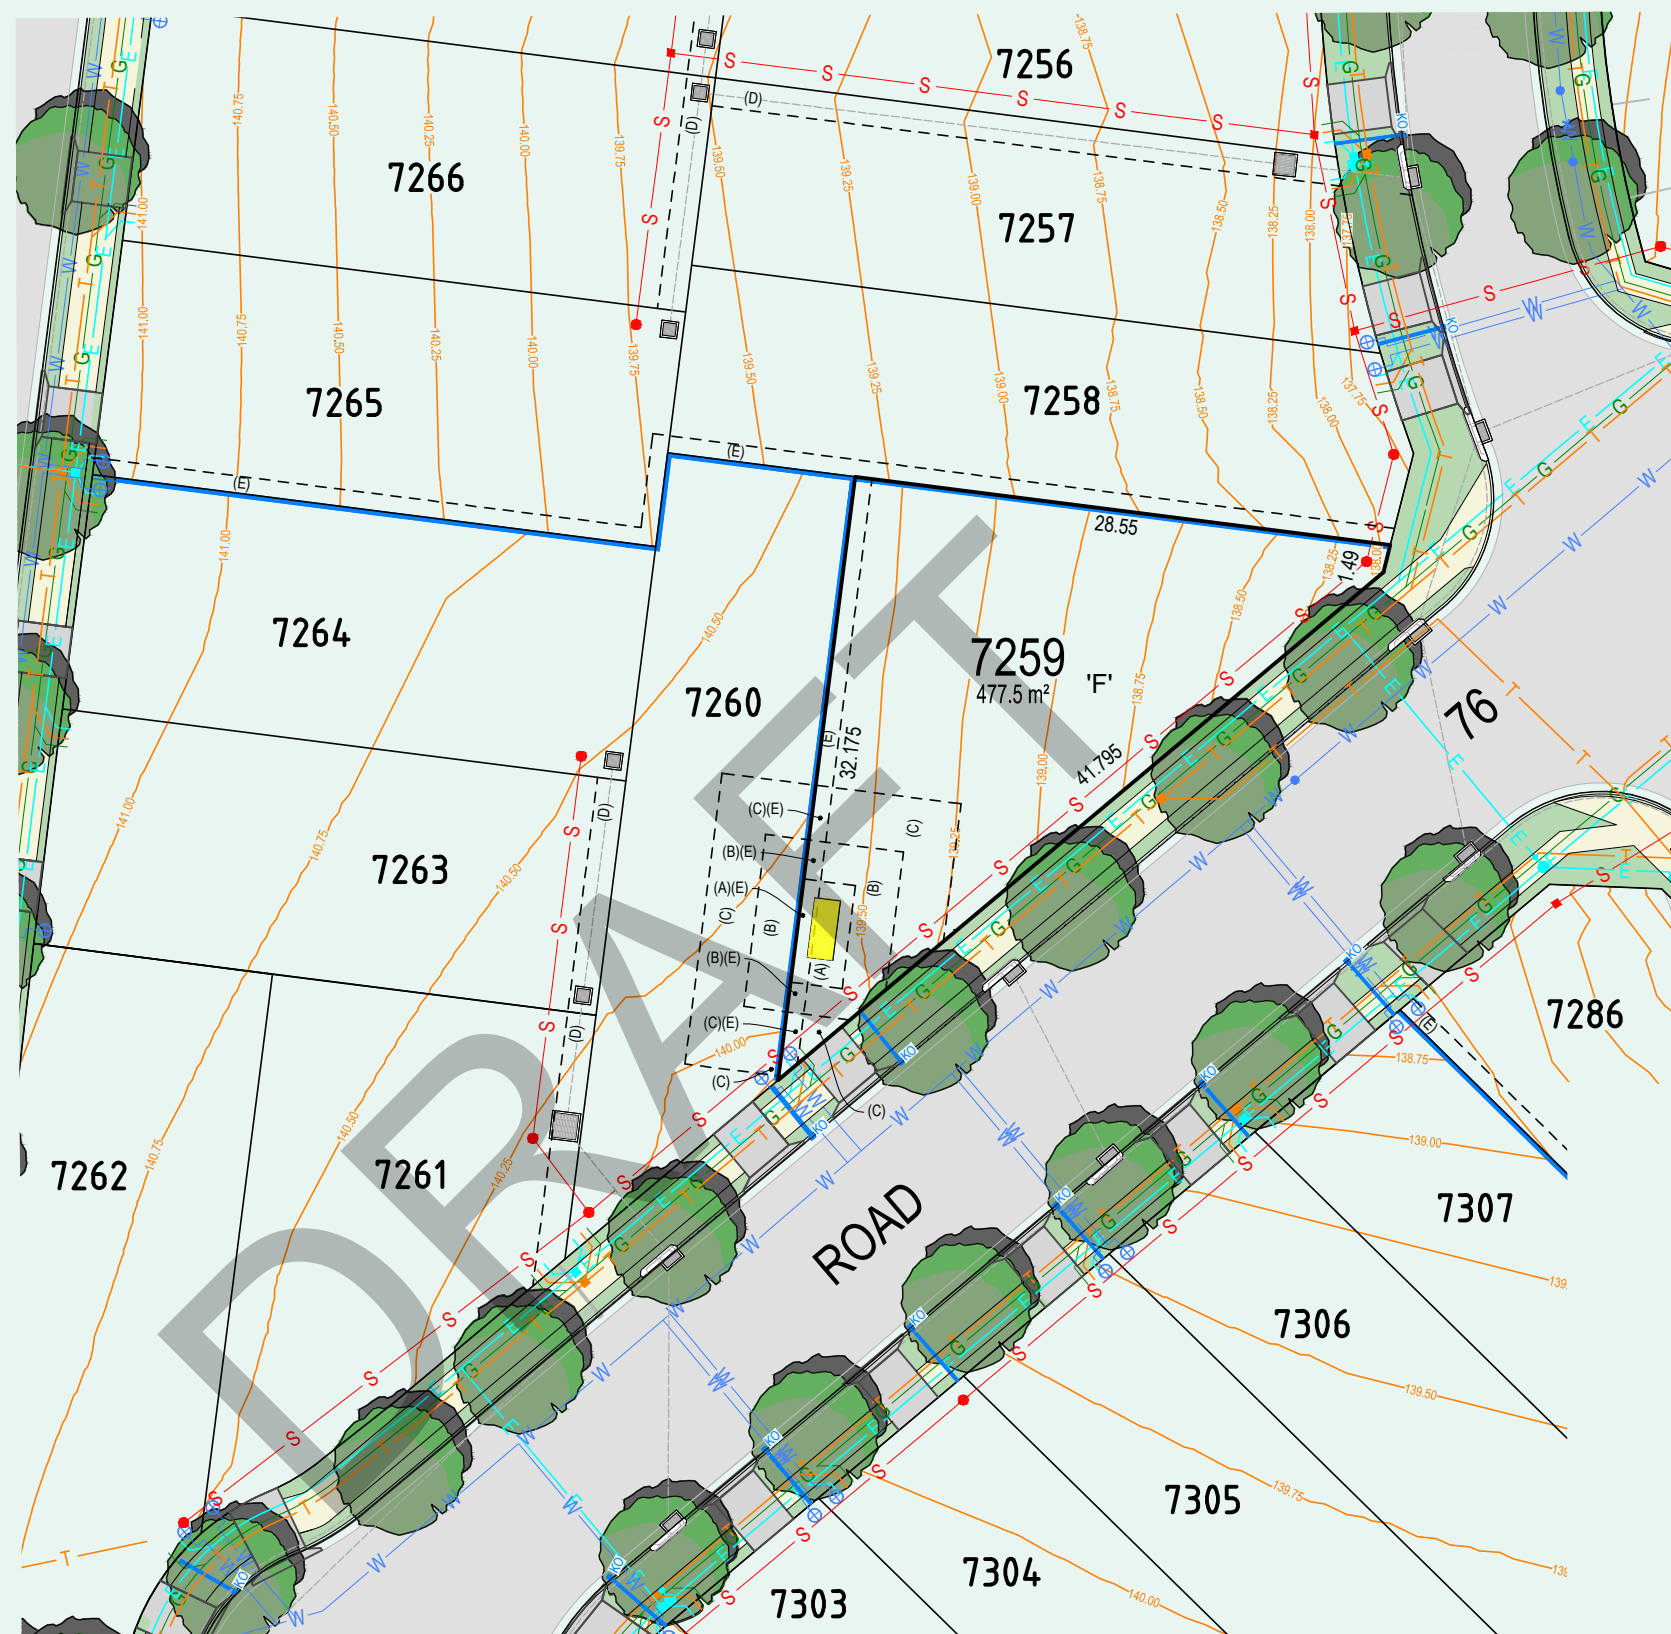-  EXISTING STREET TREE
-  TREE PROTECT ZONE
-  STRUCTURAL ROOT ZONE
-  CONTOUR
-  PROPOSED CONCRETE FOOTPATH
-  ASSET PROTECTION ZONE 13.35 WIDE AND VARIABLE WIDTH
-  BATTERS





LOT NUMBER	7259
SCALE	1:200@A1
REVISION	B

A diagram showing a central circle connected to three rectangular components arranged around it. The components are labeled 'Component 1', 'Component 2', and 'Component 3'.

STORMWATER DRAINAGE KERB INLET PIT,
SLOPE JUNCTION, STORMWATER PIT AND
HEADWALL

--- (A) --- EASEMENT FOR PADMOUNT SUBSTATION 2.75 WIDE RESTRICTION
 --- (B) --- ON THE USE OF LAND
 --- (C) --- RESTRICTION ON THE USE OF LAND
 --- (D) --- EASEMENT TO DRAIN WATER 1.5 WIDE & VARIABLE WIDTH
 --- (E) --- EASEMENT FOR SUPPORT 0.9 WIDE & VARIABLE WIDTH

'F'	LOT AFFECTED BY FILL
V.C.	INDICATIVE VEHICULAR CROSSING
	KERB OUTLET


 SEWER MAIN, SMH & MS
 LINEMARKING

 LV PILLAR
 STREETLIGHT COLUMN
 ELECTRICAL PADMOUNT SUBSTATION
 GAS CONNECTION
 TELECOMMUNICATION CONNECTION
 RETAINING WALL
 PROPOSED STREET TREE



EXISTING STREET TREE

TREE PROTECT ZONE

STRUCTURAL ROOT ZONE

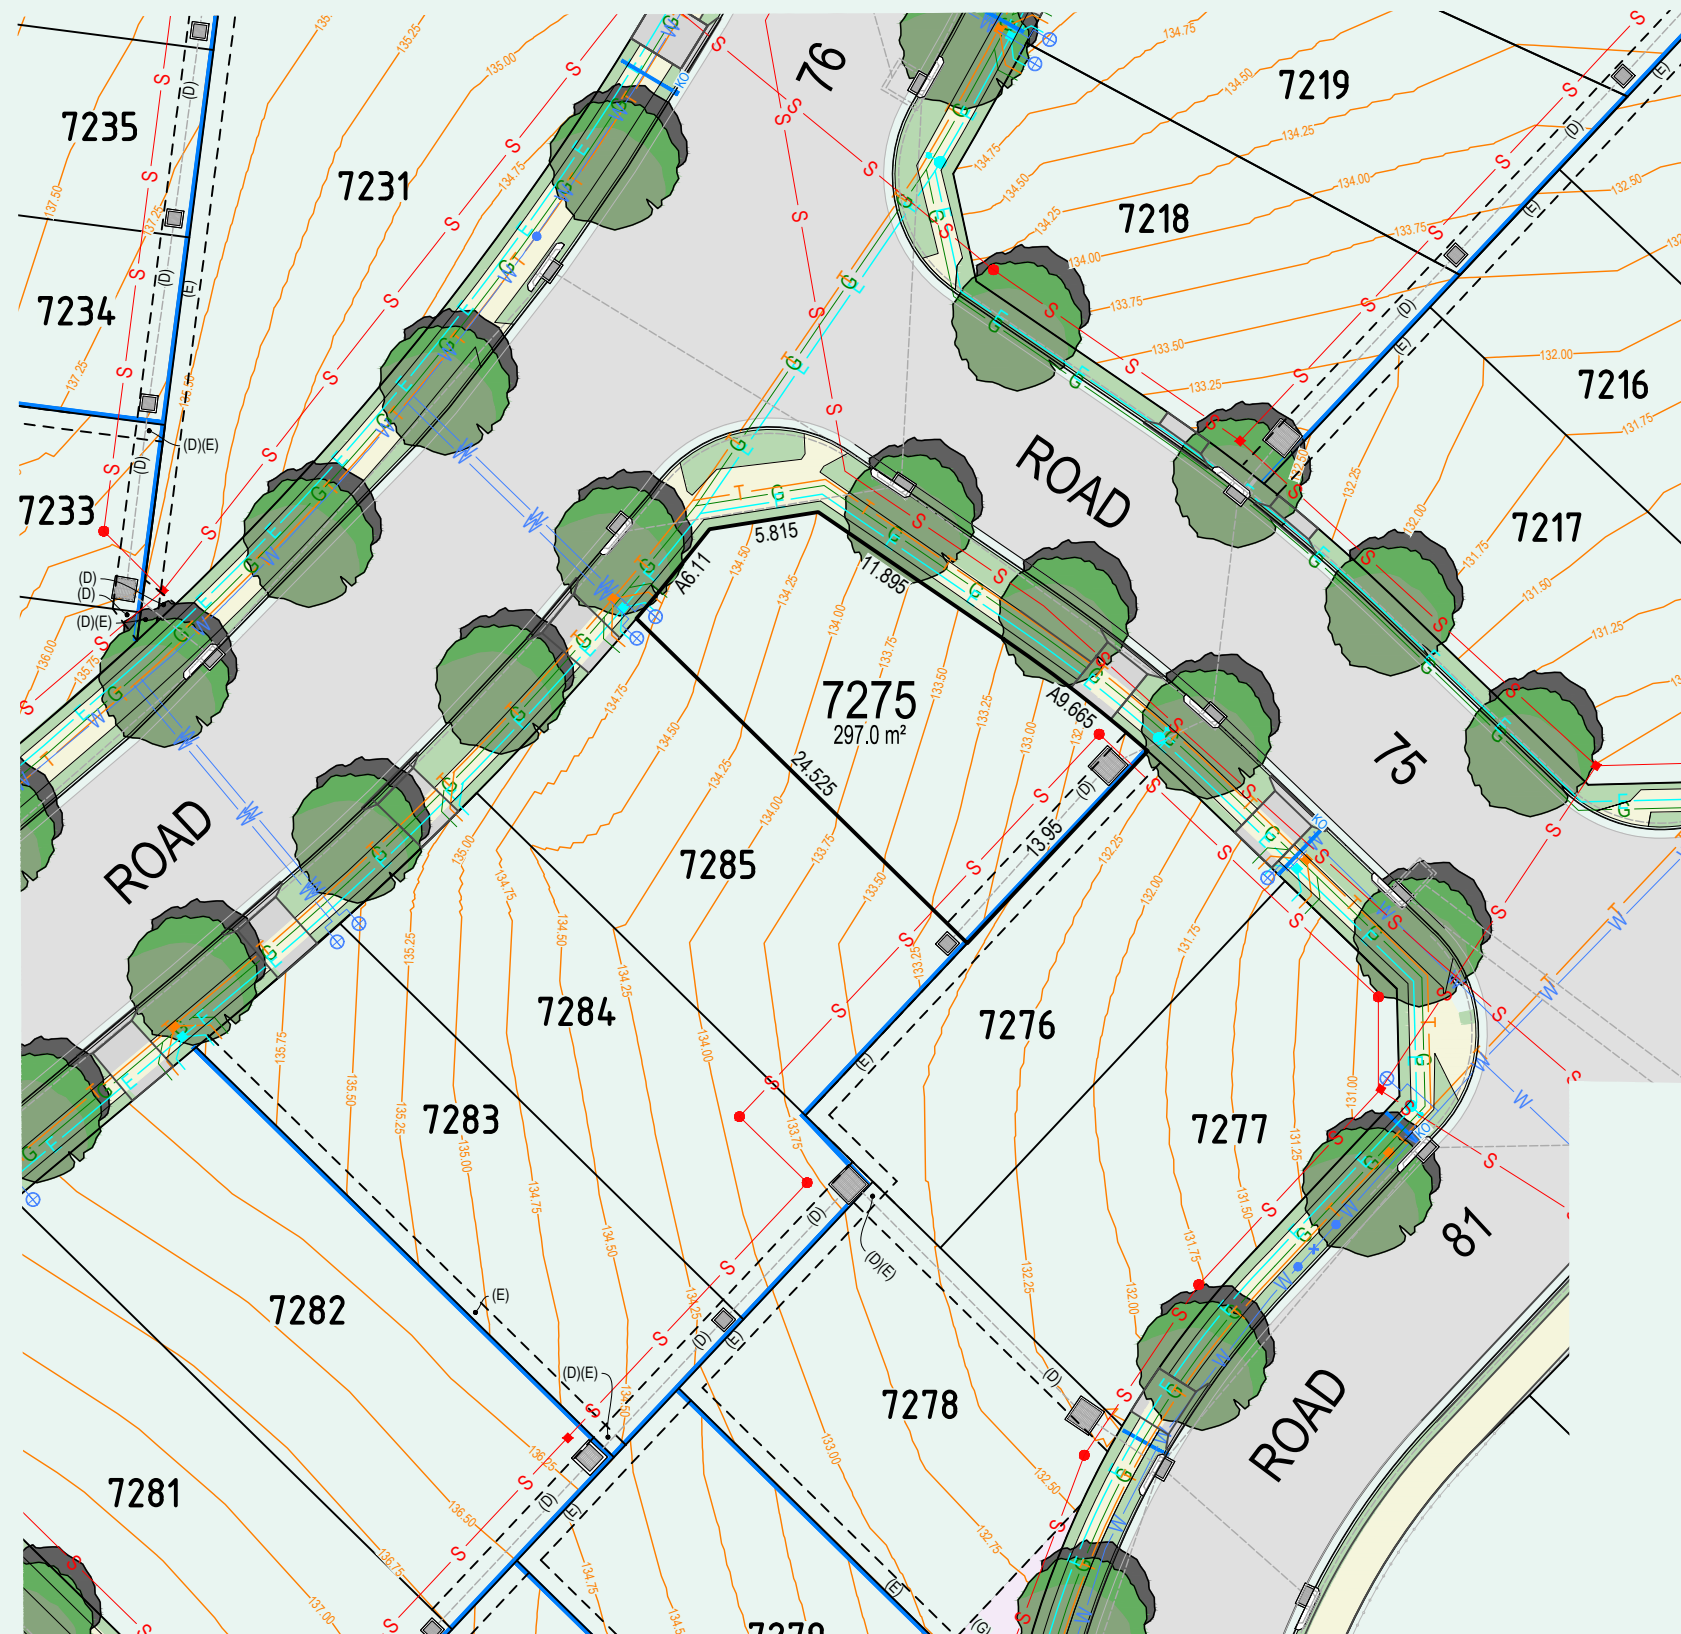
CONTOUR

PROPOSED CONCRETE FOOTPATH

(G) ASSET PROTECTION ZONE 13.35 WIDE
AND VARIABLE WIDTH

 BATTERS










NEWBROOK STAGE 7B

LOT NUMBER 7275
SCALE 1:200@A1
REVISION C

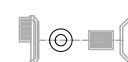   LEGEND

	STORMWATER DRAINAGE KERB INLET PIT, SLOPE JUNCTION, STORMWATER PIT AND HEADWALL		LOT AFFECTED BY FILL INDICATIVE VEHICULAR CROSSING		LV PILLAR		EXISTING STREET TREE		PROPOSED CONCRETE FOOTPATH
	KERB OUTLET		SEWER MAIN, SMH & MS		ELECTRICAL PADMOUNT SUBSTATION		TREE PROTECT ZONE		ASSET PROTECTION ZONE 13.35 WIDE AND VARIABLE WIDTH
	LINEMARKING		WATER CONNECTION		GAS CONNECTION		STRUCTURAL ROOT ZONE		BATTERS
	EASEMENT FOR PADMOUNT SUBSTATION 2.75 WIDE RESTRICTION ON THE USE OF LAND		ELECTRICAL CONNECTION		TELECOMMUNICATION CONNECTION		CONTOUR		
	RESTRICTION ON THE USE OF LAND		RETAINING WALL		PROPOSED STREET TREE				
	EASEMENT TO DRAIN WATER 1.5 WIDE & VARIABLE WIDTH								
	EASEMENT FOR SUPPORT 0.9 WIDE & VARIABLE WIDTH								









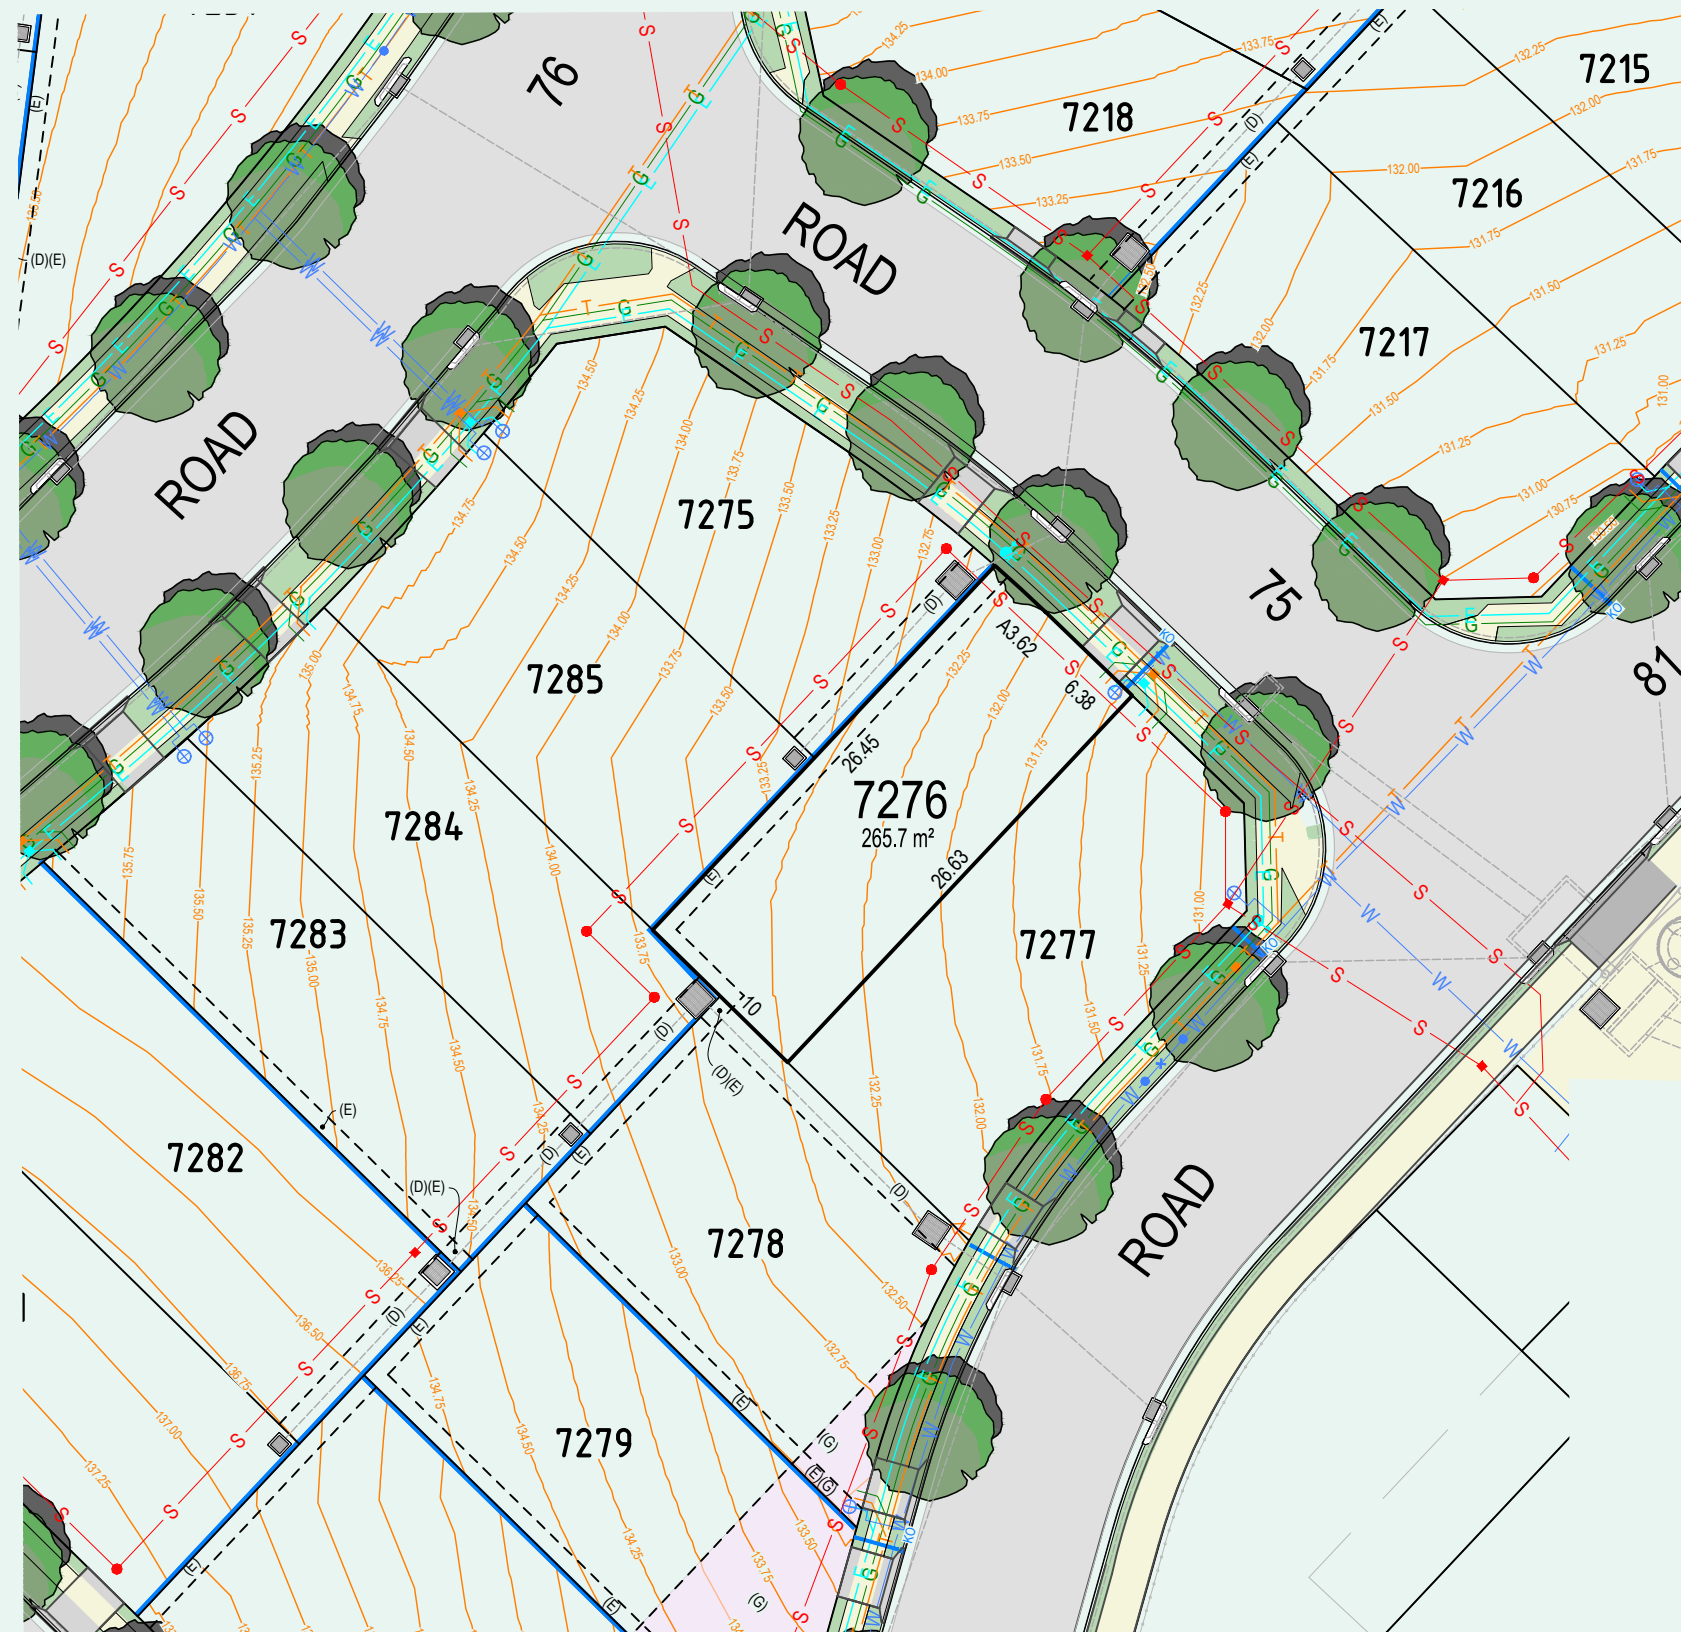


NEWBROOK STAGE 7B

LOT NUMBER 7276
SCALE 1:200@A1
REVISION C

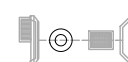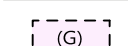    LEGEND

	STORMWATER DRAINAGE KERB INLET PIT, SLOPE JUNCTION, STORMWATER PIT AND HEADWALL		LOT AFFECTED BY FILL INDICATIVE VEHICULAR CROSSING		LV PILLAR		EXISTING STREET TREE		PROPOSED CONCRETE FOOTPATH
	KERB OUTLET		SEWER MAIN, SMH & MS		ELECTRICAL PADMOUNT SUBSTATION		TREE PROTECT ZONE		ASSET PROTECTION ZONE 13.35 WIDE AND VARIABLE WIDTH
	(A) EASEMENT FOR PADMOUNT SUBSTATION 2.75 WIDE RESTRICTION ON THE USE OF LAND		LINEMARKING		GAS CONNECTION		STRUCTURAL ROOT ZONE		BATTERS
	(B) RESTRICTION ON THE USE OF LAND		WATER CONNECTION		TELECOMMUNICATION CONNECTION		CONTOUR		
	(C) RESTRICTION ON THE USE OF LAND		ELECTRICAL CONNECTION		RETAINING WALL				
	(D) EASEMENT TO DRAIN WATER 1.5 WIDE & VARIABLE WIDTH				PROPOSED STREET TREE				
	(E) EASEMENT FOR SUPPORT 0.9 WIDE & VARIABLE WIDTH								



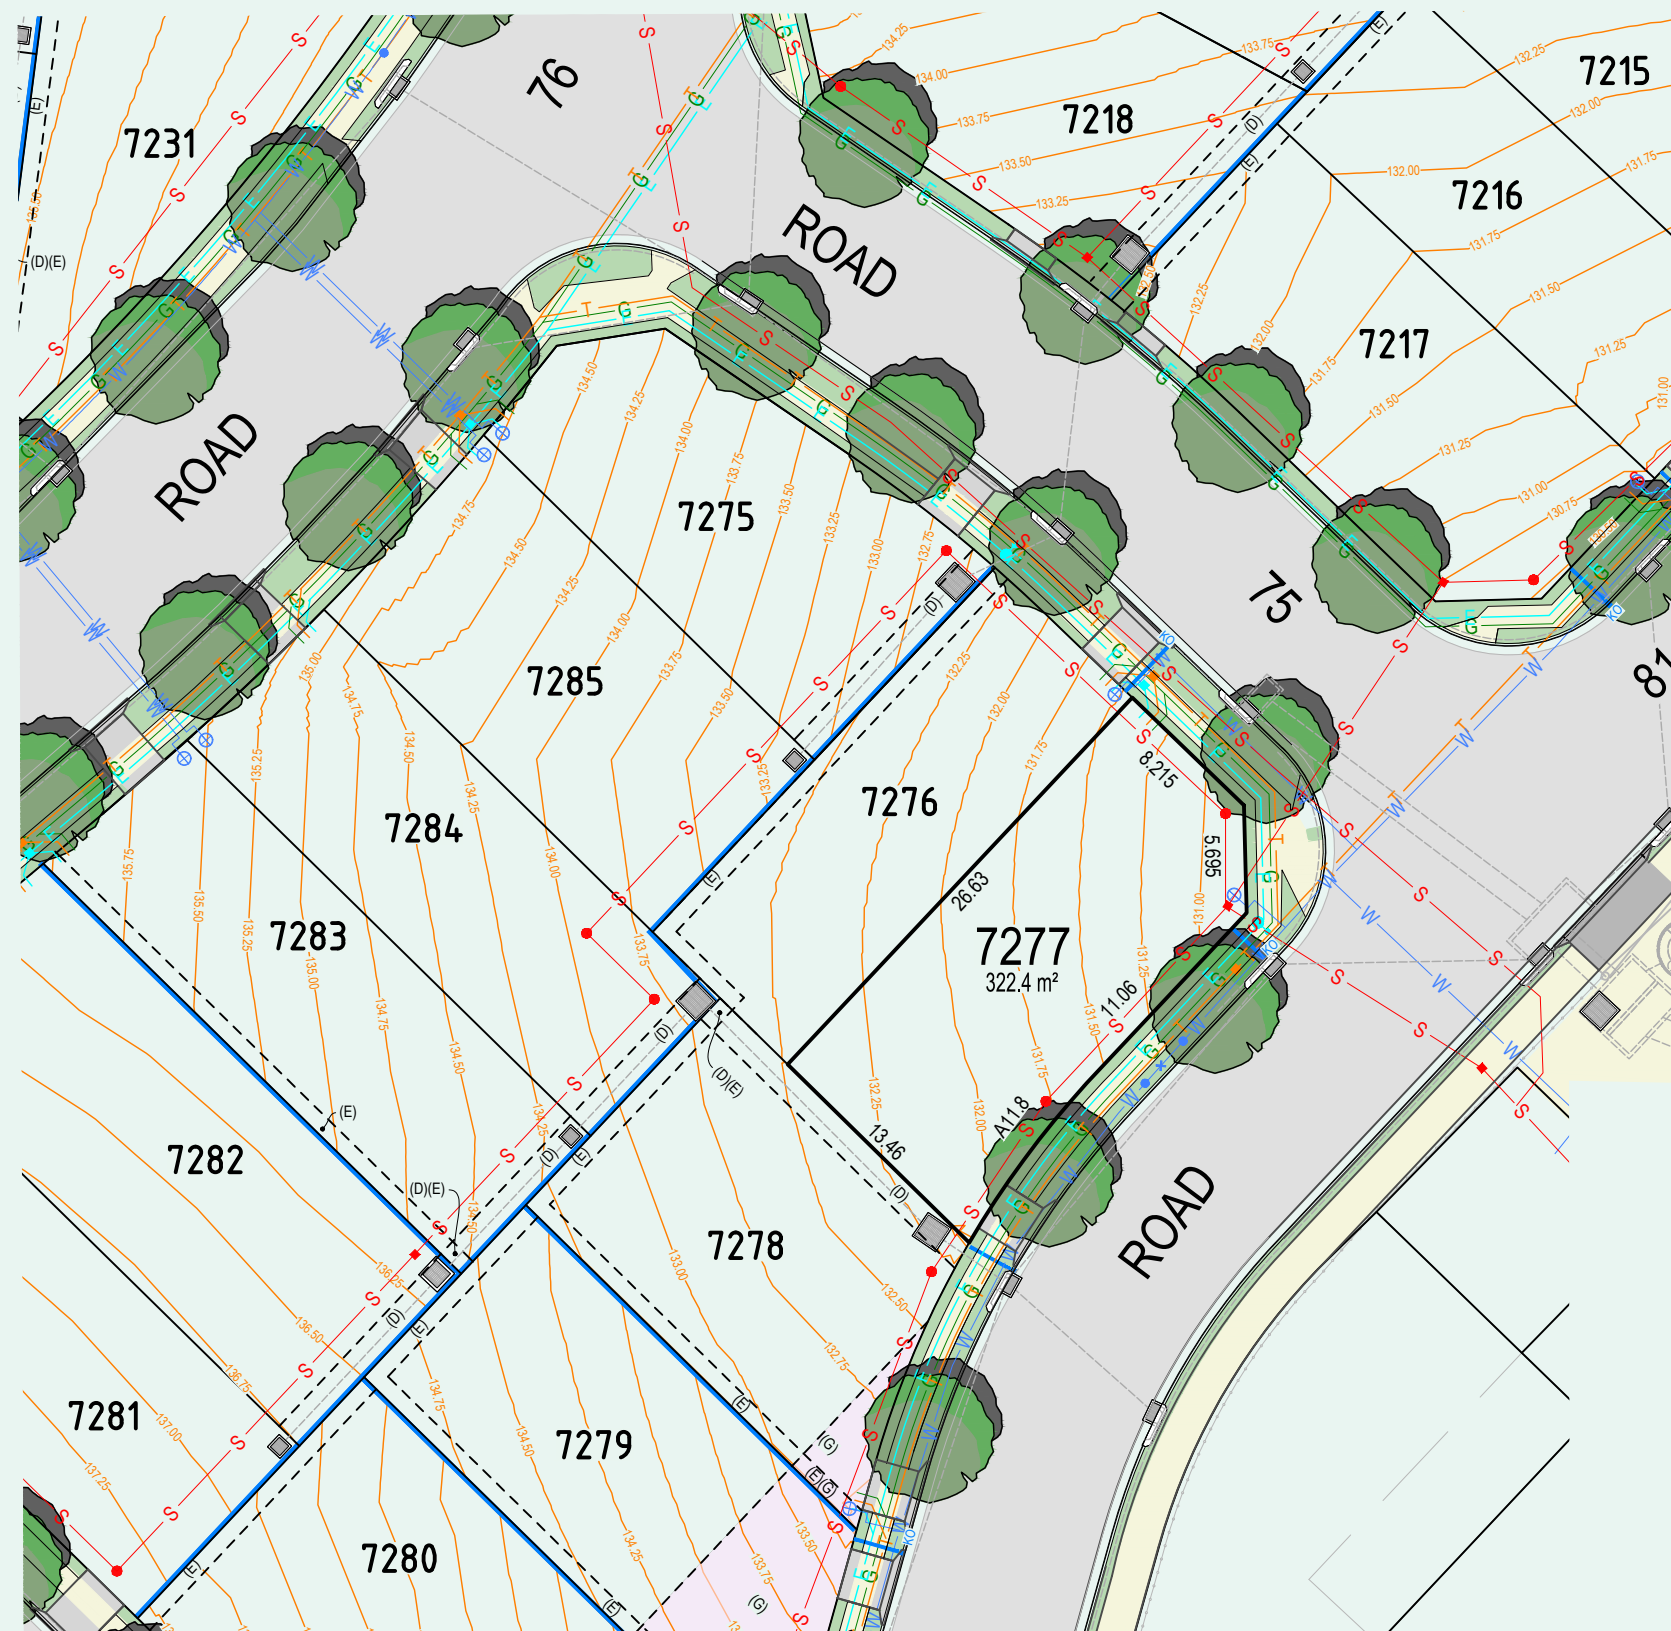

LOT NUMBER	7277
SCALE	1:200@A1
REVISION	C

STORMWATER DRAINAGE KERB INLET PIT,
SLOPE JUNCTION, STORMWATER PIT AND
HEADWALL

--- (A) --- EASEMENT FOR PADMOUNT SUBSTATION 2.75 WIDE RESTRICTION
 --- (B) --- ON THE USE OF LAND
 --- (C) --- RESTRICTION ON THE USE OF LAND
 --- (D) --- EASEMENT TO DRAIN WATER 1.5 WIDE & VARIABLE WIDTH
 --- (E) --- EASEMENT FOR SUPPORT 0.9 WIDE & VARIABLE WIDTH

'F'	LOT AFFECTED BY FILL
V.C.	INDICATIVE VEHICULAR CROSSING
	KERB OUTLET


 SEWER MAIN, SMH & MS
 LINEMARKING

 LV PILLAR
 STREETLIGHT COLUMN
 ELECTRICAL PADMOUNT SUBSTATION
 GAS CONNECTION
 TELECOMMUNICATION CONNECTION
 RETAINING WALL
 PROPOSED STREET TREE



EXISTING STREET TREE

TREE PROTECT ZONE

STRUCTURAL ROOT ZONE

130

CONTOUR

Page 10 of 10

PROPOSED CONCRETE FOOTPATH

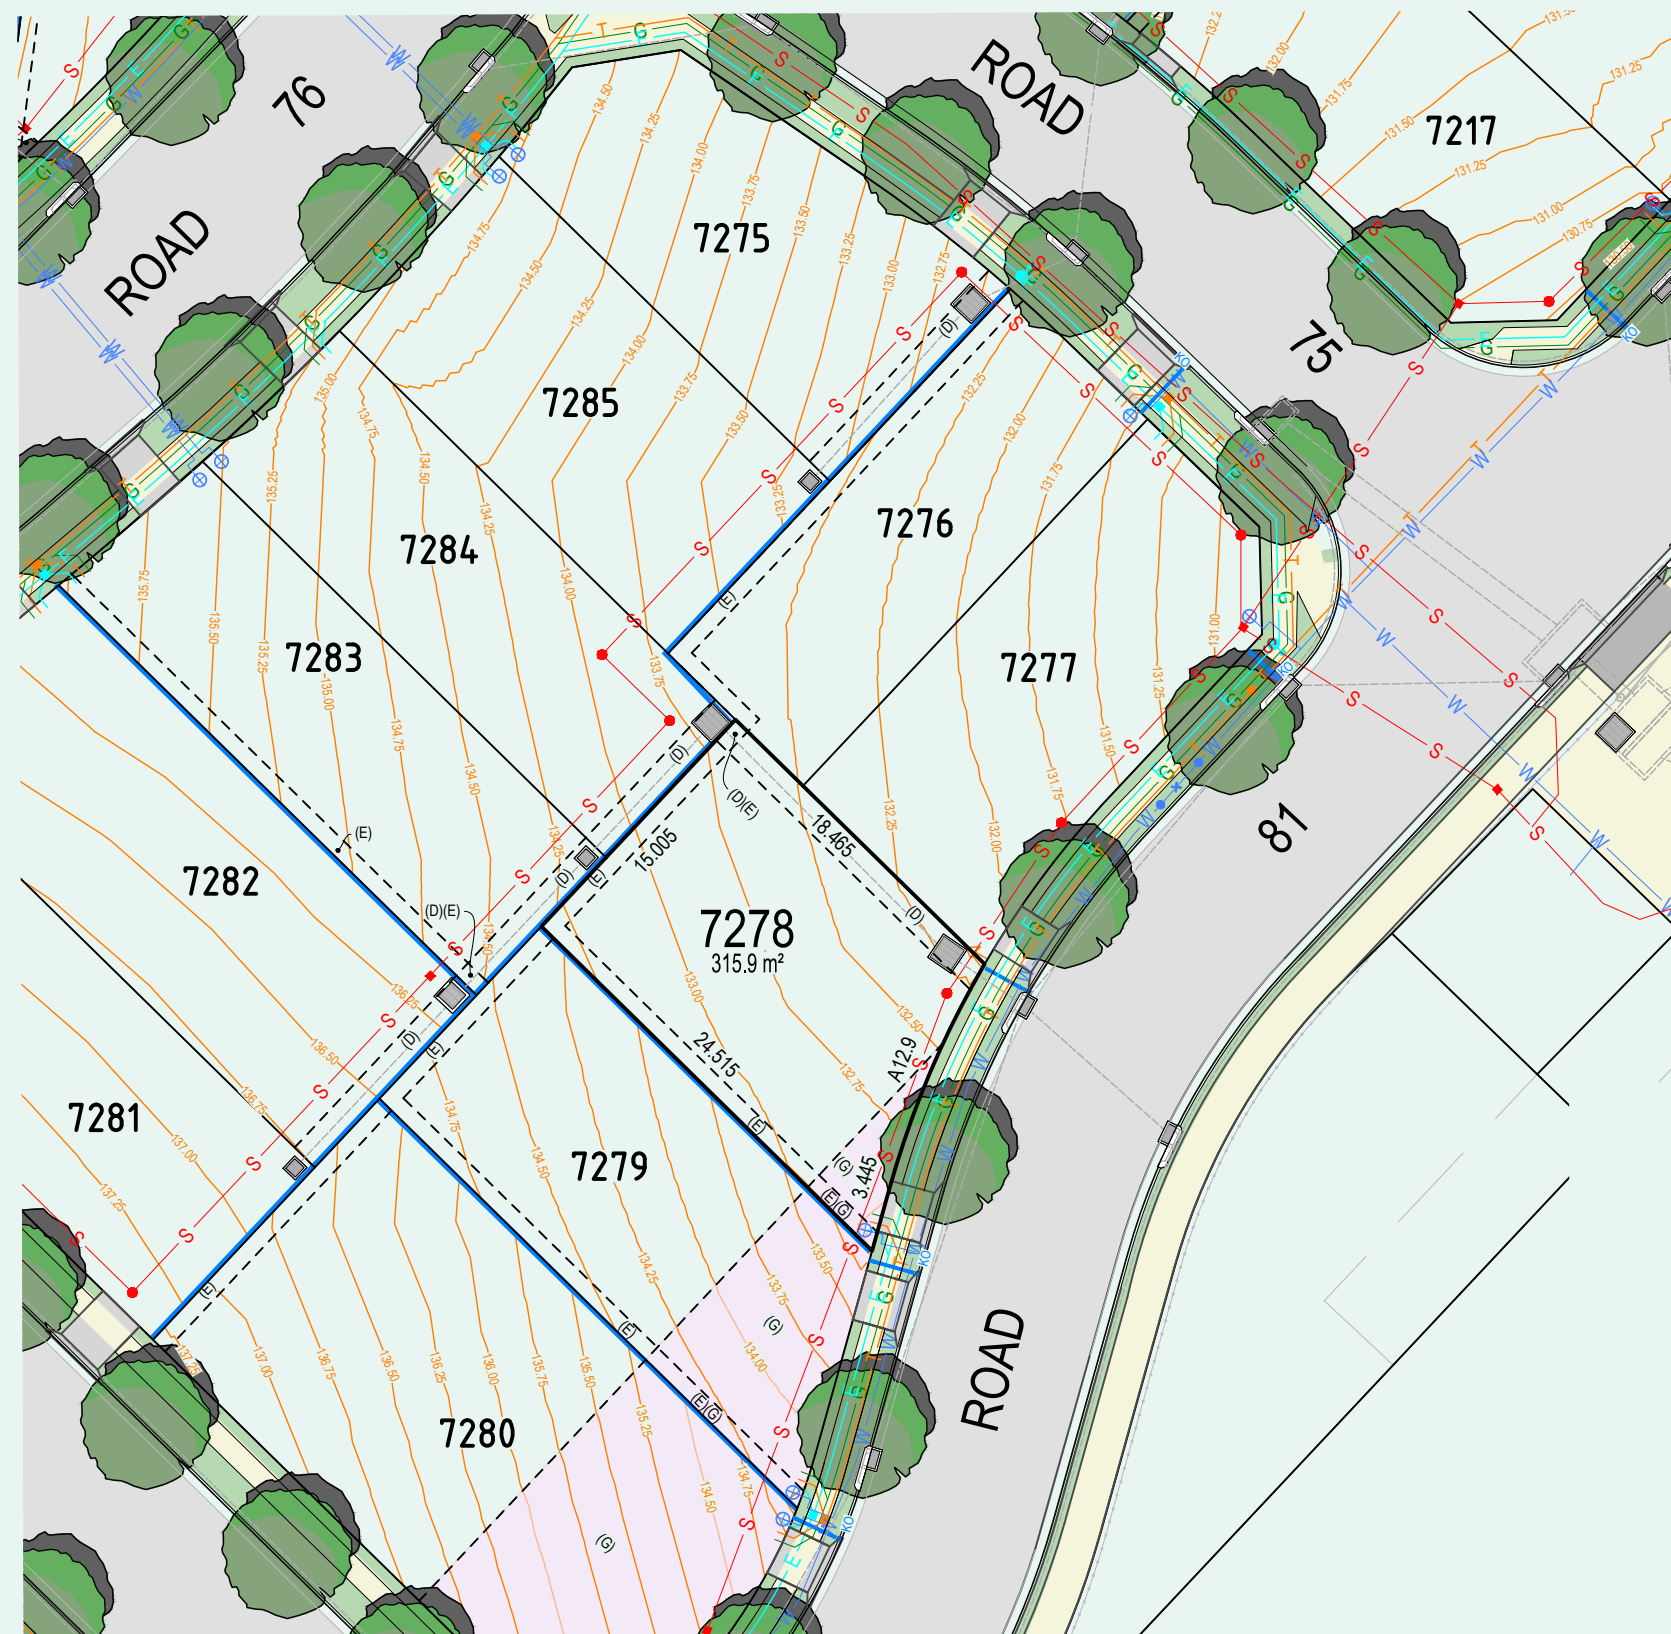
(G)

ASSET PROTECTION ZONE 13.35 WIDE
AND VARIABLE WIDTH

L - - -

BATTERS






NEWBROOK STAGE 7B


LOT NUMBER 7278
SCALE 1:200@A1
REVISION C

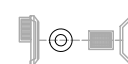LEGEND




STORMWATER DRAINAGE KERB INLET PIT,
SLOPE JUNCTION, STORMWATER PIT AND
HEADWALL

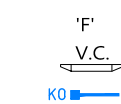- (A) --- EASEMENT FOR PADMOUNT SUBSTATION 2.75 WIDE RESTRICTION
- (B) --- ON THE USE OF LAND
- (C) --- RESTRICTION ON THE USE OF LAND
- (D) --- EASEMENT TO DRAIN WATER 1.5 WIDE & VARIABLE WIDTH
- (E) --- EASEMENT FOR SUPPORT 0.9 WIDE & VARIABLE WIDTH




'F'
V.C.
K0 KERB OUTLET

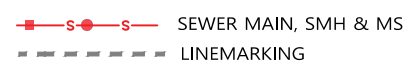


SEWER MAIN, SMH & MS
LINEMARKING



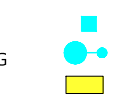WATER CONNECTION
ELECTRICAL CONNECTION



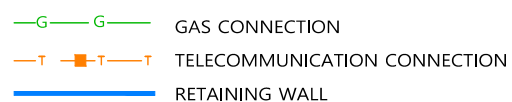LV PILLAR
STREETLIGHT COLUMN
ELECTRICAL PADMOUNT SUBSTATION



GAS CONNECTION
TELECOMMUNICATION CONNECTION



RETAINING WALL
PROPOSED STREET TREE



EXISTING STREET TREE



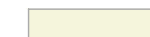
TREE PROTECT ZONE




STRUCTURAL ROOT ZONE



CONTOUR



PROPOSED CONCRETE FOOTPATH

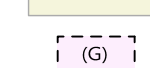


ASSET PROTECTION ZONE 13.35 WIDE
AND VARIABLE WIDTH



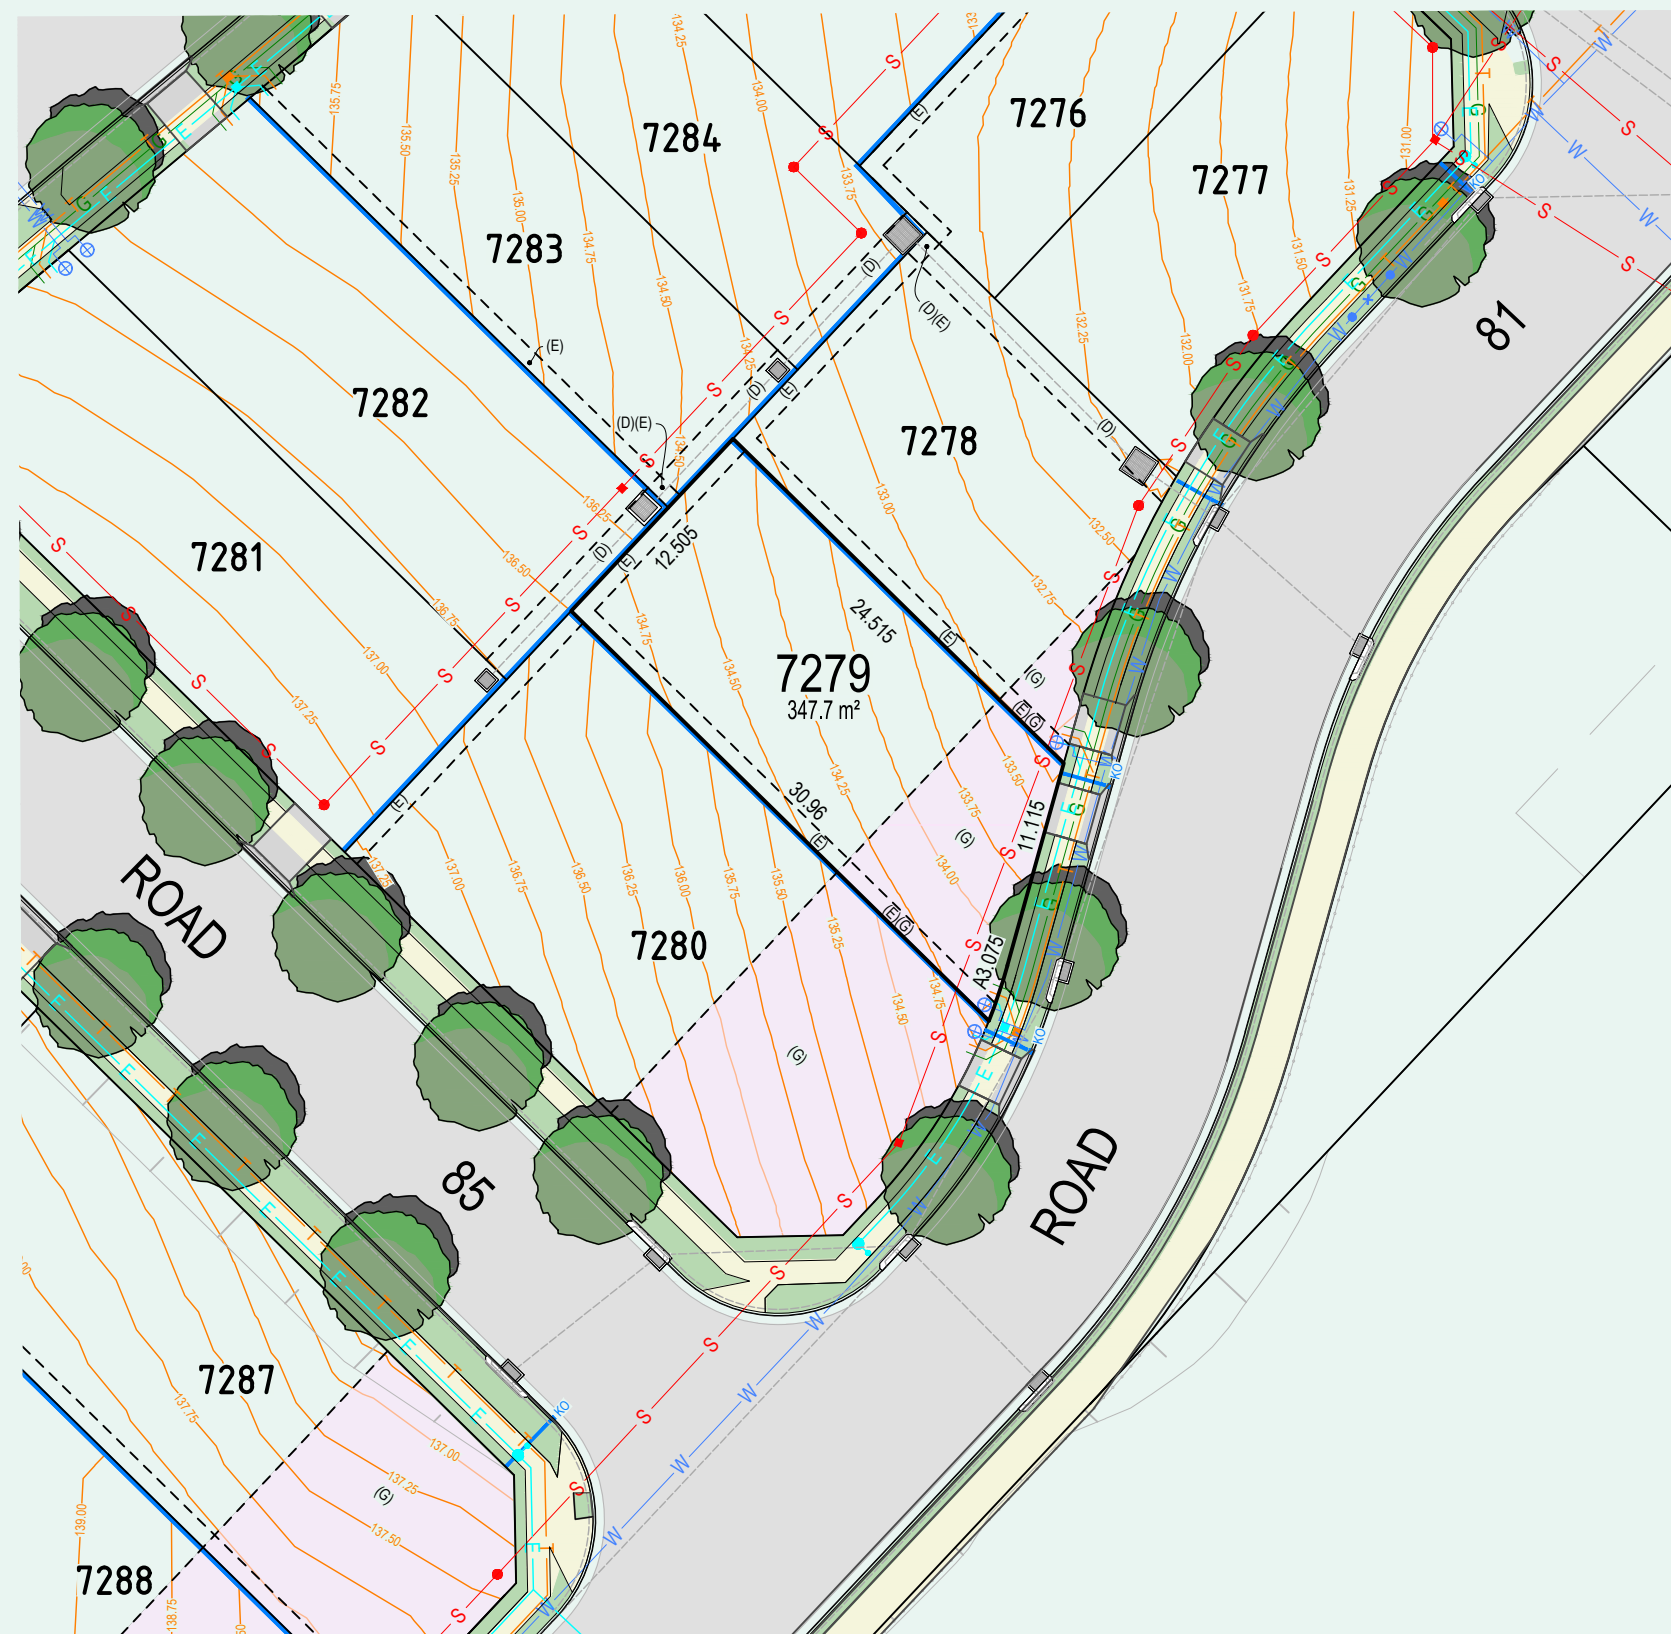BATTERS












NEWBROOK STAGE 7B

LOT NUMBER 7279
SCALE 1:200@A1
REVISION C

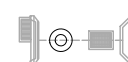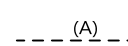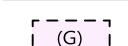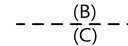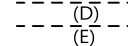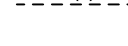LEGEND

	STORMWATER DRAINAGE KERB INLET PIT, SLOPE JUNCTION, STORMWATER PIT AND HEADWALL		LOT AFFECTED BY FILL		LV PILLAR		EXISTING STREET TREE		PROPOSED CONCRETE FOOTPATH
	EASEMENT FOR PADMOUNT SUBSTATION 2.75 WIDE RESTRICTION ON THE USE OF LAND		INDICATIVE VEHICULAR CROSSING		STREETLIGHT COLUMN		TREE PROTECT ZONE		ASSET PROTECTION ZONE 13.35 WIDE AND VARIABLE WIDTH
	RESTRICTION ON THE USE OF LAND		KERB OUTLET		ELECTRICAL PADMOUNT SUBSTATION		STRUCTURAL ROOT ZONE		BATTERS
	EASEMENT TO DRAIN WATER 1.5 WIDE & VARIABLE WIDTH		SEWER MAIN, SMH & MS		GAS CONNECTION		CONTOUR		
	EASEMENT FOR SUPPORT 0.9 WIDE & VARIABLE WIDTH		LINEMARKING		TELECOMMUNICATION CONNECTION				
					RETAINING WALL				
					WATER CONNECTION				
					ELECTRICAL CONNECTION				




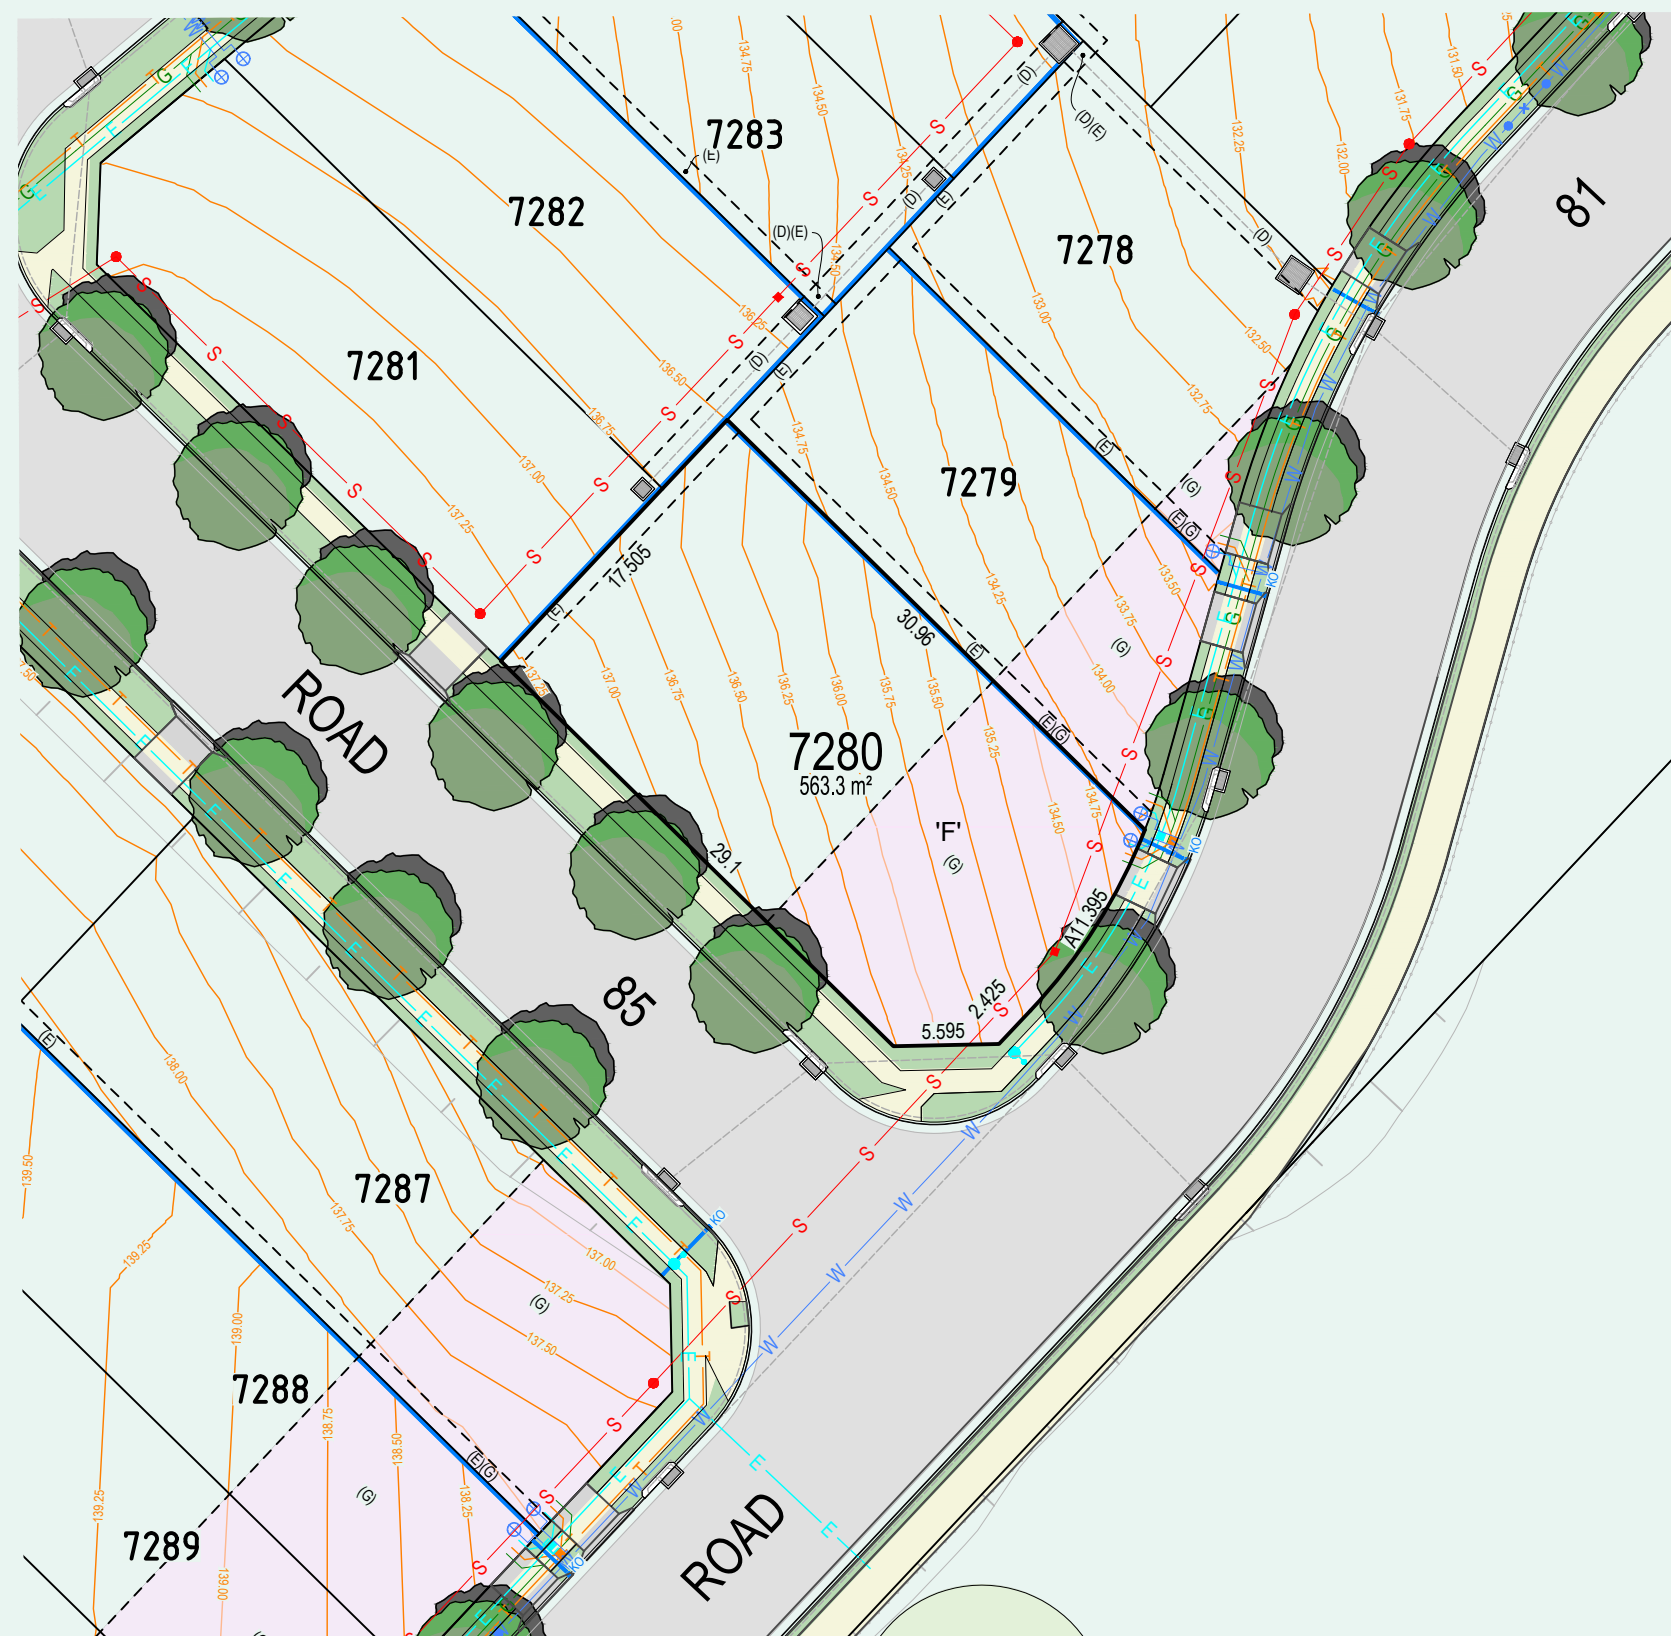


NEWBROOK STAGE 7B


LOT NUMBER 7280
SCALE 1:200@A1
REVISION C

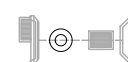LEGEND

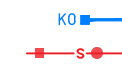
-  STORMWATER DRAINAGE KERB INLET PIT, SLOPE JUNCTION, STORMWATER PIT AND HEADWALL
- (A) --- EASEMENT FOR PADMOUNT SUBSTATION 2.75 WIDE RESTRICTION ON THE USE OF LAND
- (B) --- RESTRICTION ON THE USE OF LAND
- (C) --- EASEMENT TO DRAIN WATER 1.5 WIDE & VARIABLE WIDTH
- (D) --- EASEMENT FOR SUPPORT 0.9 WIDE & VARIABLE WIDTH
- (E) ---

-  'F' LOT AFFECTED BY FILL INDICATIVE VEHICULAR CROSSING KERB OUTLET
-  SEWER MAIN, SMH & MS LINEMARKING
-  WATER CONNECTION
-  ELECTRICAL CONNECTION

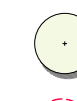-  LV PILLAR STREETLIGHT COLUMN
-  ELECTRICAL PADMOUNT SUBSTATION
-  GAS CONNECTION
-  TELECOMMUNICATION CONNECTION
-  RETAINING WALL
-  PROPOSED STREET TREE

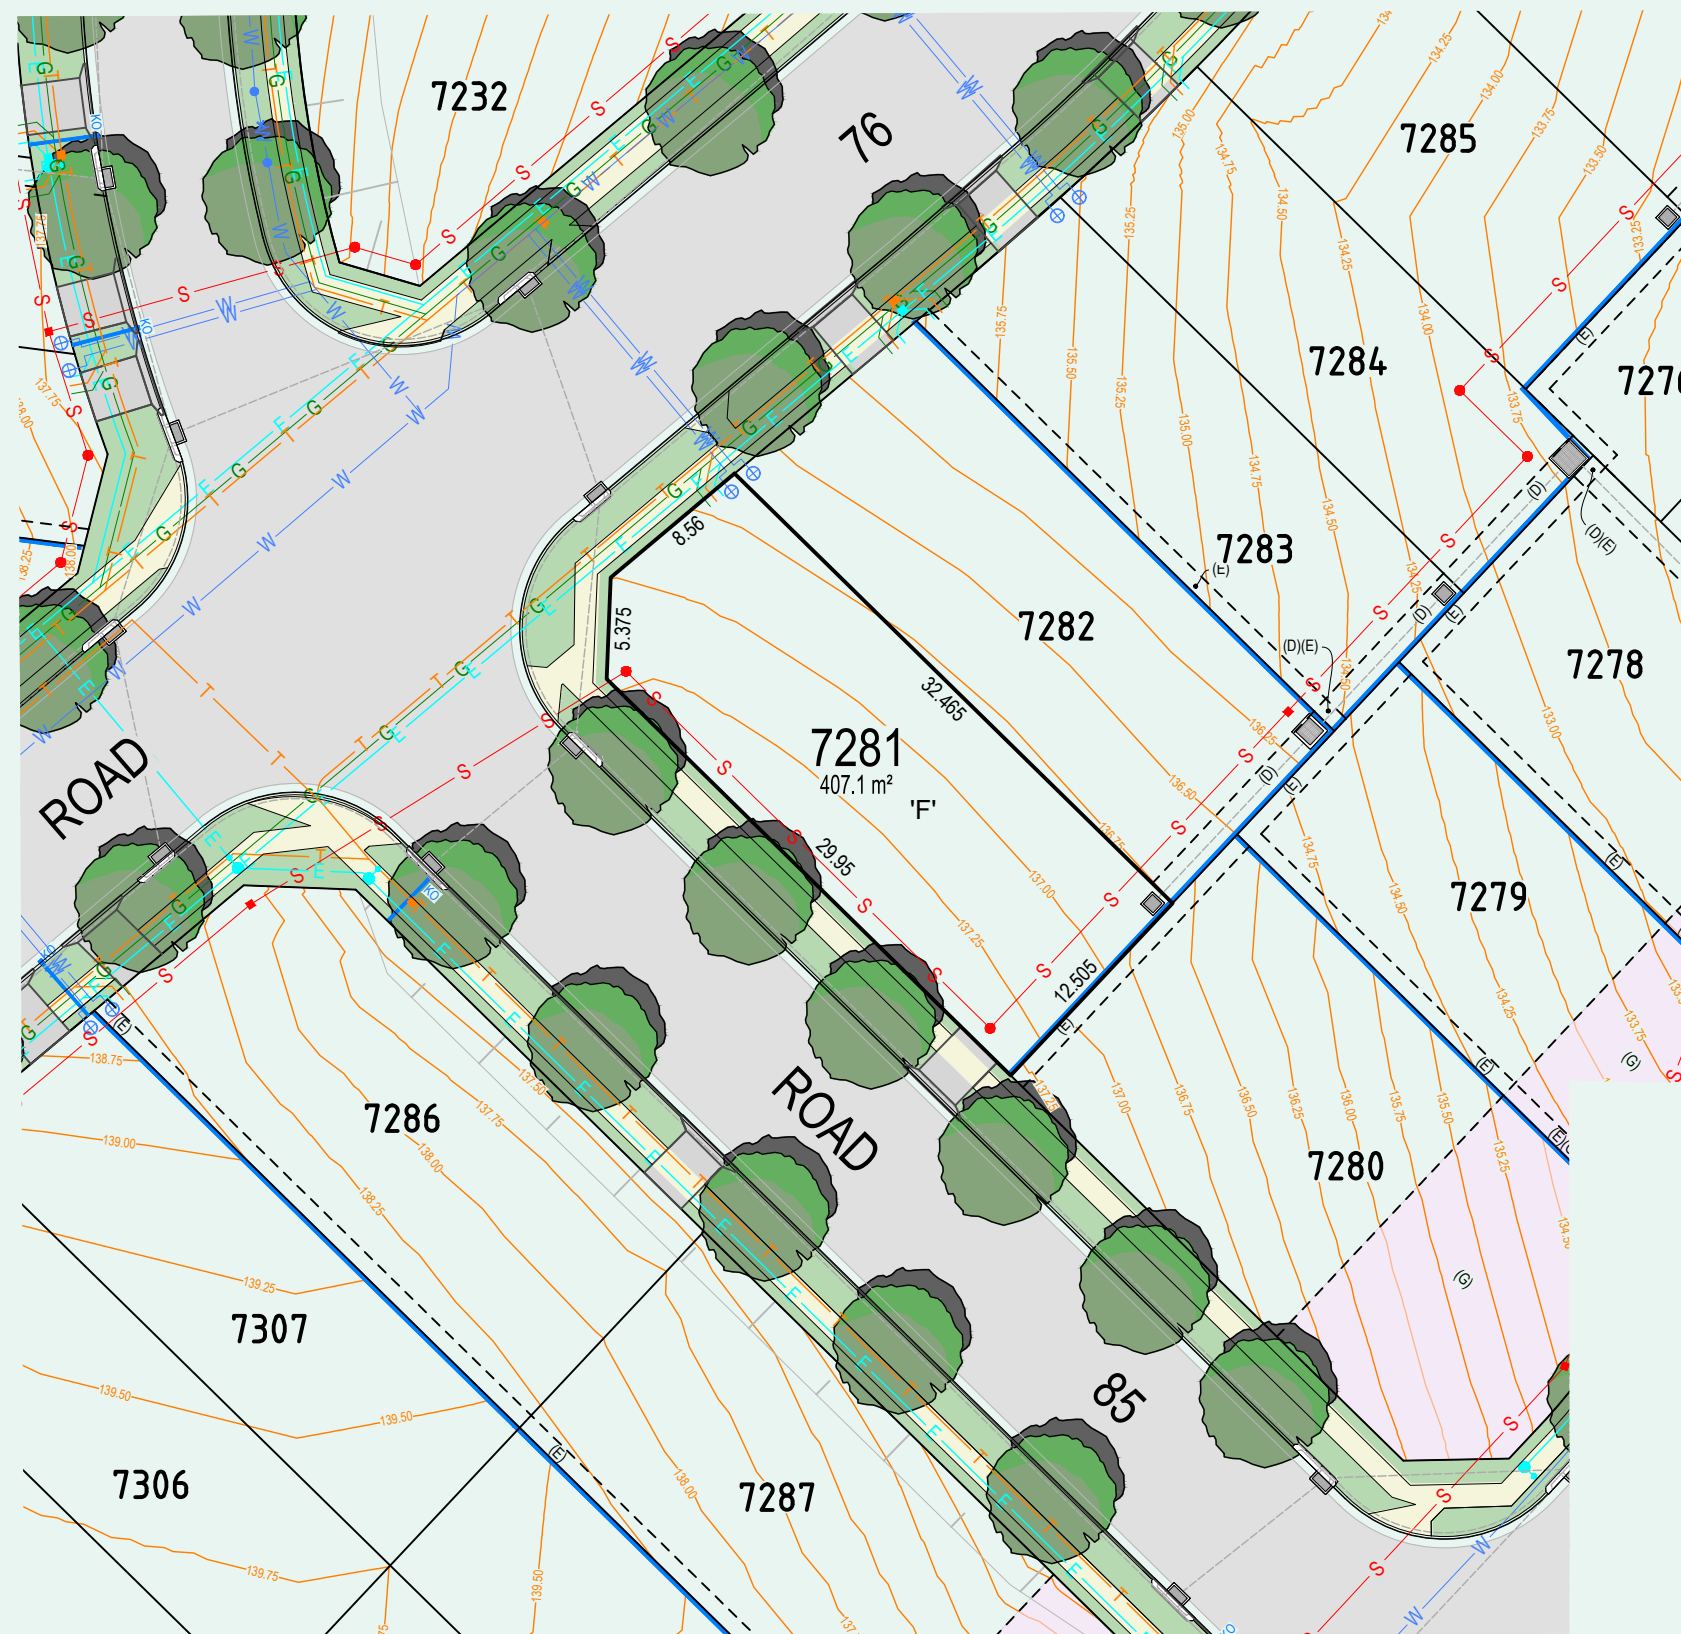-  EXISTING STREET TREE
-  TREE PROTECT ZONE
-  STRUCTURAL ROOT ZONE
-  CONTOUR
-  PROPOSED CONCRETE FOOTPATH
-  ASSET PROTECTION ZONE 13.35 WIDE AND VARIABLE WIDTH
-  BATTERS











NEWBROOK STAGE 7B

LOT NUMBER 7281
SCALE 1:200@A1
REVISION C

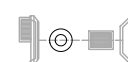    LEGEND

	STORMWATER DRAINAGE KERB INLET PIT, SLOPE JUNCTION, STORMWATER PIT AND HEADWALL		'F' LOT AFFECTED BY FILL		LV PILLAR		EXISTING STREET TREE		PROPOSED CONCRETE FOOTPATH
	KERB OUTLET		SEWER MAIN, SMH & MS		ELECTRICAL PADMOUNT SUBSTATION		TREE PROTECT ZONE		ASSET PROTECTION ZONE 13.35 WIDE AND VARIABLE WIDTH
	(A) EASEMENT FOR PADMOUNT SUBSTATION 2.75 WIDE RESTRICTION ON THE USE OF LAND		LINEMARKING		GAS CONNECTION		STRUCTURAL ROOT ZONE		BATTERS
	(B) RESTRICTION ON THE USE OF LAND		WATER CONNECTION		TELECOMMUNICATION CONNECTION		CONTOUR		
	(C) EASEMENT TO DRAIN WATER 1.5 WIDE & VARIABLE WIDTH		ELECTRICAL CONNECTION		RETAINING WALL				
	(D) EASEMENT FOR SUPPORT 0.9 WIDE & VARIABLE WIDTH		PROPOSED STREET TREE						
	(E) EASEMENT FOR SUPPORT 0.9 WIDE & VARIABLE WIDTH								







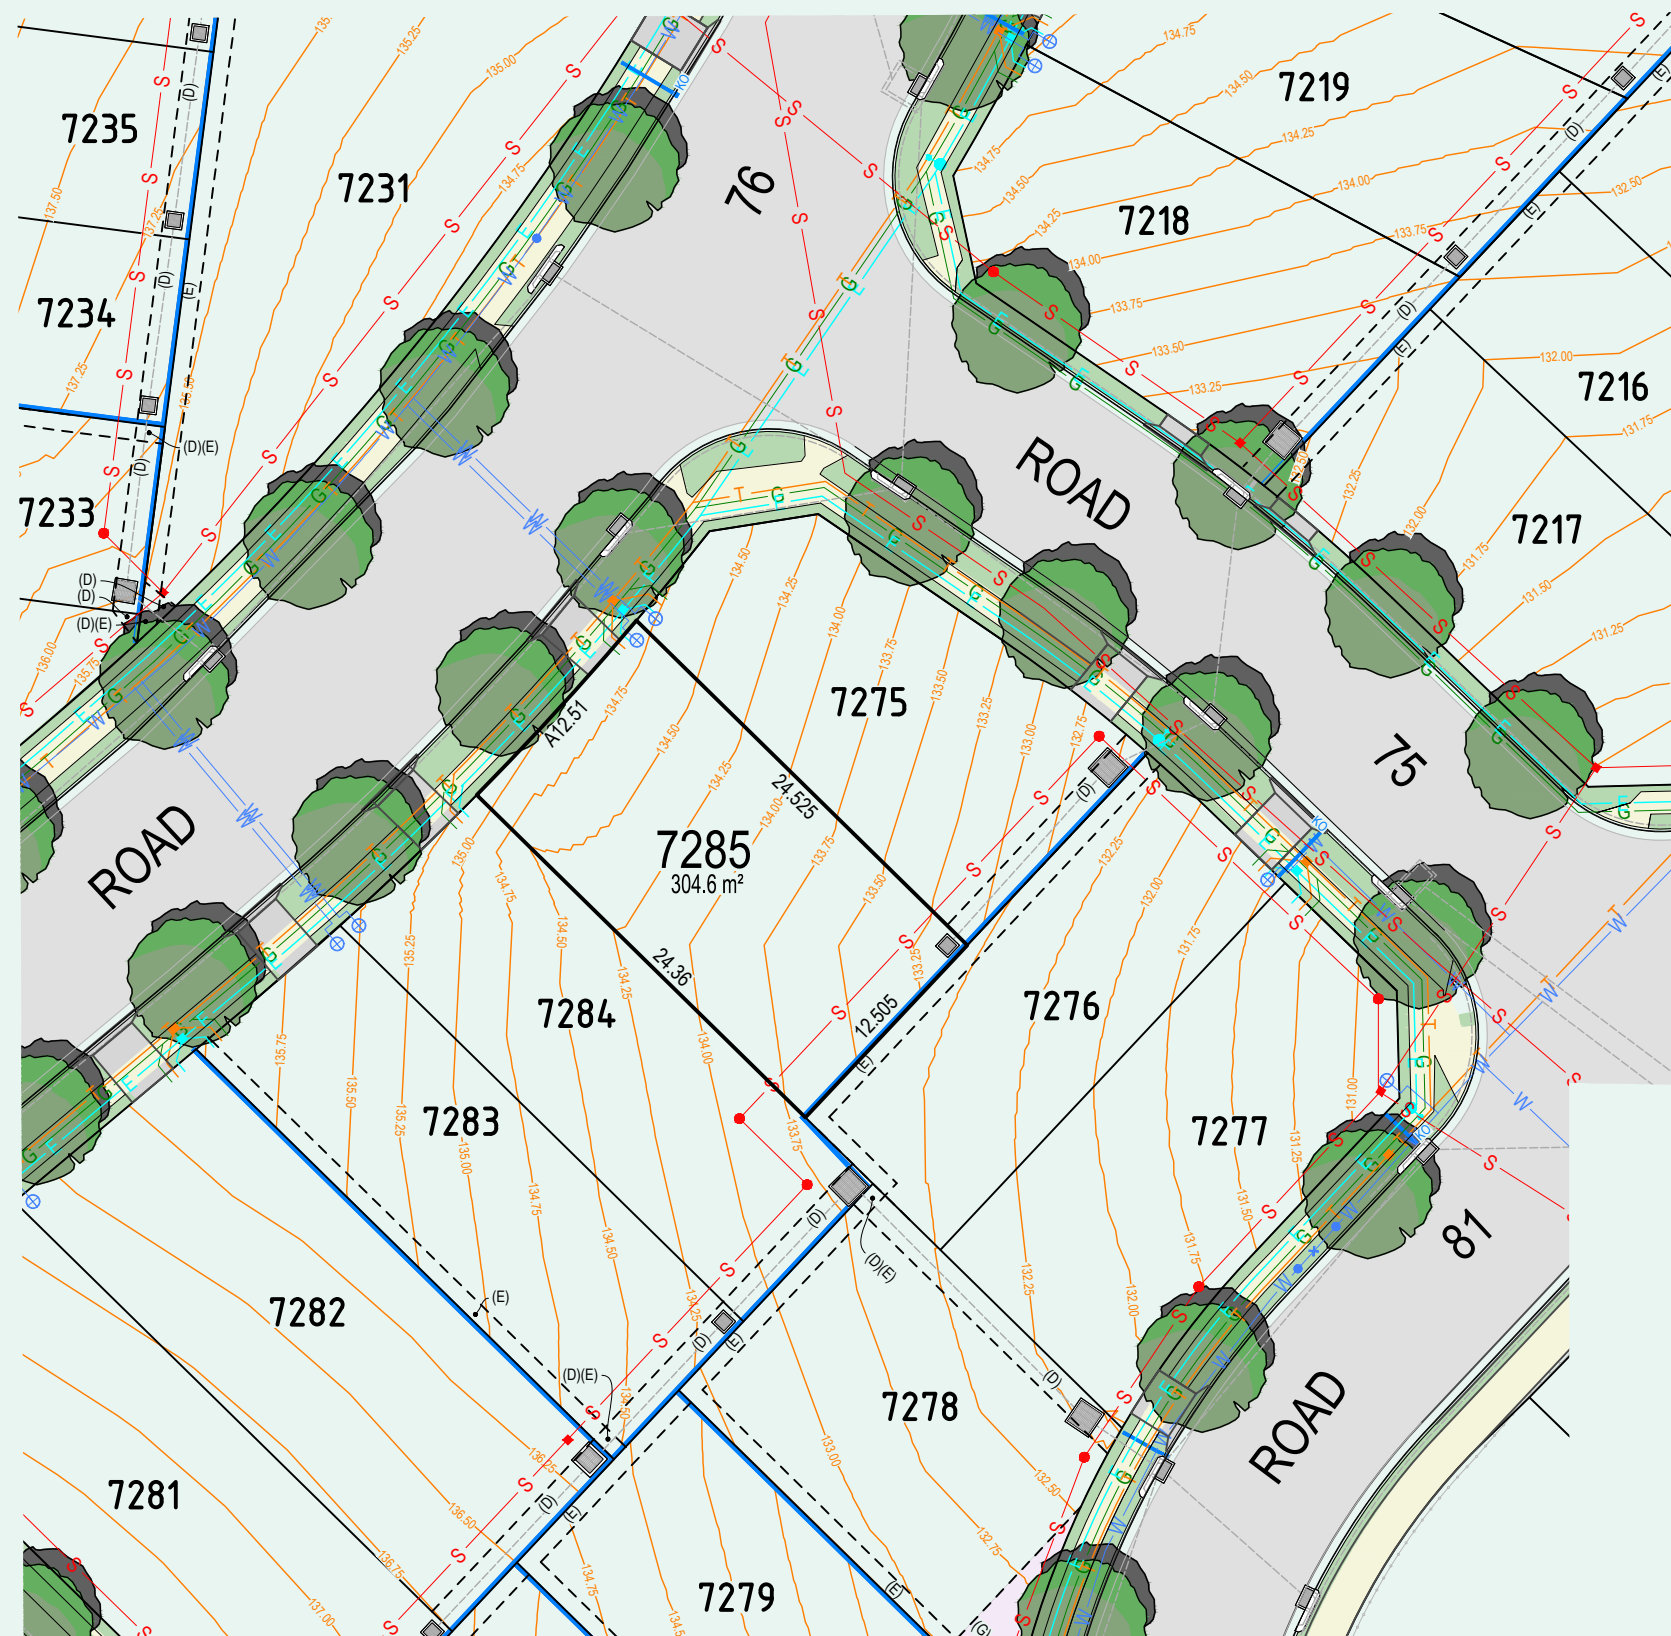


NEWBROOK STAGE 7B

LOT NUMBER 7285
SCALE 1:200@A1
REVISION C

    LEGEND

	STORMWATER DRAINAGE KERB INLET PIT, SLOPE JUNCTION, STORMWATER PIT AND HEADWALL		LOT AFFECTED BY FILL INDICATIVE VEHICULAR CROSSING		LV PILLAR		EXISTING STREET TREE		PROPOSED CONCRETE FOOTPATH
	KERB OUTLET		SEWER MAIN, SMH & MS		ELECTRICAL PADMOUNT SUBSTATION		TREE PROTECT ZONE		ASSET PROTECTION ZONE 13.35 WIDE AND VARIABLE WIDTH
	EASEMENT FOR PADMOUNT SUBSTATION 2.75 WIDE RESTRICTION ON THE USE OF LAND		LINEMARKING		GAS CONNECTION		STRUCTURAL ROOT ZONE		BATTERS
	RESTRICTION ON THE USE OF LAND		WATER CONNECTION		TELECOMMUNICATION CONNECTION		CONTOUR		
	EASEMENT TO DRAIN WATER 1.5 WIDE & VARIABLE WIDTH		ELECTRICAL CONNECTION		RETAINING WALL				
	EASEMENT FOR SUPPORT 0.9 WIDE & VARIABLE WIDTH				PROPOSED STREET TREE				
									









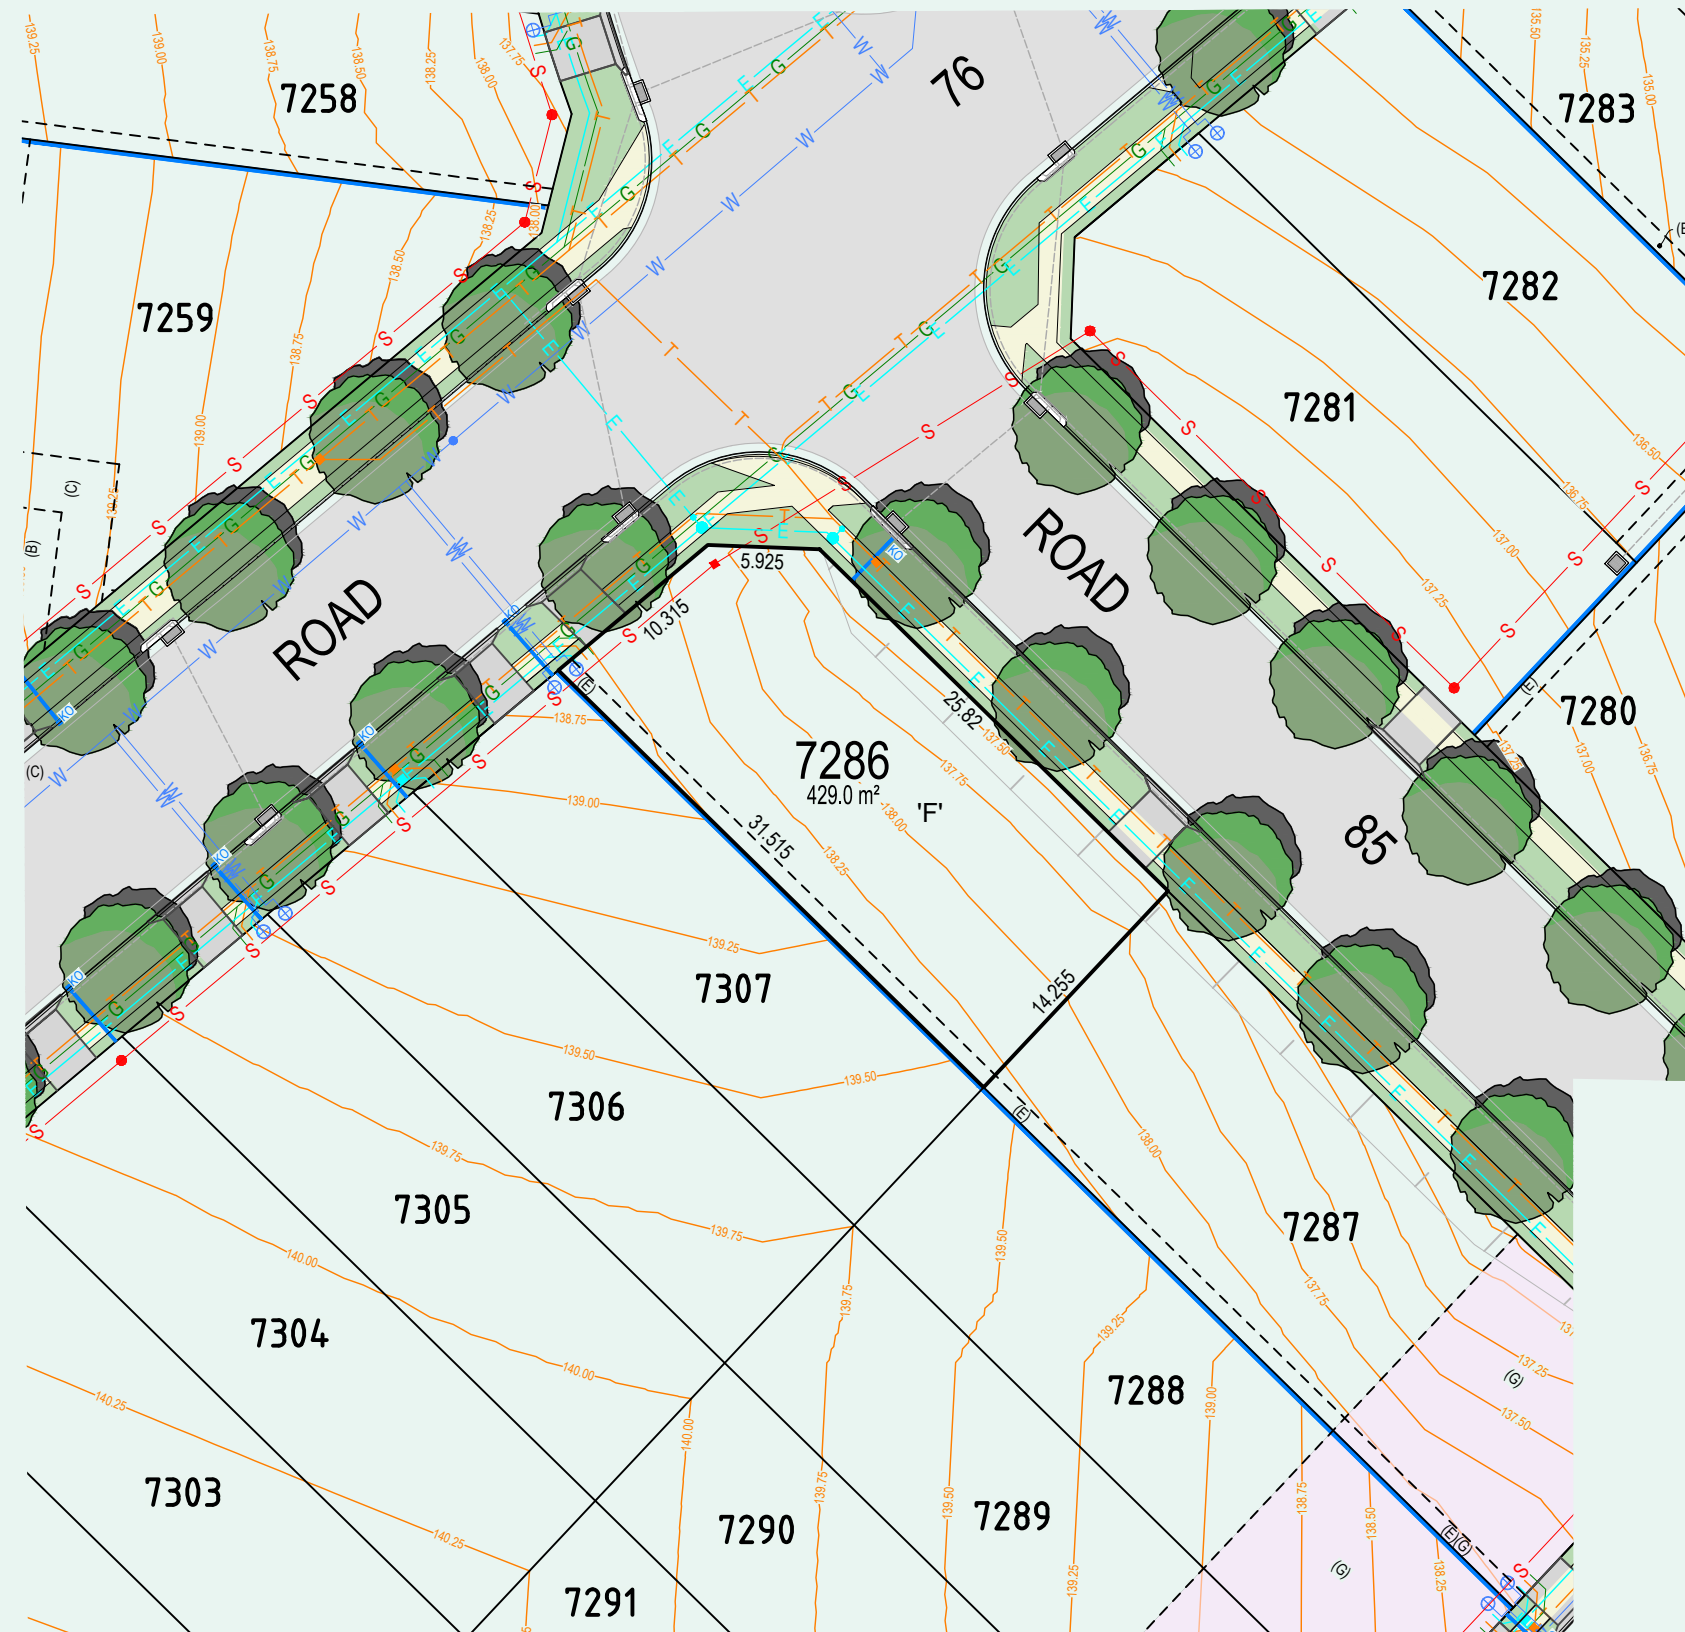

NEWBROOK STAGE 7B

LOT NUMBER 7286
SCALE 1:200@A1
REVISION C

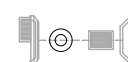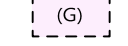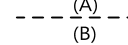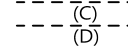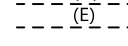 LEGEND

	STORMWATER DRAINAGE KERB INLET PIT, SLOPE JUNCTION, STORMWATER PIT AND HEADWALL		'F' LOT AFFECTED BY FILL INDICATIVE VEHICULAR CROSSING		LV PILLAR		EXISTING STREET TREE		PROPOSED CONCRETE FOOTPATH
	KERB OUTLET		SEWER MAIN, SMH & MS		ELECTRICAL PADMOUNT SUBSTATION		TREE PROTECT ZONE		ASSET PROTECTION ZONE 13.35 WIDE AND VARIABLE WIDTH
	(A) EASEMENT FOR PADMOUNT SUBSTATION 2.75 WIDE RESTRICTION ON THE USE OF LAND		LINEMARKING		GAS CONNECTION		STRUCTURAL ROOT ZONE		BATTERS
	(B) RESTRICTION ON THE USE OF LAND		WATER CONNECTION		TELECOMMUNICATION CONNECTION		CONTOUR		
	(C) EASEMENT TO DRAIN WATER 1.5 WIDE & VARIABLE WIDTH		ELECTRICAL CONNECTION		RETAINING WALL				
	(D) EASEMENT FOR SUPPORT 0.9 WIDE & VARIABLE WIDTH				PROPOSED STREET TREE				
	(E) EASEMENT FOR SUPPORT 0.9 WIDE & VARIABLE WIDTH								

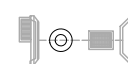




NEWBROOK STAGE 7B

LOT NUMBER 7287
SCALE 1:200@A1
REVISION C

LEGEND




STORMWATER DRAINAGE KERB INLET PIT,
SLOPE JUNCTION, STORMWATER PIT AND
HEADWALL

- (A) --- EASEMENT FOR PADMOUNT SUBSTATION 2.75 WIDE RESTRICTION ON THE USE OF LAND
- (B) --- RESTRICTION ON THE USE OF LAND
- (C) --- EASEMENT TO DRAIN WATER 1.5 WIDE & VARIABLE WIDTH
- (D) --- EASEMENT FOR SUPPORT 0.9 WIDE & VARIABLE WIDTH
- (E) ---



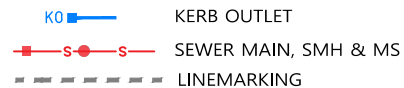'F' LOT AFFECTED BY FILL
V.C. INDICATIVE VEHICULAR CROSSING
KERB OUTLET



SEWER MAIN, SMH & MS
LINEMARKING



WATER CONNECTION
ELECTRICAL CONNECTION



LV PILLAR
STREETLIGHT COLUMN
ELECTRICAL PADMOUNT SUBSTATION



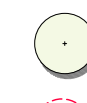
GAS CONNECTION
TELECOMMUNICATION CONNECTION



RETAINING WALL
PROPOSED STREET TREE




PROPOSED STREET TREE




EXISTING STREET TREE
TREE PROTECT ZONE



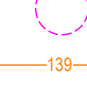STRUCTURAL ROOT ZONE
CONTOUR



CONTOUR

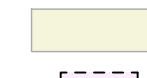

PROPOSED CONCRETE FOOTPATH
ASSET PROTECTION ZONE 13.35 WIDE AND VARIABLE WIDTH

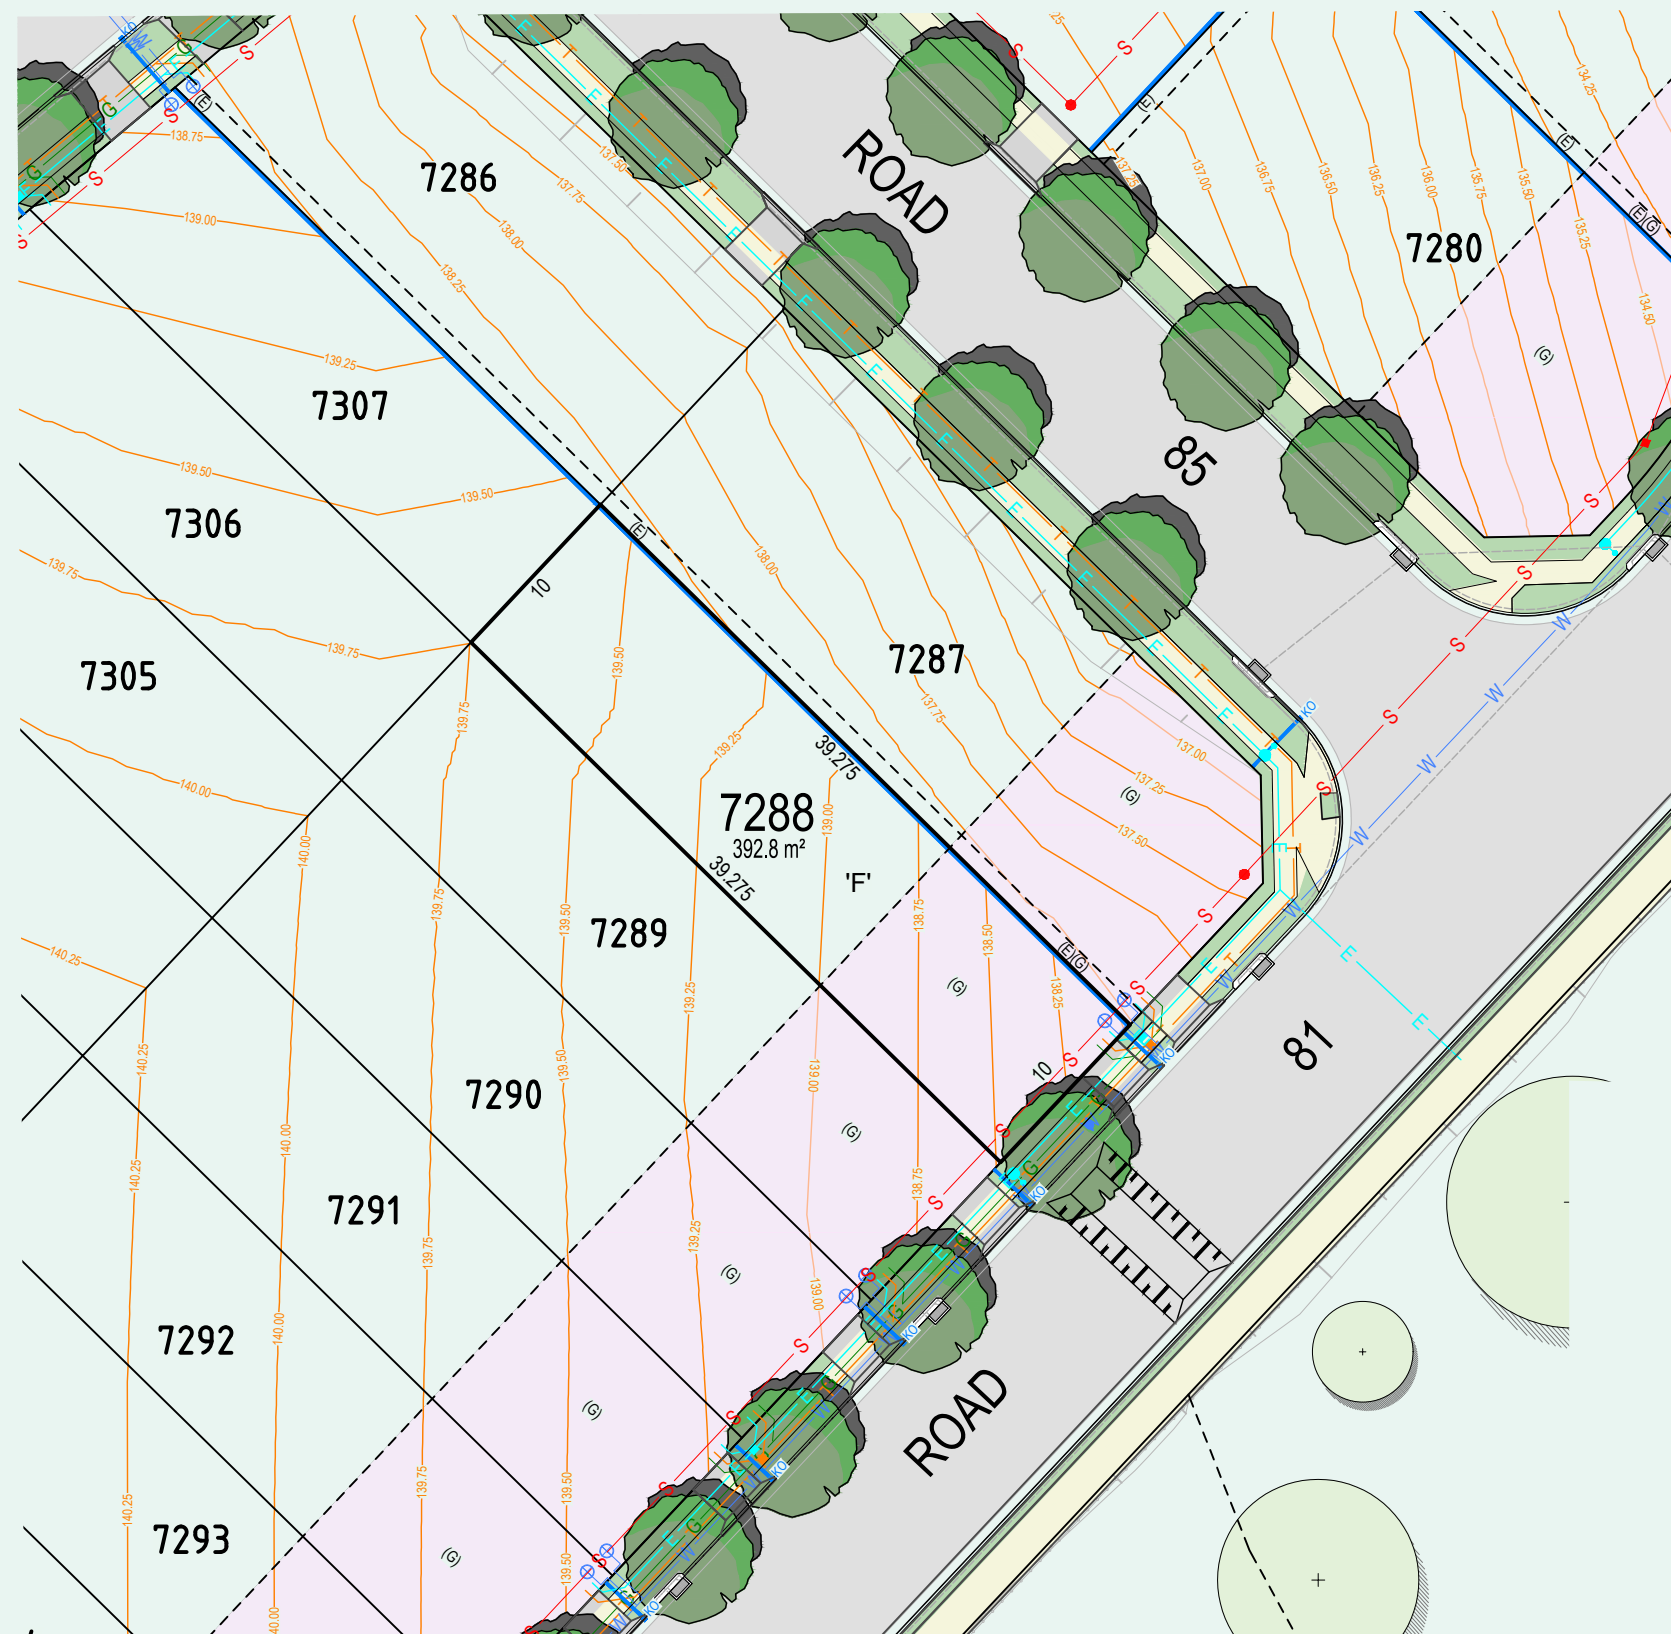


ASSET PROTECTION ZONE 13.35 WIDE AND VARIABLE WIDTH



BATTERS












NEWBROOK STAGE 7B

LOT NUMBER 7288
SCALE 1:200@A1
REVISION C

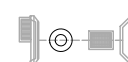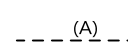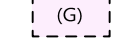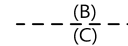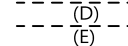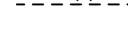LEGEND

	STORMWATER DRAINAGE KERB INLET PIT, SLOPE JUNCTION, STORMWATER PIT AND HEADWALL		'F' LOT AFFECTED BY FILL		LV PILLAR		EXISTING STREET TREE		PROPOSED CONCRETE FOOTPATH
	(A) EASEMENT FOR PADMOUNT SUBSTATION 2.75 WIDE RESTRICTION ON THE USE OF LAND		INDICATIVE VEHICULAR CROSSING KERB OUTLET		STREETLIGHT COLUMN ELECTRICAL PADMOUNT SUBSTATION		TREE PROTECT ZONE		ASSET PROTECTION ZONE 13.35 WIDE AND VARIABLE WIDTH
	(B) RESTRICTION ON THE USE OF LAND		SEWER MAIN, SMH & MS		GAS CONNECTION		STRUCTURAL ROOT ZONE		BATTERS
	(C) EASEMENT TO DRAIN WATER 1.5 WIDE & VARIABLE WIDTH		LINEMARKING		TELECOMMUNICATION CONNECTION		CONTOUR		
	(D) EASEMENT FOR SUPPORT 0.9 WIDE & VARIABLE WIDTH		WATER CONNECTION		RETAINING WALL				
	(E) EASEMENT FOR SUPPORT 0.9 WIDE & VARIABLE WIDTH		ELECTRICAL CONNECTION		PROPOSED STREET TREE				








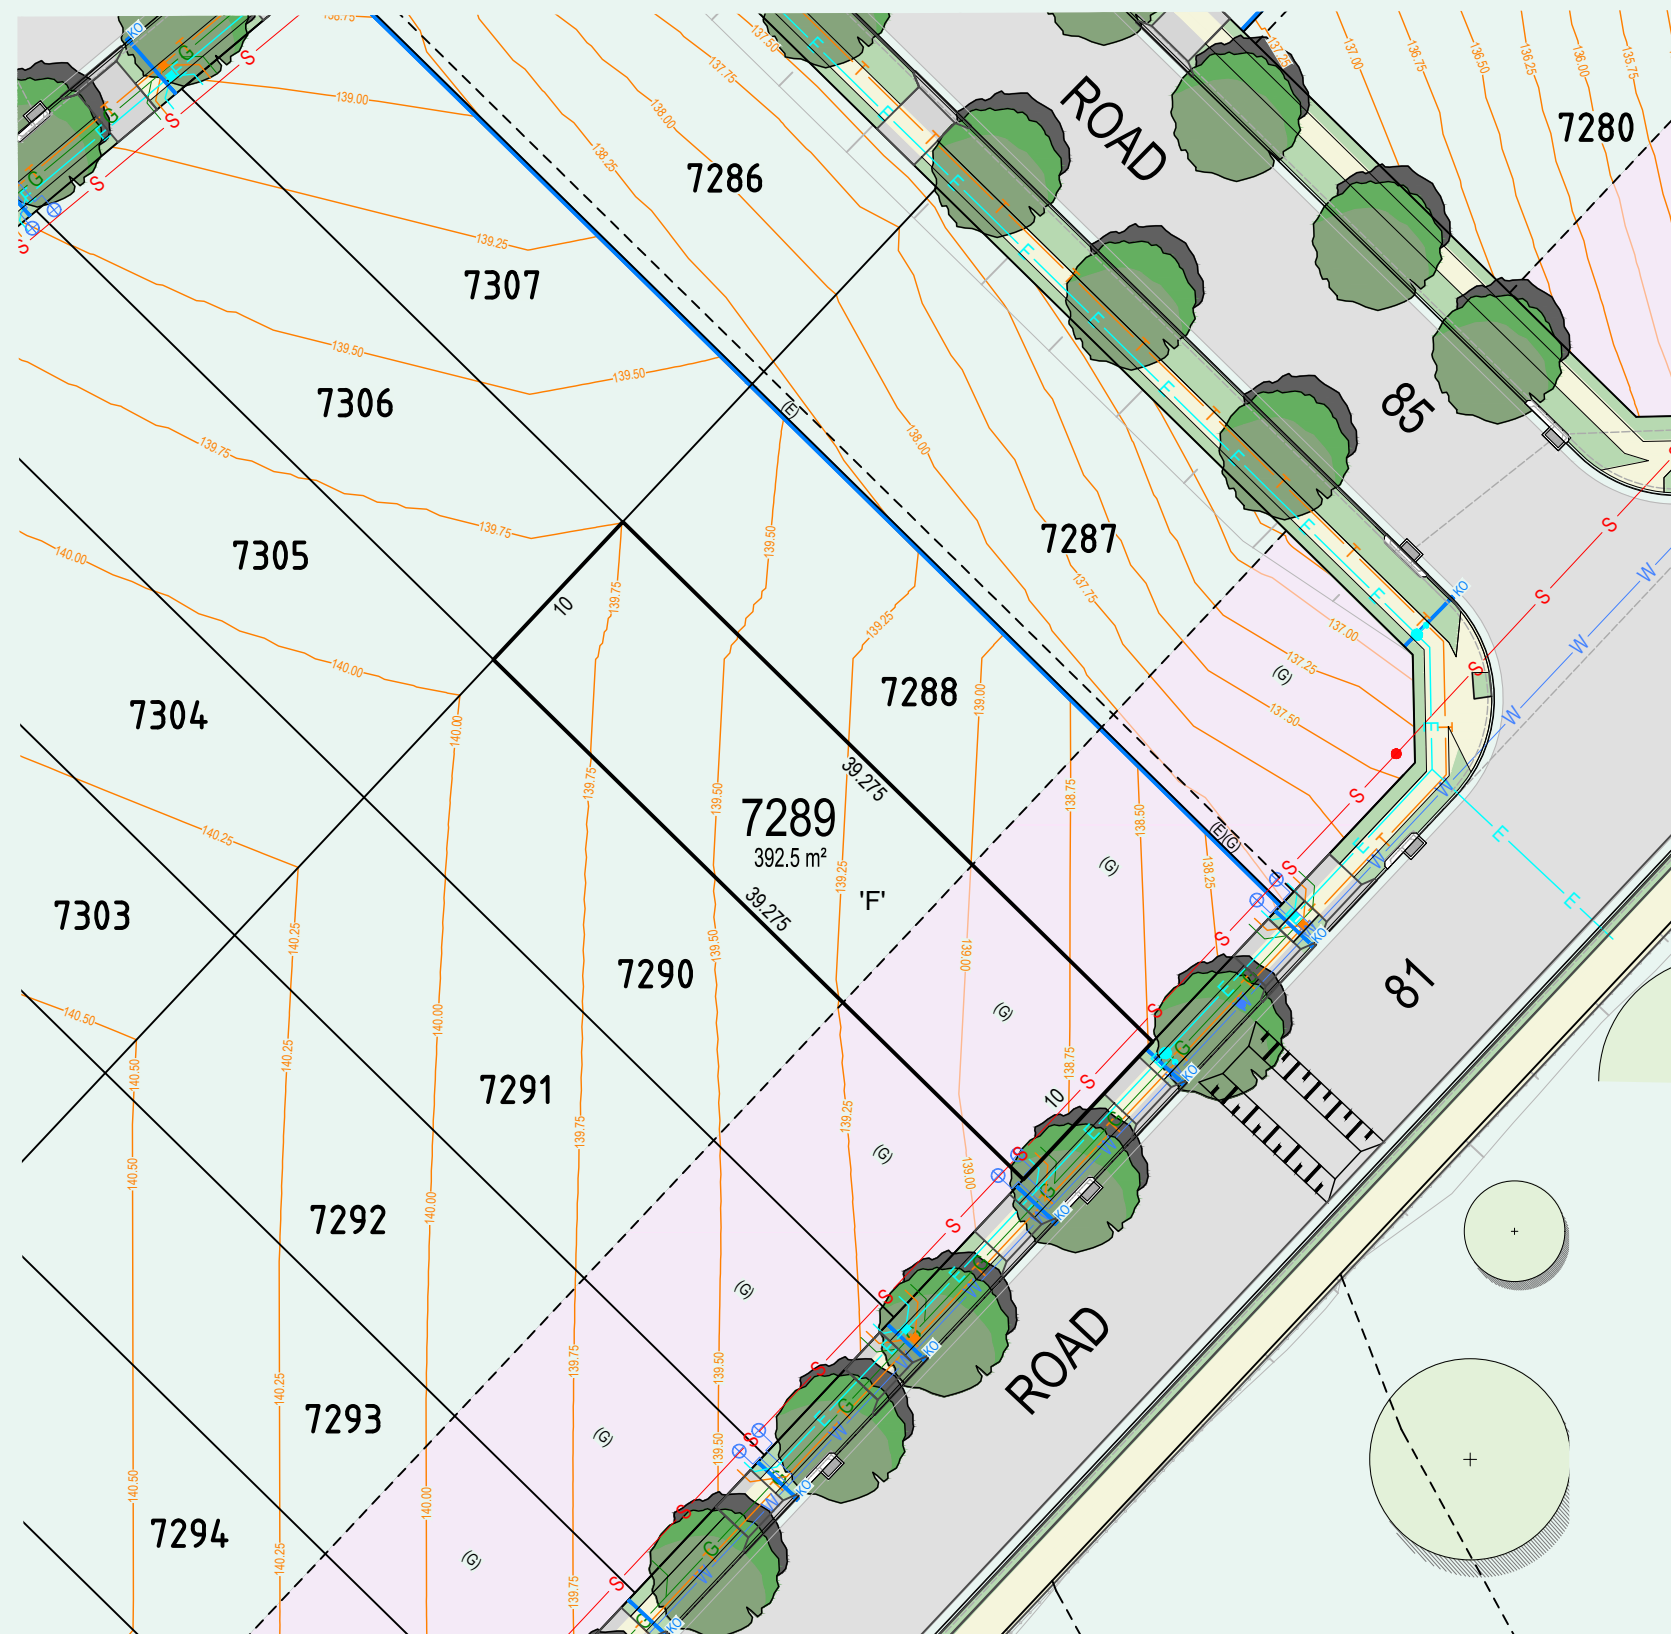


NEWBROOK STAGE 7B

LOT NUMBER 7289
SCALE 1:200@A1
REVISION C

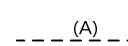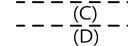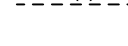  LEGEND

	STORMWATER DRAINAGE KERB INLET PIT, SLOPE JUNCTION, STORMWATER PIT AND HEADWALL		'F' LOT AFFECTED BY FILL		LV PILLAR		EXISTING STREET TREE		PROPOSED CONCRETE FOOTPATH
	(A) EASEMENT FOR PADMOUNT SUBSTATION 2.75 WIDE RESTRICTION ON THE USE OF LAND		INDICATIVE VEHICULAR CROSSING KERB OUTLET		STREETLIGHT COLUMN ELECTRICAL PADMOUNT SUBSTATION		TREE PROTECT ZONE		ASSET PROTECTION ZONE 13.35 WIDE AND VARIABLE WIDTH
	(B) RESTRICTION ON THE USE OF LAND		SEWER MAIN, SMH & MS		GAS CONNECTION		STRUCTURAL ROOT ZONE		BATTERS
	(C) EASEMENT TO DRAIN WATER 1.5 WIDE & VARIABLE WIDTH		LINEMARKING		TELECOMMUNICATION CONNECTION		CONTOUR		
	(D) EASEMENT FOR SUPPORT 0.9 WIDE & VARIABLE WIDTH		WATER CONNECTION		RETAINING WALL				
	(E)		ELECTRICAL CONNECTION		PROPOSED STREET TREE				









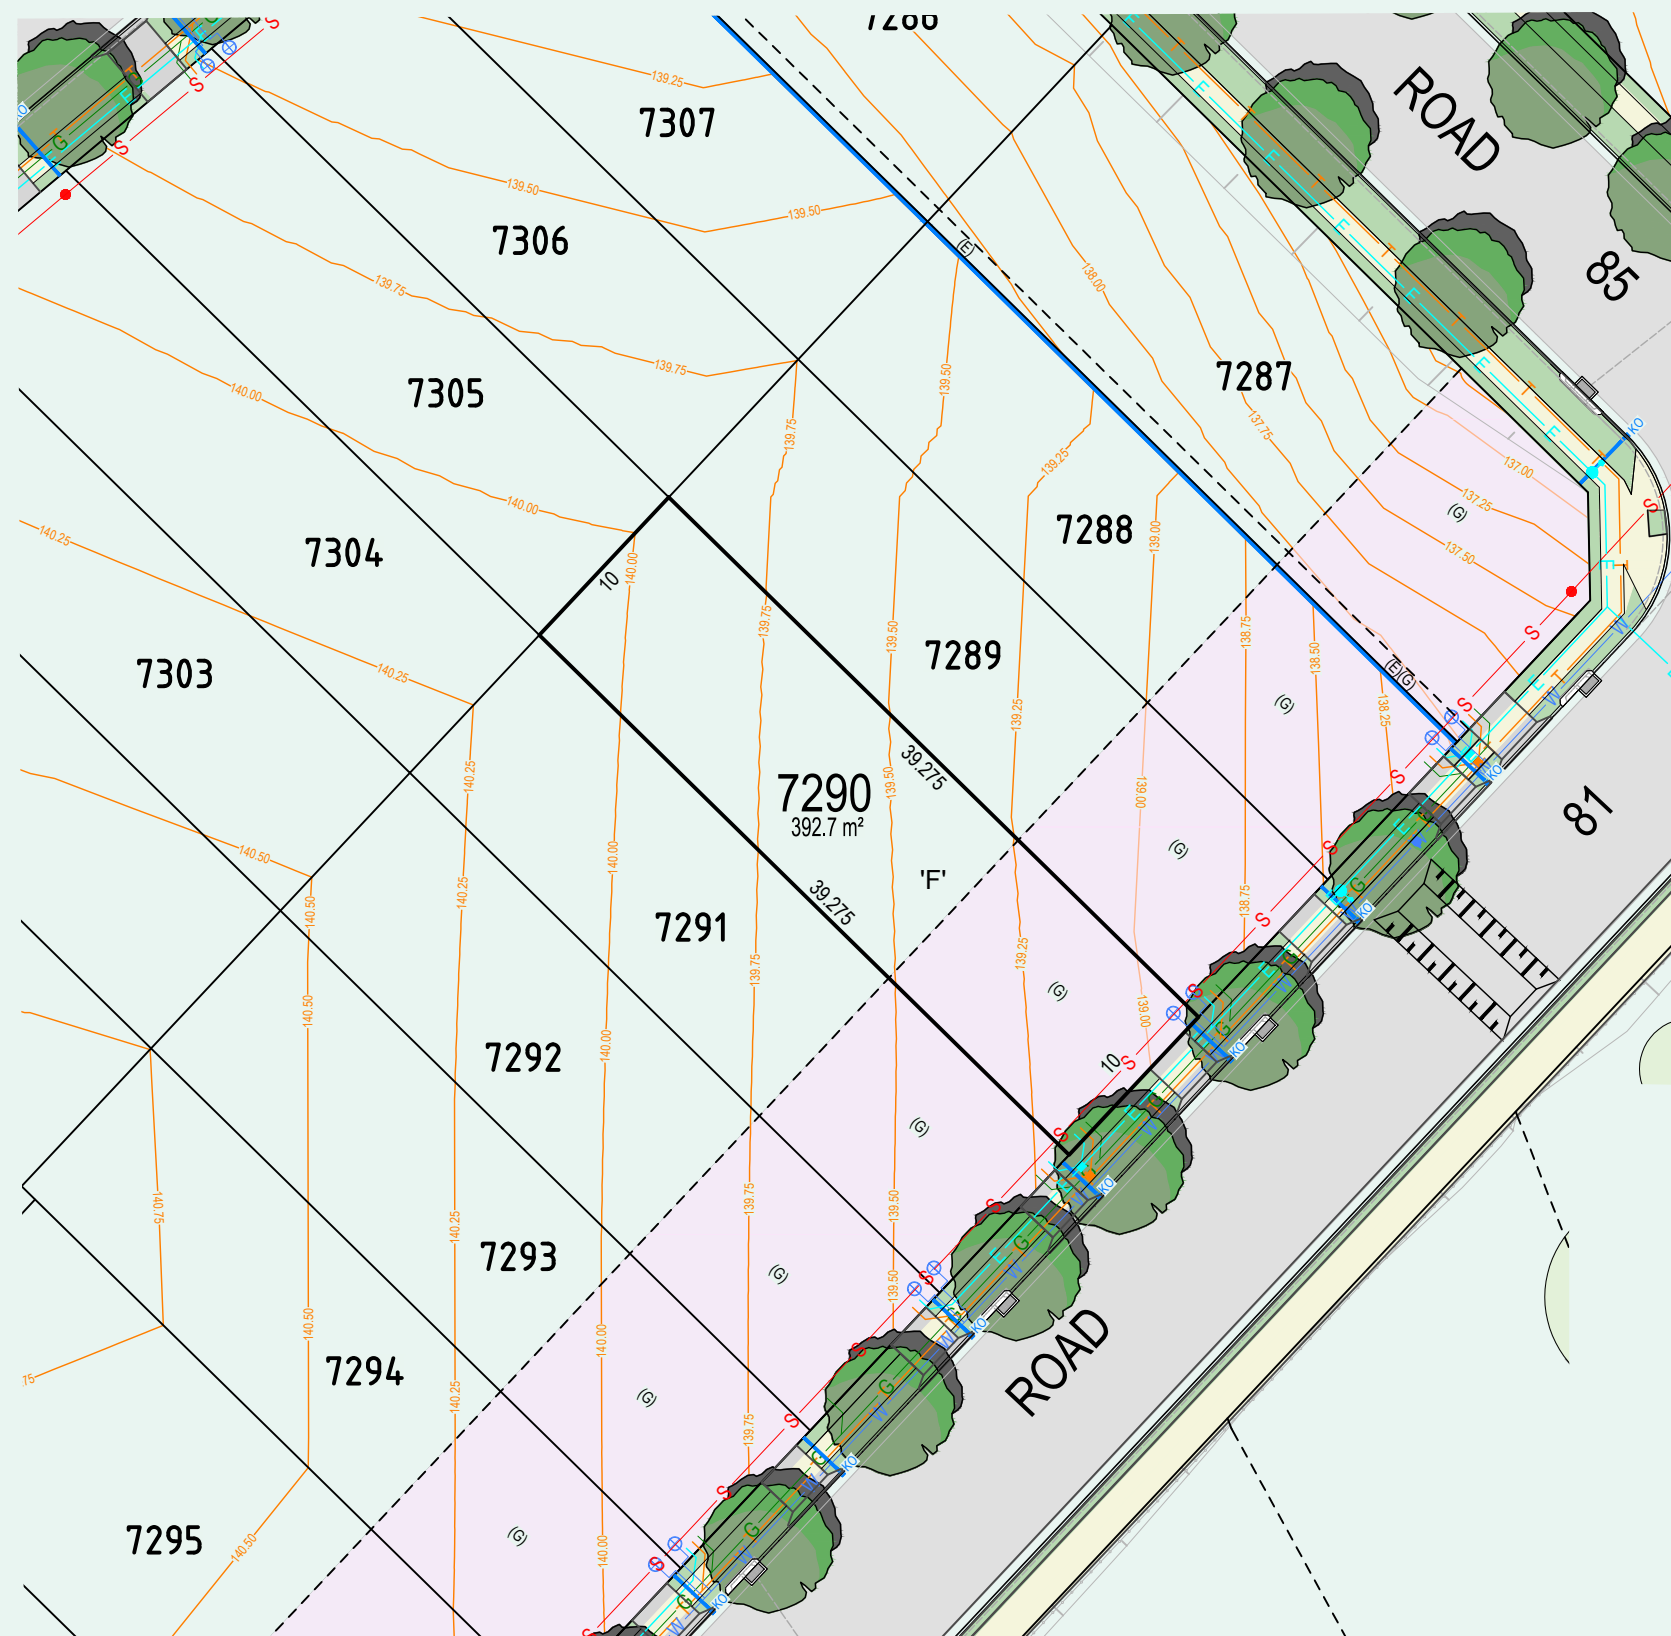

NEWBROOK STAGE 7B

LOT NUMBER 7290
SCALE 1:200@A1
REVISION C

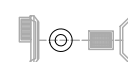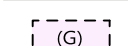    LEGEND

	STORMWATER DRAINAGE KERB INLET PIT, SLOPE JUNCTION, STORMWATER PIT AND HEADWALL		'F' LOT AFFECTED BY FILL INDICATIVE VEHICULAR CROSSING		LV PILLAR		EXISTING STREET TREE		PROPOSED CONCRETE FOOTPATH
	KERB OUTLET		SEWER MAIN, SMH & MS		STREETLIGHT COLUMN		TREE PROTECT ZONE		ASSET PROTECTION ZONE 13.35 WIDE AND VARIABLE WIDTH
	(A) EASEMENT FOR PADMOUNT SUBSTATION 2.75 WIDE RESTRICTION ON THE USE OF LAND		LINEMARKING		ELECTRICAL PADMOUNT SUBSTATION		STRUCTURAL ROOT ZONE		BATTERS
	(B) RESTRICTION ON THE USE OF LAND		WATER CONNECTION		GAS CONNECTION		CONTOUR		
	(C) EASEMENT TO DRAIN WATER 1.5 WIDE & VARIABLE WIDTH		ELECTRICAL CONNECTION		TELECOMMUNICATION CONNECTION				
	(D) EASEMENT FOR SUPPORT 0.9 WIDE & VARIABLE WIDTH				RETAINING WALL				
	(E) EASEMENT FOR SUPPORT 0.9 WIDE & VARIABLE WIDTH				PROPOSED STREET TREE				

 
 
 
 
 
 





NEWBROOK STAGE 7B

LOT NUMBER 7293
SCALE 1:200@A1
REVISION C

LEGEND

	STORMWATER DRAINAGE KERB INLET PIT, SLOPE JUNCTION, STORMWATER PIT AND HEADWALL		'F' LOT AFFECTED BY FILL INDICATIVE VEHICULAR CROSSING		LV PILLAR		EXISTING STREET TREE		PROPOSED CONCRETE FOOTPATH
	KO		SEWER MAIN, SMH & MS		ELECTRICAL PADMOUNT SUBSTATION		TREE PROTECT ZONE		ASSET PROTECTION ZONE 13.35 WIDE AND VARIABLE WIDTH
	(A) EASEMENT FOR PADMOUNT SUBSTATION 2.75 WIDE RESTRICTION ON THE USE OF LAND		LINEMARKING		GAS CONNECTION		STRUCTURAL ROOT ZONE		BATTERS
	(B) RESTRICTION ON THE USE OF LAND		WATER CONNECTION		TELECOMMUNICATION CONNECTION		CONTOUR		
	(C) EASEMENT TO DRAIN WATER 1.5 WIDE & VARIABLE WIDTH		ELECTRICAL CONNECTION		RETAINING WALL				
	(D) EASEMENT FOR SUPPORT 0.9 WIDE & VARIABLE WIDTH				PROPOSED STREET TREE				
	(E)								




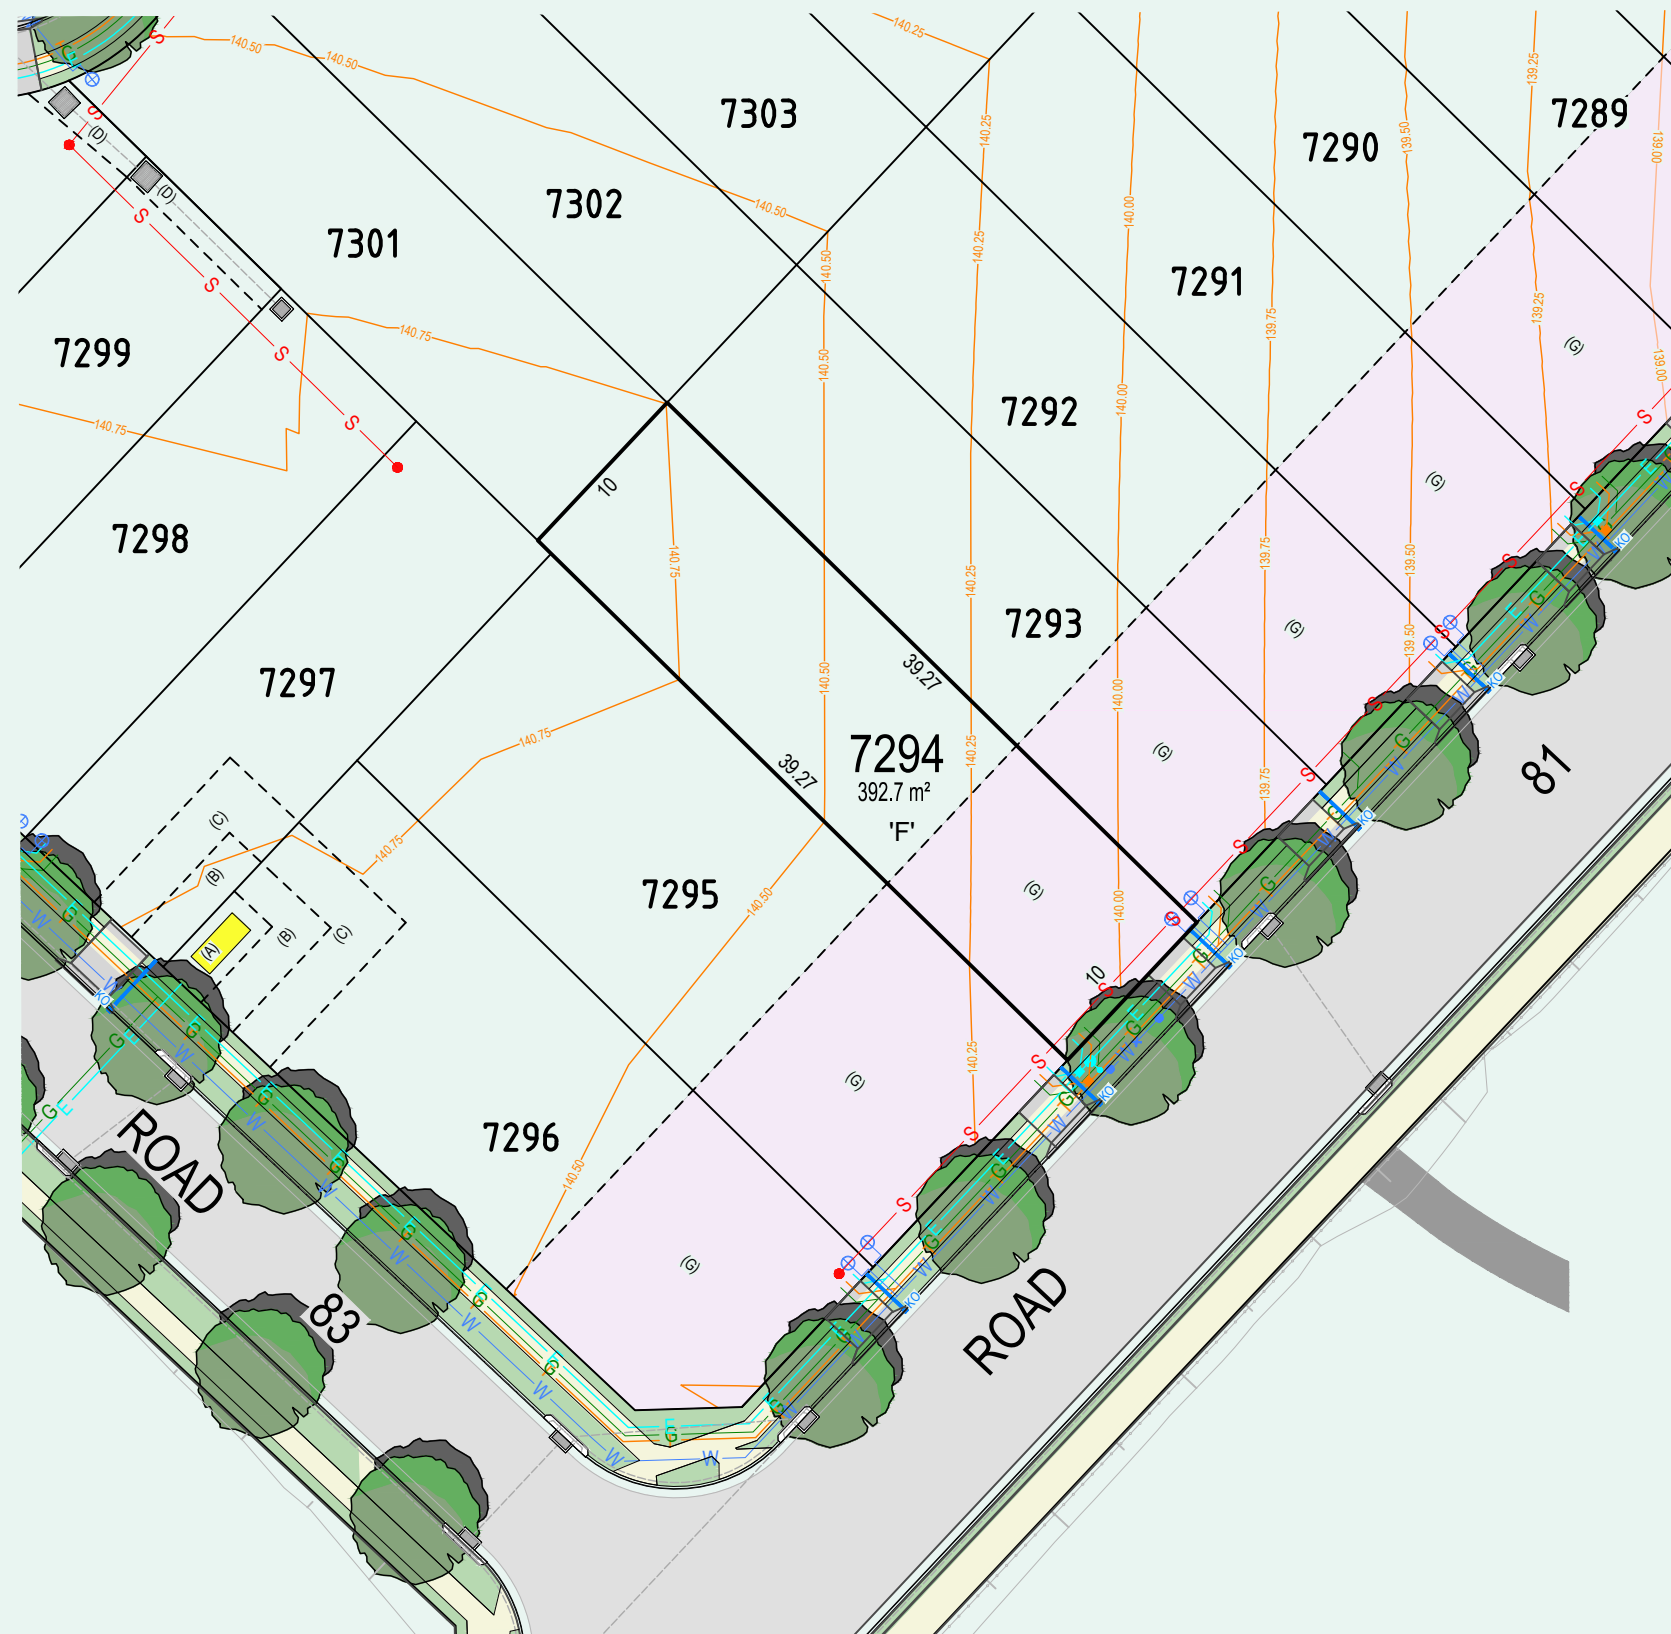


NEWBROOK STAGE 7B





LOT NUMBER 7294
SCALE 1:200@A1
REVISION C

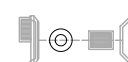LEGEND

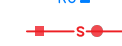-  STORMWATER DRAINAGE KERB INLET PIT, SLOPE JUNCTION, STORMWATER PIT AND HEADWALL
- (A) --- EASEMENT FOR PADMOUNT SUBSTATION 2.75 WIDE RESTRICTION ON THE USE OF LAND
- (B) --- RESTRICTION ON THE USE OF LAND
- (C) --- EASEMENT TO DRAIN WATER 1.5 WIDE & VARIABLE WIDTH
- (D) --- EASEMENT FOR SUPPORT 0.9 WIDE & VARIABLE WIDTH
- (E) ---

-  'F' LOT AFFECTED BY FILL INDICATIVE VEHICULAR CROSSING
-  KERB OUTLET
-  SEWER MAIN, SMH & MS LINEMARKING
-  WATER CONNECTION
-  ELECTRICAL CONNECTION

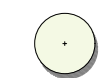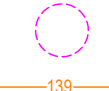  -  LV PILLAR
-  STREETLIGHT COLUMN
-  ELECTRICAL PADMOUNT SUBSTATION
-  GAS CONNECTION
-  TELECOMMUNICATION CONNECTION
-  RETAINING WALL
-  PROPOSED STREET TREE

-  EXISTING STREET TREE
-  TREE PROTECT ZONE
-  STRUCTURAL ROOT ZONE
-  CONTOUR
-  PROPOSED CONCRETE FOOTPATH
-  ASSET PROTECTION ZONE 13.35 WIDE AND VARIABLE WIDTH
-  BATTERS

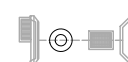






NEWBROOK STAGE 7B





LOT NUMBER 7295
SCALE 1:200@A1
REVISION C

LEGEND

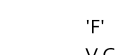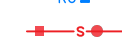-  STORMWATER DRAINAGE KERB INLET PIT, SLOPE JUNCTION, STORMWATER PIT AND HEADWALL
- (A) --- EASEMENT FOR PADMOUNT SUBSTATION 2.75 WIDE RESTRICTION ON THE USE OF LAND
- (B) --- RESTRICTION ON THE USE OF LAND
- (C) --- EASEMENT TO DRAIN WATER 1.5 WIDE & VARIABLE WIDTH
- (D) --- EASEMENT FOR SUPPORT 0.9 WIDE & VARIABLE WIDTH
- (E) ---

-  'F' LOT AFFECTED BY FILL INDICATIVE VEHICULAR CROSSING
-  KERB OUTLET
-  SEWER MAIN, SMH & MS LINEMARKING
-  WATER CONNECTION
-  ELECTRICAL CONNECTION

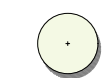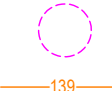  -  LV PILLAR
-  STREETLIGHT COLUMN
-  ELECTRICAL PADMOUNT SUBSTATION
-  GAS CONNECTION
-  TELECOMMUNICATION CONNECTION
-  RETAINING WALL
-  PROPOSED STREET TREE

-  EXISTING STREET TREE
-  TREE PROTECT ZONE
-  STRUCTURAL ROOT ZONE
-  CONTOUR
-  PROPOSED CONCRETE FOOTPATH
-  ASSET PROTECTION ZONE 13.35 WIDE AND VARIABLE WIDTH
-  BATTERS

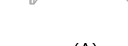
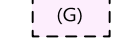
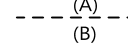
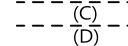
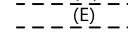
 





NEWBROOK STAGE 7B

LOT NUMBER 7296
SCALE 1:200@A1
REVISION C

LEGEND

	STORMWATER DRAINAGE KERB INLET PIT, SLOPE JUNCTION, STORMWATER PIT AND HEADWALL		'F' LOT AFFECTED BY FILL		LV PILLAR		EXISTING STREET TREE		PROPOSED CONCRETE FOOTPATH
	KERB OUTLET		SEWER MAIN, SMH & MS		STREETLIGHT COLUMN		TREE PROTECT ZONE		ASSET PROTECTION ZONE 13.35 WIDE AND VARIABLE WIDTH
	(A) EASEMENT FOR PADMOUNT SUBSTATION 2.75 WIDE RESTRICTION ON THE USE OF LAND		LINEMARKING		ELECTRICAL PADMOUNT SUBSTATION		STRUCTURAL ROOT ZONE		BATTERS
	(B) RESTRICTION ON THE USE OF LAND		WATER CONNECTION		GAS CONNECTION		CONTOUR		
	(C) RESTRICTION ON THE USE OF LAND		ELECTRICAL CONNECTION		TELECOMMUNICATION CONNECTION				
	(D) EASEMENT TO DRAIN WATER 1.5 WIDE & VARIABLE WIDTH				RETAINING WALL				
	(E) EASEMENT FOR SUPPORT 0.9 WIDE & VARIABLE WIDTH				PROPOSED STREET TREE				







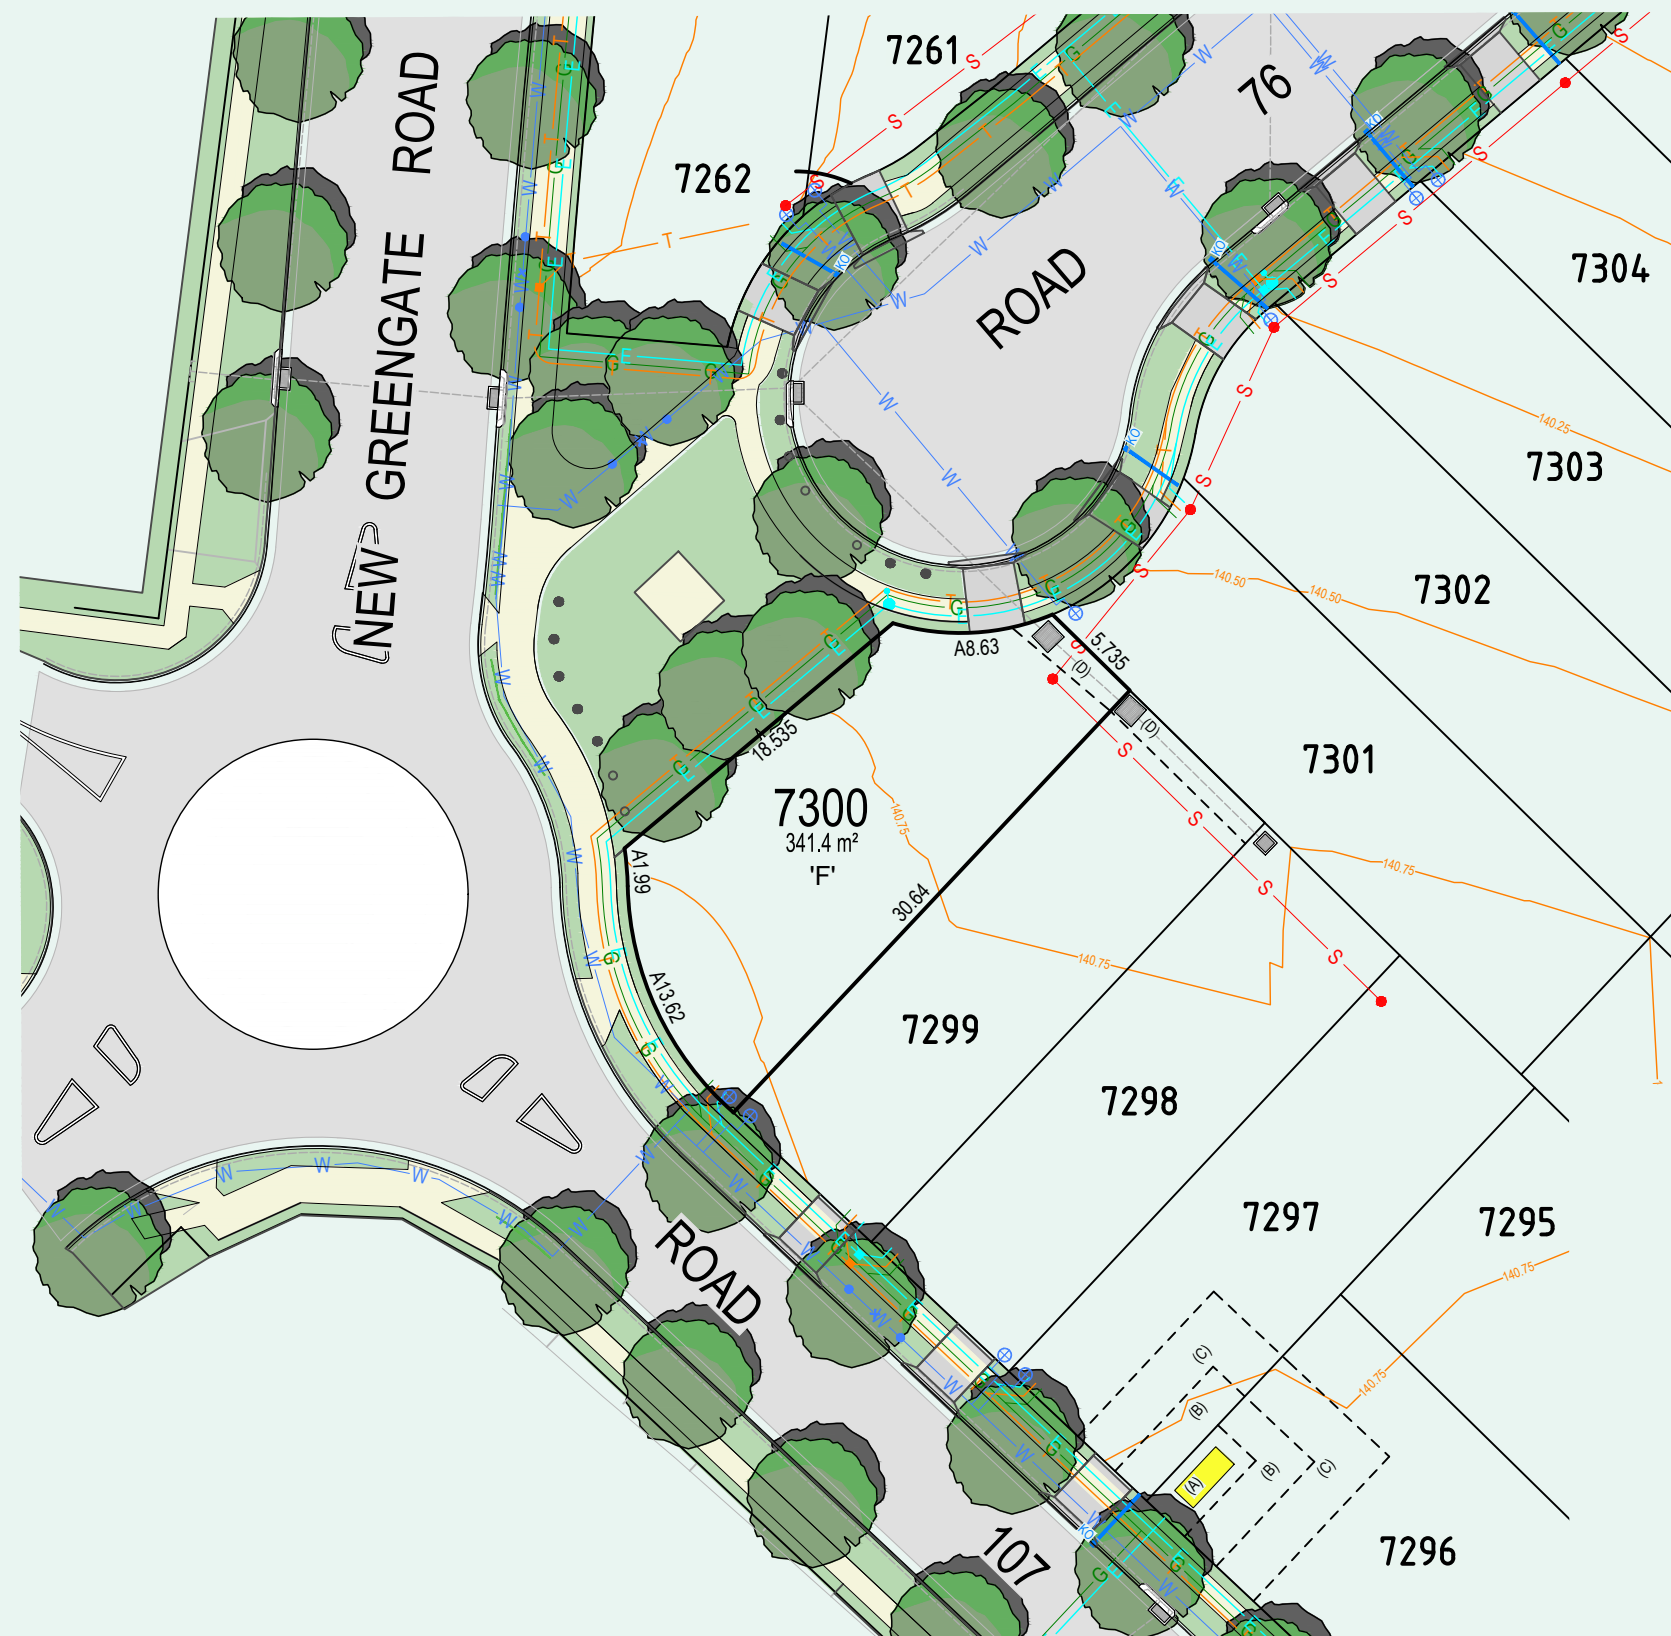

NEWBROOK STAGE 7B


LOT NUMBER 7300
SCALE 1:200@A1
REVISION C

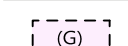   LEGEND

	STORMWATER DRAINAGE KERB INLET PIT, SLOPE JUNCTION, STORMWATER PIT AND HEADWALL		'F' LOT AFFECTED BY FILL		LV PILLAR		EXISTING STREET TREE		PROPOSED CONCRETE FOOTPATH
	KERB OUTLET		SEWER MAIN, SMH & MS		STREETLIGHT COLUMN		TREE PROTECT ZONE		ASSET PROTECTION ZONE 13.35 WIDE AND VARIABLE WIDTH
	EASEMENT FOR PADMOUNT SUBSTATION 2.75 WIDE RESTRICTION ON THE USE OF LAND		LINEMARKING		ELECTRICAL PADMOUNT SUBSTATION		STRUCTURAL ROOT ZONE		BATTERS
	RESTRICTION ON THE USE OF LAND		WATER CONNECTION		GAS CONNECTION		CONTOUR		
	EASEMENT TO DRAIN WATER 1.5 WIDE & VARIABLE WIDTH		ELECTRICAL CONNECTION		TELECOMMUNICATION CONNECTION				
	EASEMENT FOR SUPPORT 0.9 WIDE & VARIABLE WIDTH				RETAINING WALL				
					PROPOSED STREET TREE				



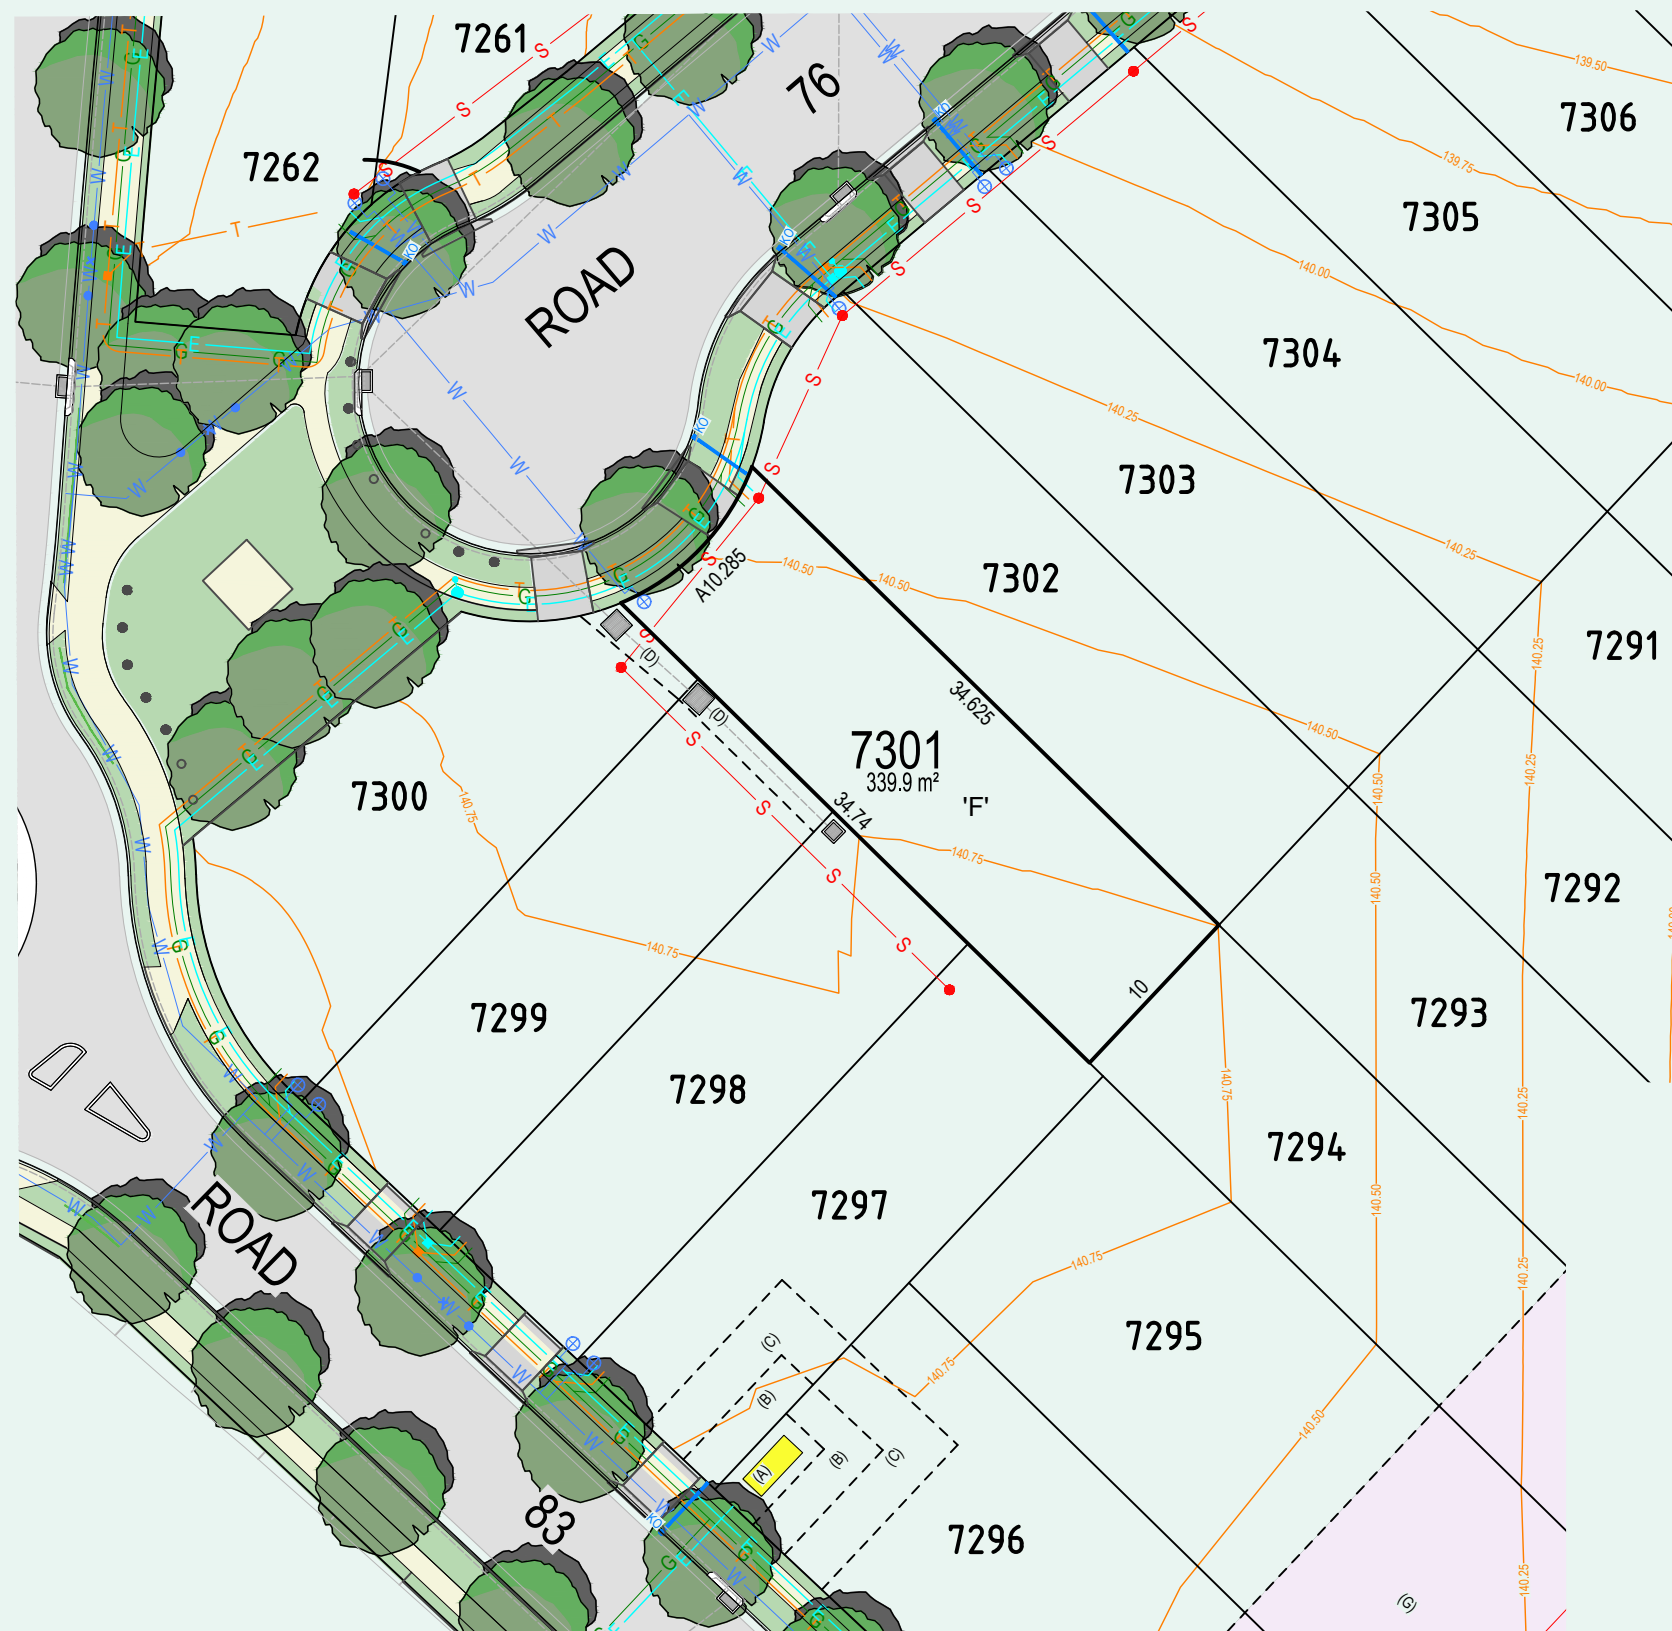NEW GREENGATE ROAD





NEWBROOK STAGE 7B



LOT NUMBER 7301
SCALE 1:200@A1
REVISION C

LEGEND

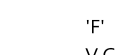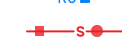
-  STORMWATER DRAINAGE KERB INLET PIT, SLOPE JUNCTION, STORMWATER PIT AND HEADWALL
- (A) --- EASEMENT FOR PADMOUNT SUBSTATION 2.75 WIDE RESTRICTION ON THE USE OF LAND
- (B) --- RESTRICTION ON THE USE OF LAND
- (C) --- EASEMENT TO DRAIN WATER 1.5 WIDE & VARIABLE WIDTH
- (D) --- EASEMENT FOR SUPPORT 0.9 WIDE & VARIABLE WIDTH
- (E) ---

-  'F' LOT AFFECTED BY FILL INDICATIVE VEHICULAR CROSSING
-  KERB OUTLET
-  SEWER MAIN, SMH & MS
-  LINEMARKING
-  WATER CONNECTION
-  ELECTRICAL CONNECTION

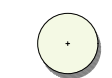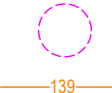-  LV PILLAR
-  STREETLIGHT COLUMN
-  ELECTRICAL PADMOUNT SUBSTATION
-  GAS CONNECTION
-  TELECOMMUNICATION CONNECTION
-  RETAINING WALL
-  PROPOSED STREET TREE

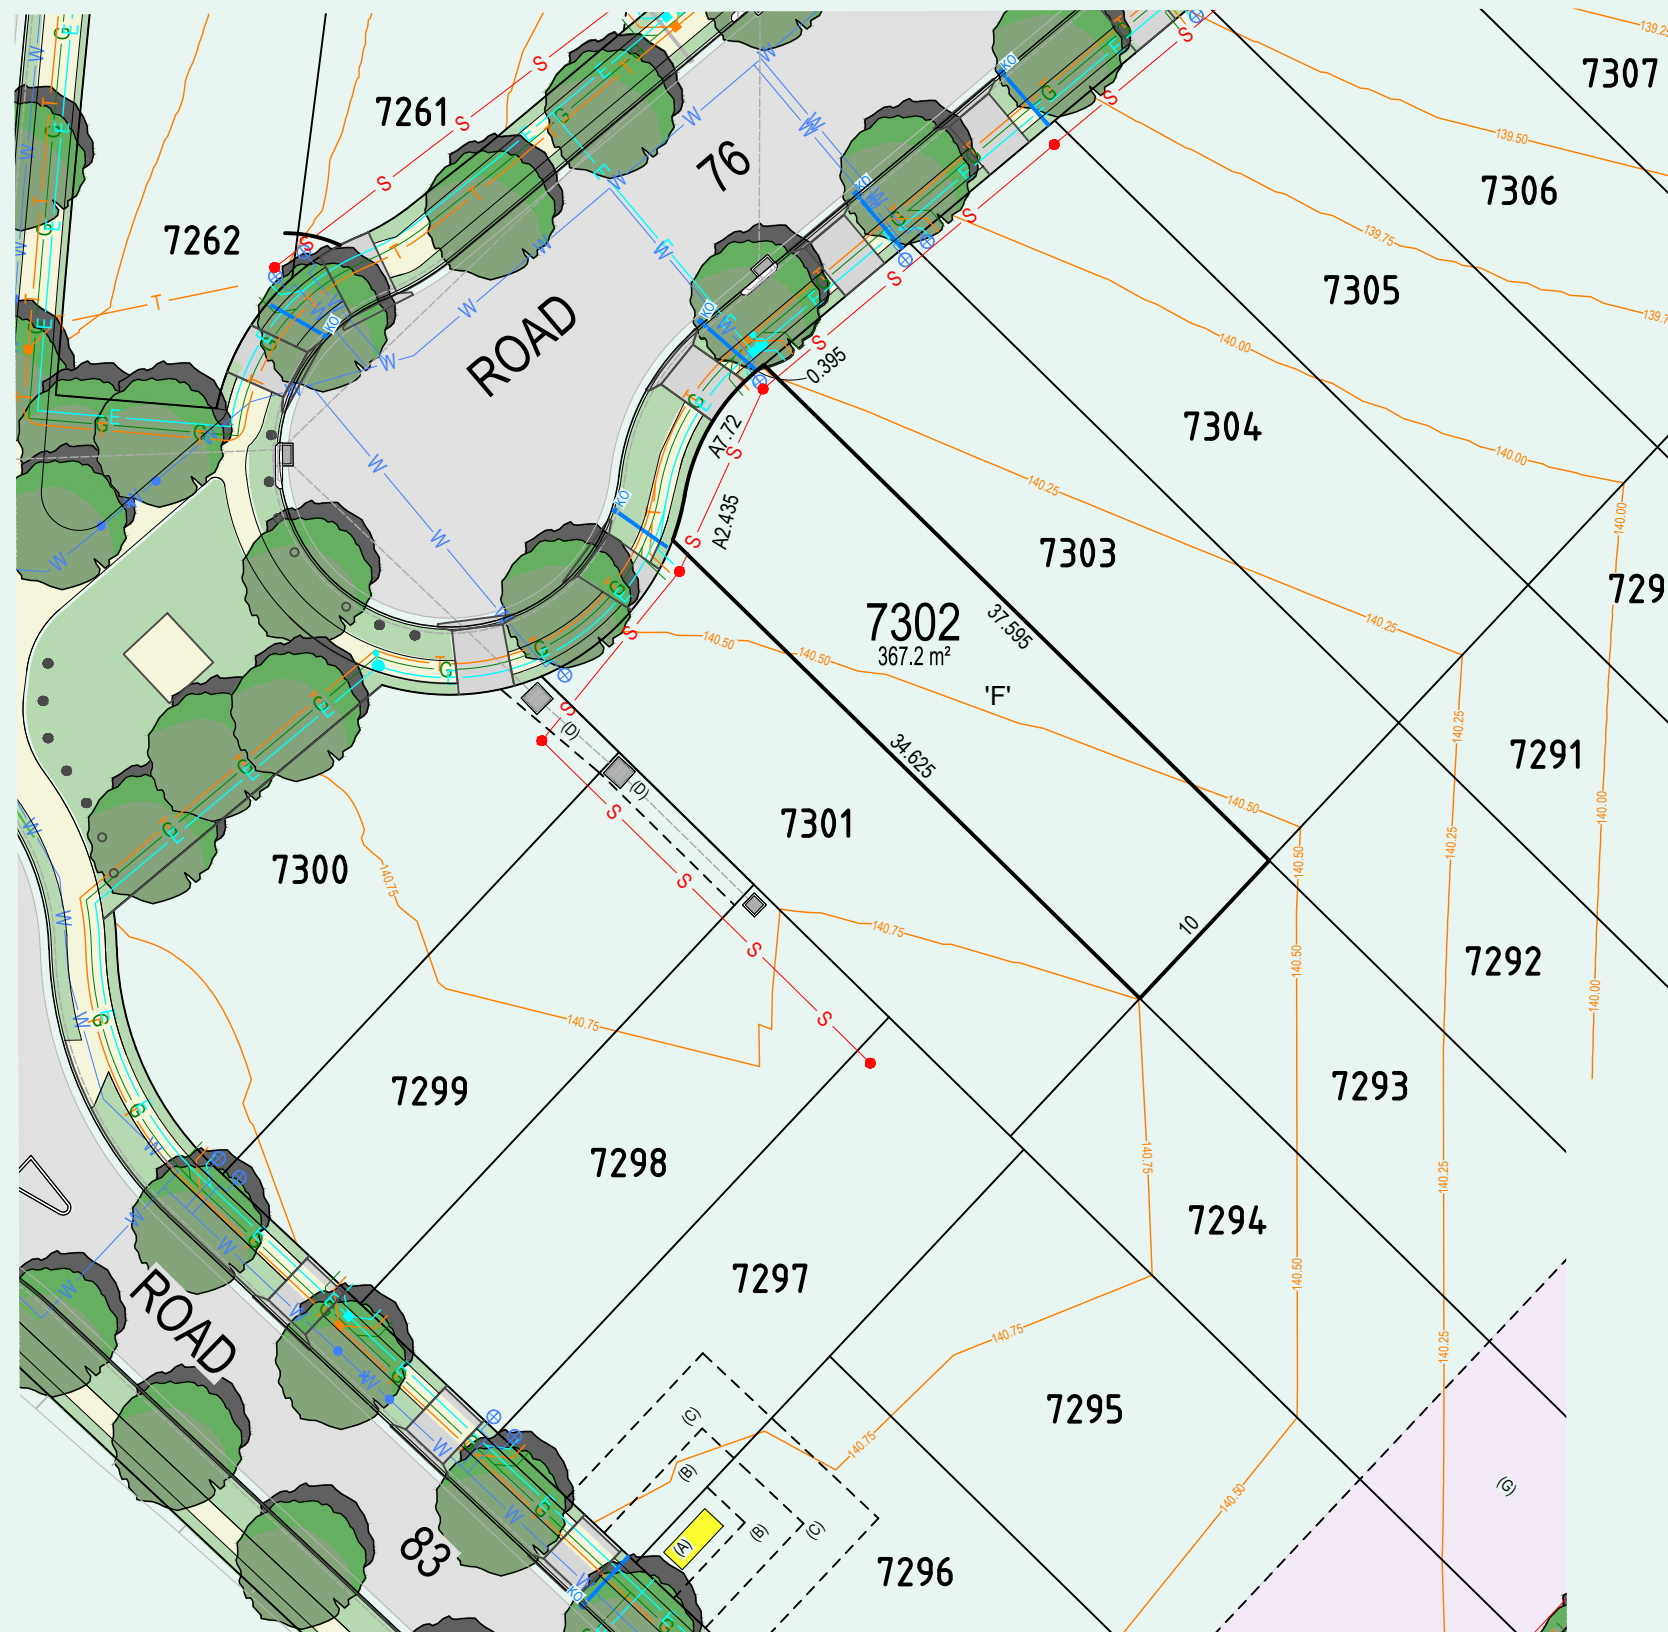-  EXISTING STREET TREE
-  TREE PROTECT ZONE
-  STRUCTURAL ROOT ZONE
-  CONTOUR
-  PROPOSED CONCRETE FOOTPATH
-  ASSET PROTECTION ZONE 13.35 WIDE AND VARIABLE WIDTH
-  BATTERS







NEWBROOK STAGE 7B



LOT NUMBER 7302
SCALE 1:200@A1
REVISION C

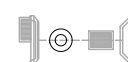LEGEND

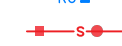
-  STORMWATER DRAINAGE KERB INLET PIT, SLOPE JUNCTION, STORMWATER PIT AND HEADWALL
- (A) --- EASEMENT FOR PADMOUNT SUBSTATION 2.75 WIDE RESTRICTION ON THE USE OF LAND
- (B) --- RESTRICTION ON THE USE OF LAND
- (C) --- EASEMENT TO DRAIN WATER 1.5 WIDE & VARIABLE WIDTH
- (D) --- EASEMENT FOR SUPPORT 0.9 WIDE & VARIABLE WIDTH
- (E) ---

-  'F' LOT AFFECTED BY FILL INDICATIVE VEHICULAR CROSSING
-  KERB OUTLET
-  SEWER MAIN, SMH & MS LINEMARKING
-  WATER CONNECTION
-  ELECTRICAL CONNECTION

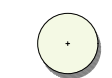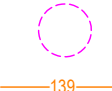-  LV PILLAR
-  STREETLIGHT COLUMN
-  ELECTRICAL PADMOUNT SUBSTATION
-  GAS CONNECTION
-  TELECOMMUNICATION CONNECTION
-  RETAINING WALL
-  PROPOSED STREET TREE

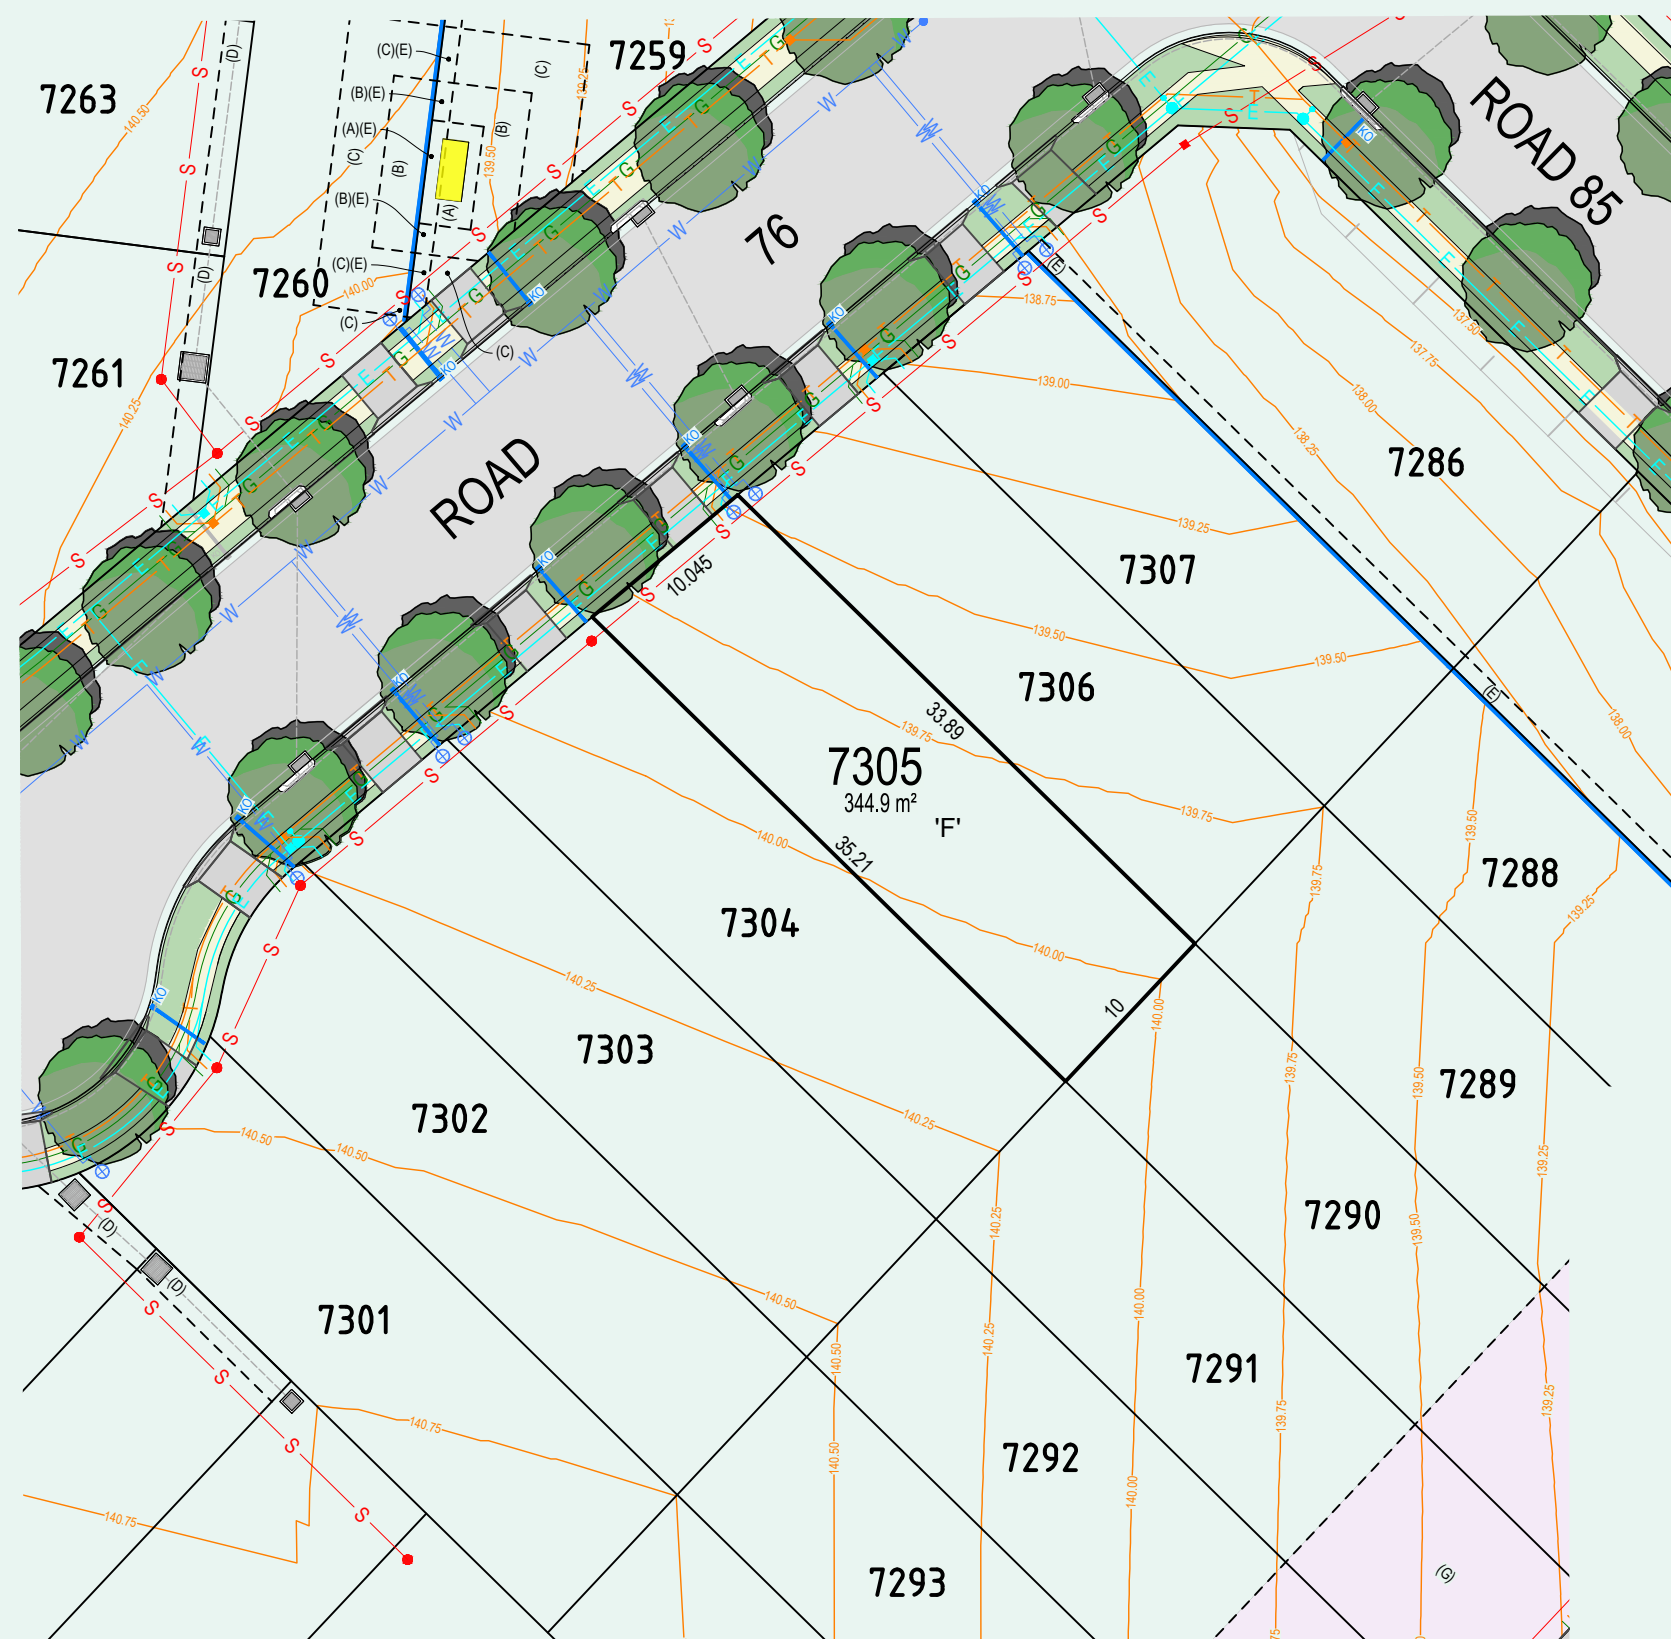-  EXISTING STREET TREE
-  TREE PROTECT ZONE
-  STRUCTURAL ROOT ZONE
-  CONTOUR
-  PROPOSED CONCRETE FOOTPATH
-  ASSET PROTECTION ZONE 13.35 WIDE AND VARIABLE WIDTH
-  BATTERS





LOT NUMBER	7305
SCALE	1:200@A1
REVISION	C

STORMWATER DRAINAGE KERB INLET PIT,
SLOPE JUNCTION, STORMWATER PIT AND
HEADWALL

--- (A) --- EASEMENT FOR PADMOUNT SUBSTATION 2.75 WIDE RESTRICTION
 --- (B) --- ON THE USE OF LAND
 --- (C) --- RESTRICTION ON THE USE OF LAND
 --- (D) --- EASEMENT TO DRAIN WATER 1.5 WIDE & VARIABLE WIDTH
 --- (E) --- EASEMENT FOR SUPPORT 0.9 WIDE & VARIABLE WIDTH

'F'	LOT AFFECTED BY FILL
V.C.	INDICATIVE VEHICULAR CROSSING
	KERB OUTLET

 SEWER MAIN, SMH & MS
 LINEMARKING

WATER CONNECTION

ELECTRICAL CONNECTION

 LV PILLAR
 STREETLIGHT COLUMN
 ELECTRICAL PADMOUNT SUBSTATION
 GAS CONNECTION
 TELECOMMUNICATION CONNECTION
 RETAINING WALL
 PROPOSED STREET TREE



EXISTING STREET TREE



TREE PROTECT ZONE

STRUCTURAL ROOT ZONE

139 CONTOUR

Page 10

PROPOSED CONCRETE FOOTPATH


(G)

ASSET PROTECTION ZONE 13.35 WIDE
AND VARIABLE WIDTH

1	2	
---	---	---	---	---	---	---	---	---	----	----	-----

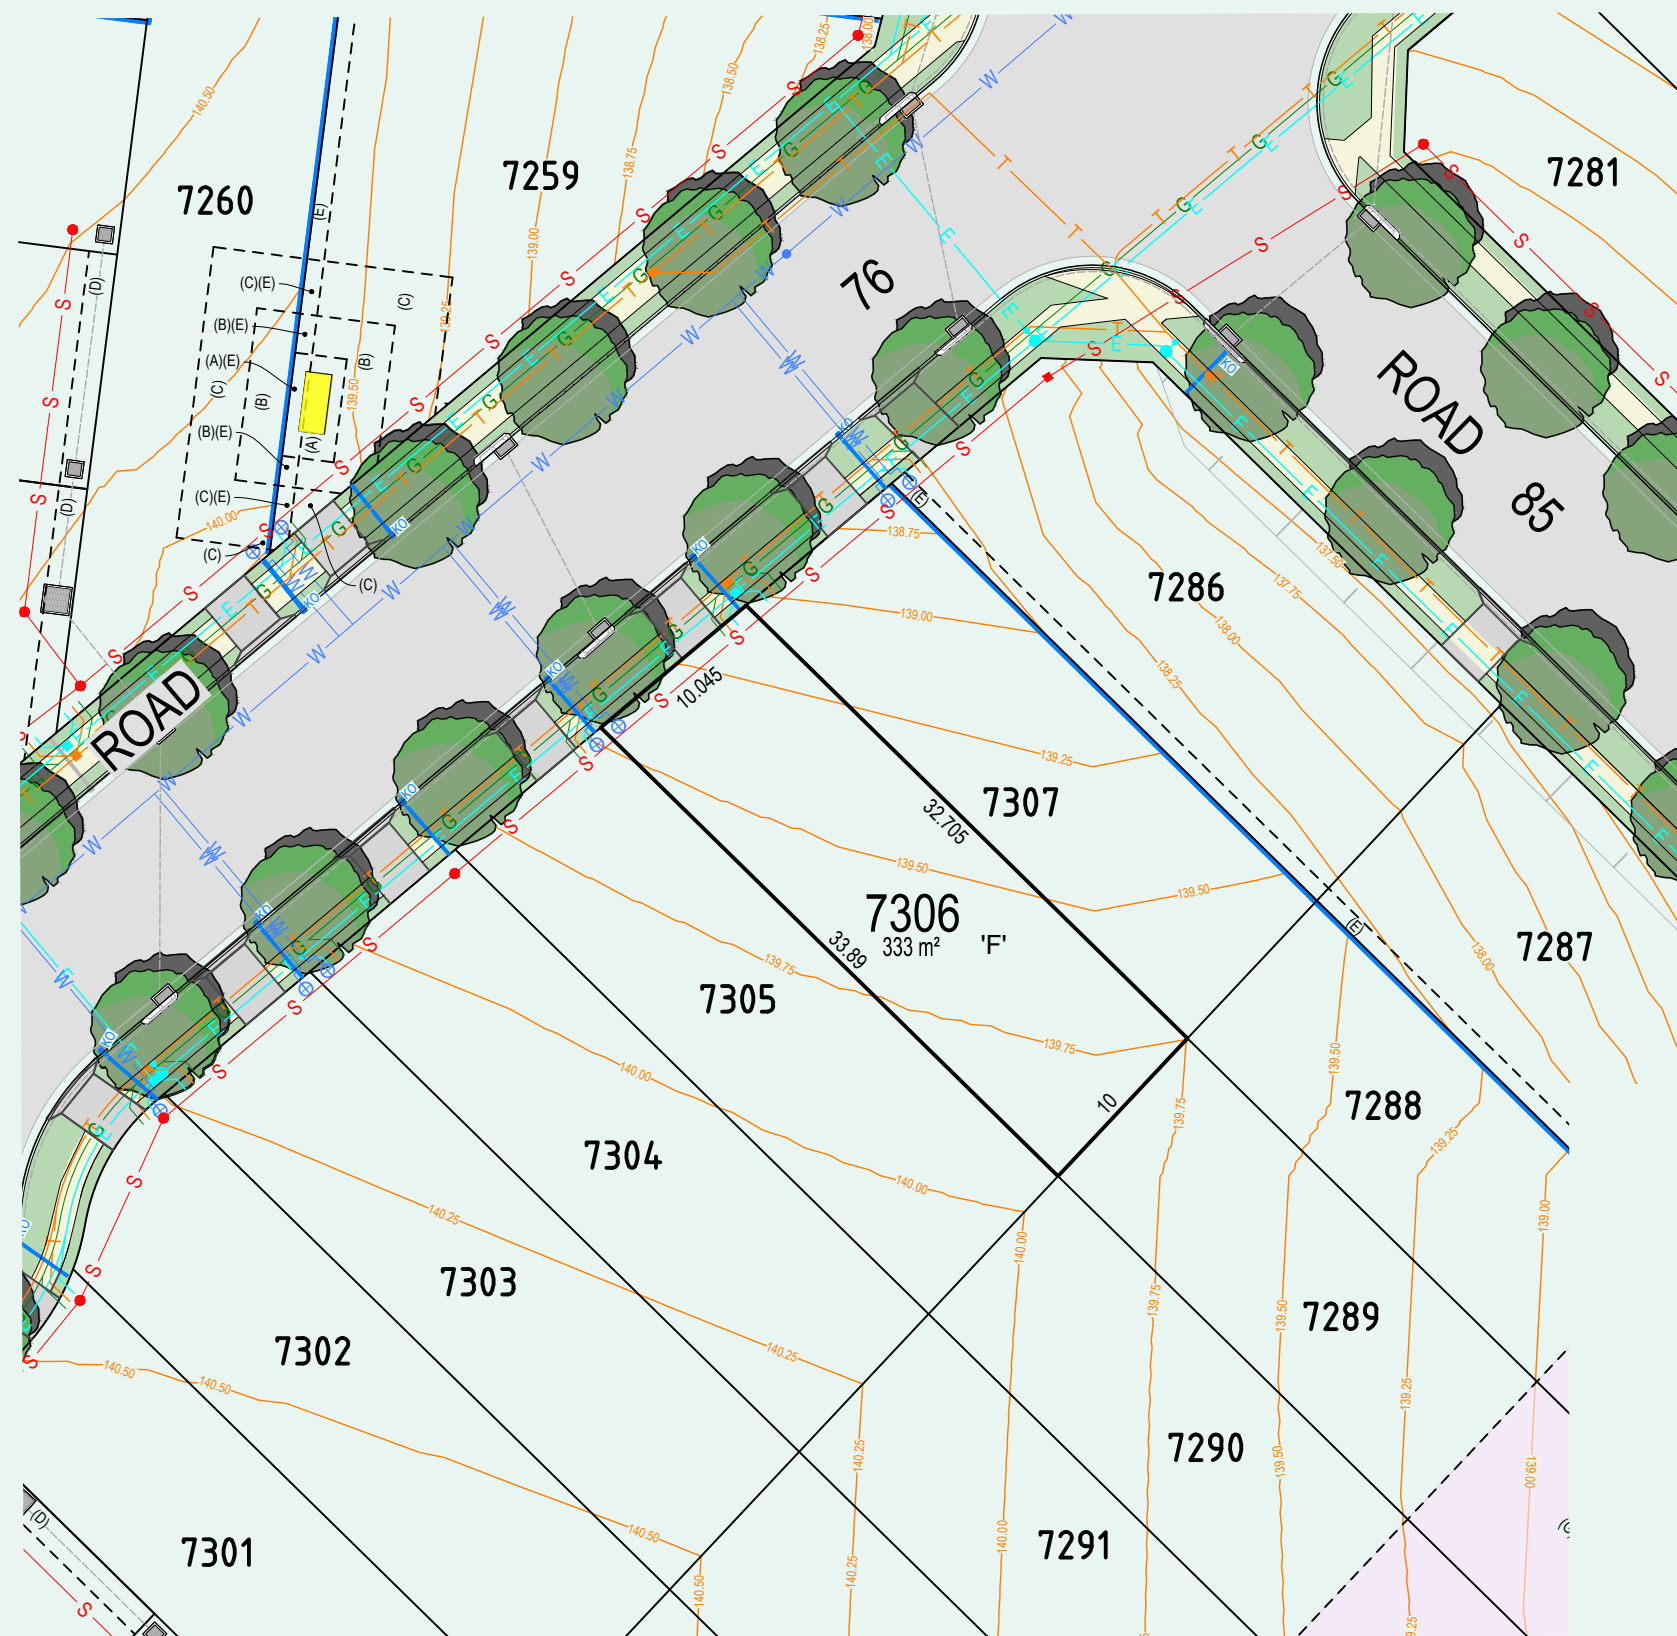BATTERS











NEWBROOK STAGE 7B

LOT NUMBER 7306
SCALE 1:200@A1
REVISION C

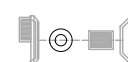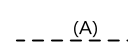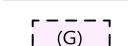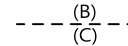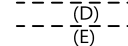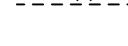LEGEND

	STORMWATER DRAINAGE KERB INLET PIT, SLOPE JUNCTION, STORMWATER PIT AND HEADWALL		LOT AFFECTED BY FILL		LV PILLAR		EXISTING STREET TREE		PROPOSED CONCRETE FOOTPATH
	EASEMENT FOR PADMOUNT SUBSTATION 2.75 WIDE RESTRICTION ON THE USE OF LAND		INDICATIVE VEHICULAR CROSSING		STREETLIGHT COLUMN		TREE PROTECT ZONE		ASSET PROTECTION ZONE 13.35 WIDE AND VARIABLE WIDTH
	RESTRICTION ON THE USE OF LAND		KERB OUTLET		ELECTRICAL PADMOUNT SUBSTATION		STRUCTURAL ROOT ZONE		BATTERS
	EASEMENT TO DRAIN WATER 1.5 WIDE & VARIABLE WIDTH		SEWER MAIN, SMH & MS		STREETLIGHT COLUMN		CONTOUR		
	EASEMENT FOR SUPPORT 0.9 WIDE & VARIABLE WIDTH		LINEMARKING		ELECTRICAL PADMOUNT SUBSTATION				
			WATER CONNECTION		TELECOMMUNICATION CONNECTION				
			ELECTRICAL CONNECTION		RETAINING WALL				
					PROPOSED STREET TREE				



NEWBROOK STAGE 7B

LOT NUMBER 7307
SCALE 1:200@A1
REVISION C

LEGEND

	STORMWATER DRAINAGE KERB INLET PIT, SLOPE JUNCTION, STORMWATER PIT AND HEADWALL		LOT AFFECTED BY FILL		LV PILLAR		EXISTING STREET TREE		PROPOSED CONCRETE FOOTPATH
	KERB OUTLET		SEWER MAIN, SMH & MS		STREETLIGHT COLUMN		TREE PROTECT ZONE		ASSET PROTECTION ZONE 13.35 WIDE AND VARIABLE WIDTH
	EASEMENT FOR PADMOUNT SUBSTATION 2.75 WIDE RESTRICTION ON THE USE OF LAND		LINEMARKING		GAS CONNECTION		STRUCTURAL ROOT ZONE		BATTERS
	EASEMENT TO DRAIN WATER 1.5 WIDE & VARIABLE WIDTH		WATER CONNECTION		TELECOMMUNICATION CONNECTION		CONTOUR		
	EASEMENT FOR SUPPORT 0.9 WIDE & VARIABLE WIDTH		ELECTRICAL CONNECTION		RETAINING WALL				
			PROPOSED STREET TREE						

