

PANORAMA

LEGEND:

	LOT BOUNDARY
	SURFACE CONTOUR (0.5m INTERVAL)
	KERB
	EASEMENT
	RETAINING WALL
	DRIVEWAY LOCATION
	FOOTPATH
	DENOTES LOT AFFECTED BY FILL
	APZ- ASSET PROTECTION ZONE LINE
	BAL 29
	BAL 19
	BAL 12.5
	INFILTRATION SWALE
	APZ AFFECTED LOTS
	BAL 29 CONSTRUCTION
	ACOUSTIC TREATMENT CATEGORY 1
	ACOUSTIC TREATMENT CATEGORY 2
	STREET TREE

SERVICES:

	POTABLE WATER MAIN
	RECYCLED WATER
	ELECTRICAL LINE
	SEWER MAIN
	COMMUNICATIONS / NBN
	DRAINAGE PIT AND PIPE
	SEWER BDY KIT BOX / SEWER MAINTENANCE SHAFT
	ELECTRICAL STRUCTURE / STREET LIGHT
	NBN CONDUIT
	WATER METER / RECYCLED WATER METER


EASEMENT:

- (A) EASEMENT TO DRAIN WATER 1.5 WIDE
- (B) EASEMENT TO DRAIN WATER VARIABLE WIDTH
- (C) EASEMENT TO DRAIN WATER 2 WIDE
- (D) EASEMENT FOR SUPPORT AND MAINTENANCE 0.5 WIDE
- (E) EASEMENT FOR PADMOUNT SUBSTATION 2.75 WIDE
- (F) RESTRICTION ON THE USE OF LAND
- (G) RESTRICTION ON THE USE OF LAND
- (S) EASEMENT FOR ACCESS MAINTENANCE AND REPAIRS 0.9 WIDE

NOTES:

- THE DIMENSIONS, AREAS, EASEMENTS & OTHER DETAILS SHOWN ON THIS PLAN ARE SUBJECT TO FINAL APPROVALS OF COUNCIL & SERVICING AUTHORITIES.
- PURCHASERS SHOULD REFER TO THE REGISTERED PLAN OF SUBDIVISION FOR FINAL DIMENSIONS & OTHER DETAILS.
- PURCHASERS SHOULD EXAMINE THE FULL RANGE OF EASEMENTS & RESTRICTIONS SET OUT IN THE 88B INSTRUMENT ACCOMPANYING THE PLAN OF SUBDIVISION.

LOT No.	2010	DATE	08.05.26	SCALE	1 : 250	SIZE	A4	REV	A
TITLE				STATUS					
LOT DISCLOSURE PLAN				ISSUED FOR INFORMATION					

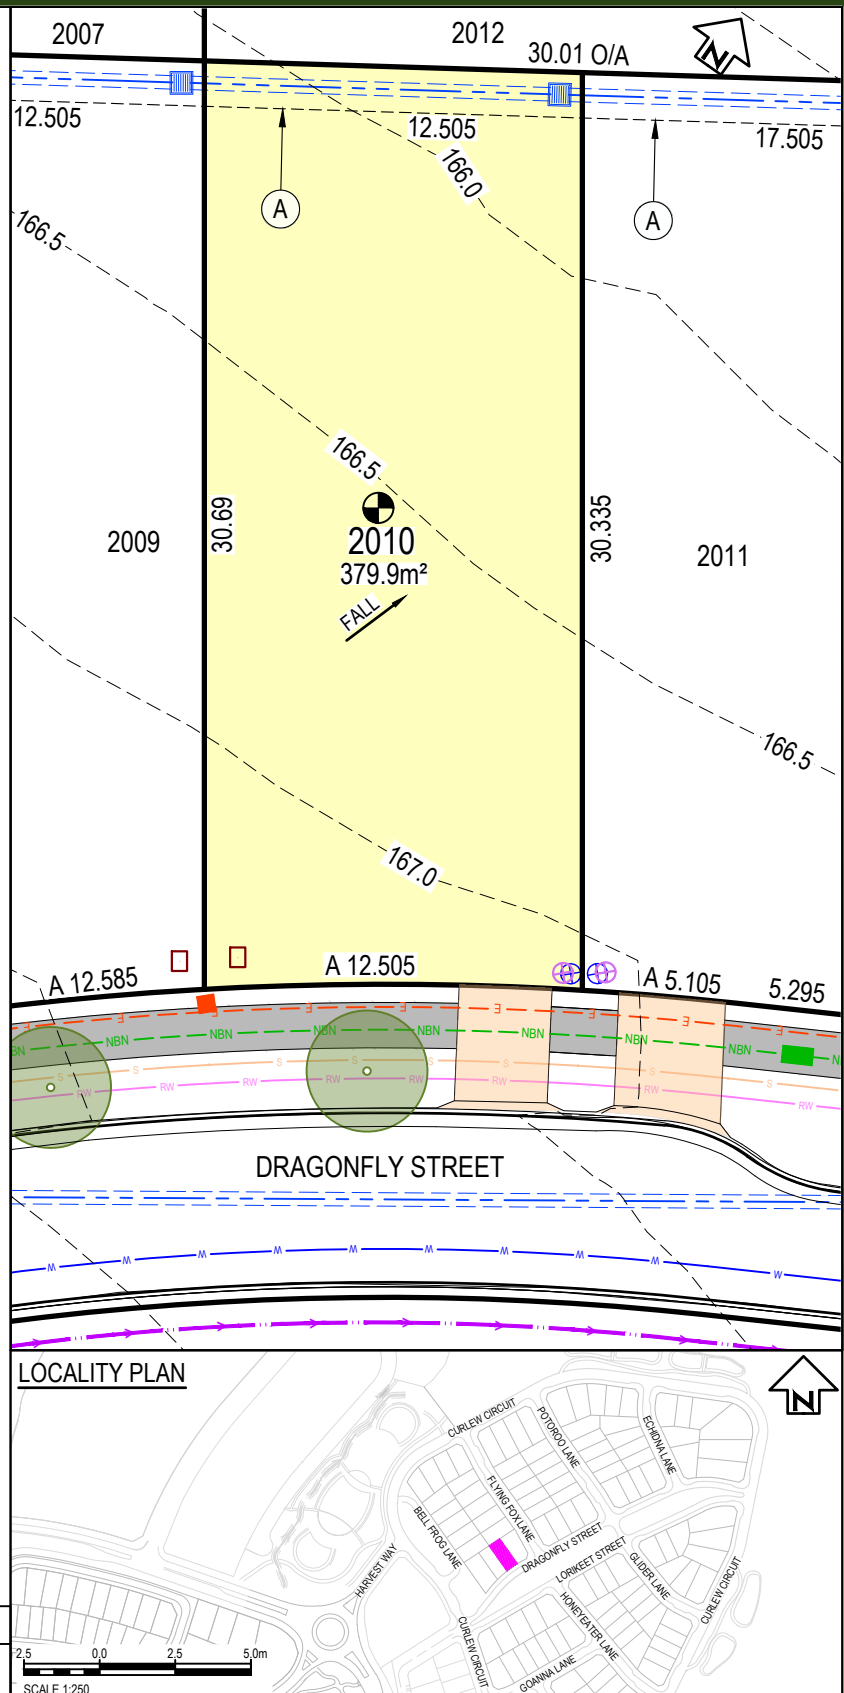

DISCLAIMER

THIS SALES PLAN IS FOR GENERAL INFORMATION PURPOSES ONLY AND IS SUBJECT TO STATUTORY AND LEGAL REQUIREMENTS AND APPROVALS. NO WARRANTY OR REPRESENTATION IS GIVEN AS TO ITS ACCURACY OR COMPLETENESS. TO THE EXTENT PERMITTED BY LAW, LANDCOM (INCLUDING ITS AGENTS AND EMPLOYEES) DISCLAIMS ANY LIABILITY WHATSOEVER IN CONNECTION WITH, RELIANCE UPON OR THE USE OF THIS DOCUMENT.

PANORAMA

LEGEND:

	LOT BOUNDARY
	SURFACE CONTOUR (0.5m INTERVAL)
	KERB
	EASEMENT
	RETAINING WALL
	DRIVEWAY LOCATION
	FOOTPATH
	DENOTES LOT AFFECTED BY FILL
	APZ- ASSET PROTECTION ZONE LINE
	BAL 29
	BAL 19
	BAL 12.5
	INFILTRATION SWALE
	APZ AFFECTED LOTS
	BAL 29 CONSTRUCTION
	ACOUSTIC TREATMENT CATEGORY 1
	ACOUSTIC TREATMENT CATEGORY 2
	STREET TREE

SERVICES:

	POTABLE WATER MAIN
	RECYCLED WATER
	ELECTRICAL LINE
	SEWER MAIN
	COMMUNICATIONS / NBN
	DRAINAGE PIT AND PIPE
	SEWER BDY KIT BOX / SEWER MAINTENANCE SHAFT
	ELECTRICAL STRUCTURE / STREET LIGHT
	NBN CONDUIT
	WATER METER / RECYCLED WATER METER


EASEMENT:

- (A) EASEMENT TO DRAIN WATER 1.5 WIDE
- (B) EASEMENT TO DRAIN WATER VARIABLE WIDTH
- (C) EASEMENT TO DRAIN WATER 2 WIDE
- (D) EASEMENT FOR SUPPORT AND MAINTENANCE 0.5 WIDE
- (E) EASEMENT FOR PADMOUNT SUBSTATION 2.75 WIDE
- (F) RESTRICTION ON THE USE OF LAND
- (G) RESTRICTION ON THE USE OF LAND
- (S) EASEMENT FOR ACCESS MAINTENANCE AND REPAIRS 0.9 WIDE

NOTES:

- THE DIMENSIONS, AREAS, EASEMENTS & OTHER DETAILS SHOWN ON THIS PLAN ARE SUBJECT TO FINAL APPROVALS OF COUNCIL & SERVICING AUTHORITIES.
- PURCHASERS SHOULD REFER TO THE REGISTERED PLAN OF SUBDIVISION FOR FINAL DIMENSIONS & OTHER DETAILS.
- PURCHASERS SHOULD EXAMINE THE FULL RANGE OF EASEMENTS & RESTRICTIONS SET OUT IN THE 88B INSTRUMENT ACCOMPANYING THE PLAN OF SUBDIVISION.

LOT No.	2011	DATE	08.05.26	SCALE	1 : 250	SIZE	A4	REV	A
TITLE	LOT DISCLOSURE PLAN			STATUS	ISSUED FOR INFORMATION				

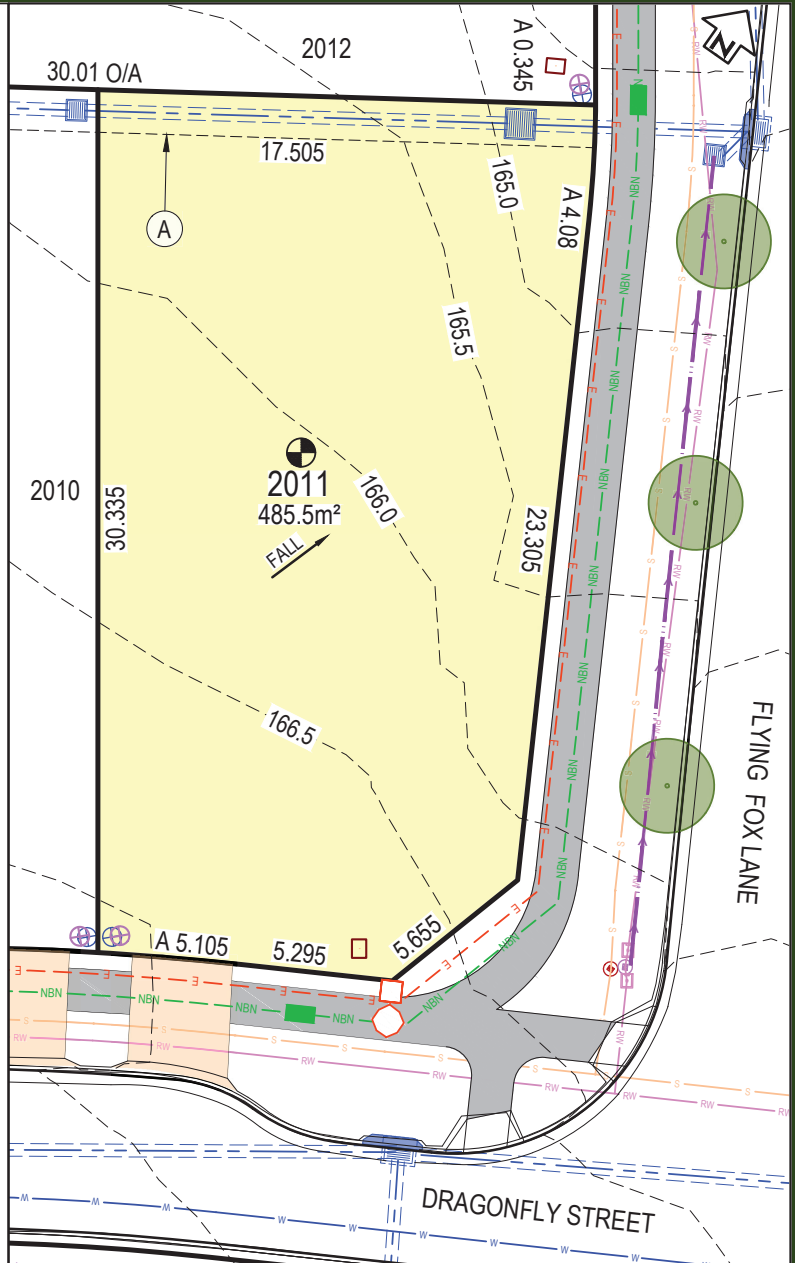

LOCALITY PLAN



DISCLAIMER

THIS SALES PLAN IS FOR GENERAL INFORMATION PURPOSES ONLY AND IS SUBJECT TO STATUTORY AND LEGAL REQUIREMENTS AND APPROVALS. NO WARRANTY OR REPRESENTATION IS GIVEN AS TO ITS ACCURACY OR COMPLETENESS. TO THE EXTENT PERMITTED BY LAW, LANDCOM (INCLUDING ITS AGENTS AND EMPLOYEES) DISCLAIMS ANY LIABILITY WHATSOEVER IN CONNECTION WITH, RELIANCE UPON OR THE USE OF THIS DOCUMENT.

PANORAMA

LEGEND:

	LOT BOUNDARY
	SURFACE CONTOUR (0.5m INTERVAL)
	KERB
	EASEMENT
	RETAINING WALL
	DRIVEWAY LOCATION
	FOOTPATH
	DENOTES LOT AFFECTED BY FILL
	APZ- ASSET PROTECTION ZONE LINE
	BAL 29
	BAL19
	BAL12.5
	INFILTRATION SWALE
	APZ AFFECTED LOTS
	BAL 29 CONSTRUCTION
	ACOUSTIC TREATMENT CATEGORY 1
	ACOUSTIC TREATMENT CATEGORY 2
	STREET TREE

SERVICES:

	POTABLE WATER MAIN
	RECYCLED WATER
	ELECTRICAL LINE
	SEWER MAIN
	COMMUNICATIONS / NBN
	DRAINAGE PIT AND PIPE
	SEWER BDY KIT BOX / SEWER MAINTENANCE SHAFT
	ELECTRICAL STRUCTURE / STREET LIGHT
	NBN CONDUIT
	WATER METER / RECYCLED WATER METER


EASEMENT:

- (A) EASEMENT TO DRAIN WATER 1.5 WIDE
- (B) EASEMENT TO DRAIN WATER VARIABLE WIDTH
- (C) EASEMENT TO DRAIN WATER 2 WIDE
- (D) EASEMENT FOR SUPPORT AND MAINTENANCE 0.5 WIDE
- (E) EASEMENT FOR PADMOUNT SUBSTATION 2.75 WIDE
- (F) RESTRICTION ON THE USE OF LAND
- (G) RESTRICTION ON THE USE OF LAND
- (S) EASEMENT FOR ACCESS MAINTENANCE AND REPAIRS 0.9 WIDE


NOTES:

- THE DIMENSIONS, AREAS, EASEMENTS & OTHER DETAILS SHOWN ON THIS PLAN ARE SUBJECT TO FINAL APPROVALS OF COUNCIL & SERVICING AUTHORITIES.
- PURCHASERS SHOULD REFER TO THE REGISTERED PLAN OF SUBDIVISION FOR FINAL DIMENSIONS & OTHER DETAILS.
- PURCHASERS SHOULD EXAMINE THE FULL RANGE OF EASEMENTS & RESTRICTIONS SET OUT IN THE 88B INSTRUMENT ACCOMPANYING THE PLAN OF SUBDIVISION.

LOT No.	2026	DATE	21.04.26	SCALE	1:250	SIZE	A4	REV	A
TITLE	LOT DISCLOSURE PLAN			STATUS	ISSUED FOR INFORMATION				

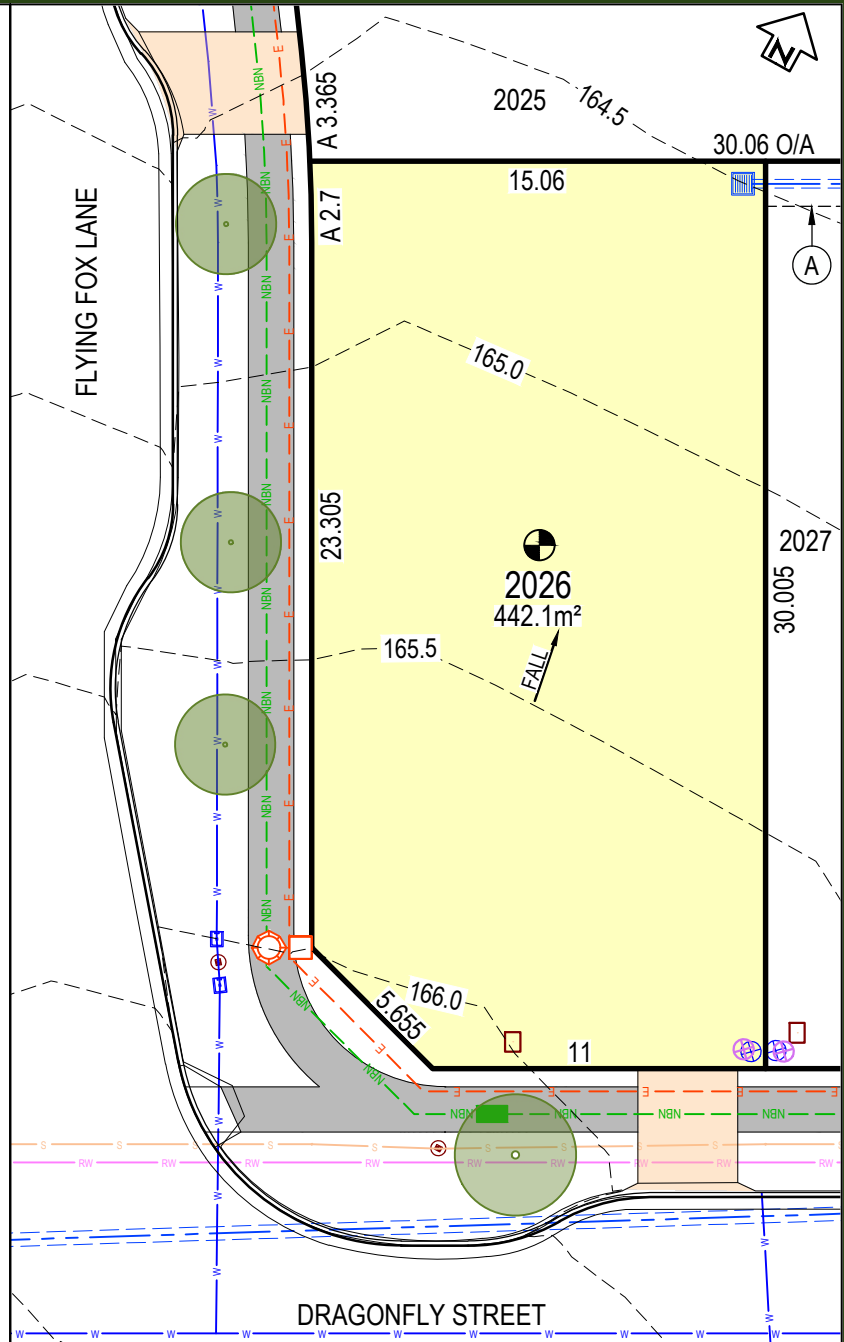

LOCALITY PLAN

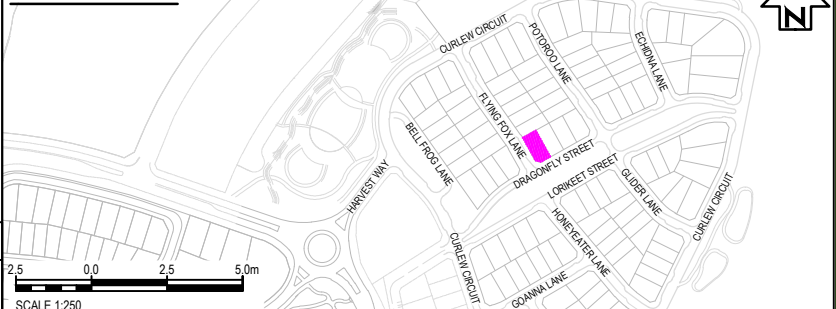

DISCLAIMER

THIS SALES PLAN IS FOR GENERAL INFORMATION PURPOSES ONLY AND IS SUBJECT TO STATUTORY AND LEGAL REQUIREMENTS AND APPROVALS. NO WARRANTY OR REPRESENTATION IS GIVEN AS TO ITS ACCURACY OR COMPLETENESS. TO THE EXTENT PERMITTED BY LAW, LANDCOM (INCLUDING ITS AGENTS AND EMPLOYEES) DISCLAIMS ANY LIABILITY WHATSOEVER IN CONNECTION WITH, RELIANCE UPON OR THE USE OF THIS DOCUMENT.

PANORAMA

LEGEND:

	LOT BOUNDARY
	SURFACE CONTOUR (0.5m INTERVAL)
	KERB
	EASEMENT
	RETAINING WALL
	DRIVEWAY LOCATION
	FOOTPATH
	DENOTES LOT AFFECTED BY FILL
	APZ- ASSET PROTECTION ZONE LINE
	BAL 29
	BAL19
	BAL12.5
	INFILTRATION SWALE
	APZ AFFECTED LOTS
	BAL 29 CONSTRUCTION
	ACOUSTIC TREATMENT CATEGORY 1
	ACOUSTIC TREATMENT CATEGORY 2
	STREET TREE

SERVICES:

	POTABLE WATER MAIN
	RECYCLED WATER
	ELECTRICAL LINE
	SEWER MAIN
	COMMUNICATIONS / NBN
	DRAINAGE PIT AND PIPE
	SEWER BDY KIT BOX / SEWER MAINTENANCE SHAFT
	ELECTRICAL STRUCTURE / STREET LIGHT
	NBN CONDUIT
	WATER METER / RECYCLED WATER METER


EASEMENT:

- (A) EASEMENT TO DRAIN WATER 1.5 WIDE
- (B) EASEMENT TO DRAIN WATER VARIABLE WIDTH
- (C) EASEMENT TO DRAIN WATER 2 WIDE
- (D) EASEMENT FOR SUPPORT AND MAINTENANCE 0.5 WIDE
- (E) EASEMENT FOR PADMOUNT SUBSTATION 2.75 WIDE
- (F) RESTRICTION ON THE USE OF LAND
- (G) RESTRICTION ON THE USE OF LAND
- (S) EASEMENT FOR ACCESS MAINTENANCE AND REPAIRS 0.9 WIDE


NOTES:

- THE DIMENSIONS, AREAS, EASEMENTS & OTHER DETAILS SHOWN ON THIS PLAN ARE SUBJECT TO FINAL APPROVALS OF COUNCIL & SERVICING AUTHORITIES.
- PURCHASERS SHOULD REFER TO THE REGISTERED PLAN OF SUBDIVISION FOR FINAL DIMENSIONS & OTHER DETAILS.
- PURCHASERS SHOULD EXAMINE THE FULL RANGE OF EASEMENTS & RESTRICTIONS SET OUT IN THE 88B INSTRUMENT ACCOMPANYING THE PLAN OF SUBDIVISION.

LOT No.	2039	DATE	21.04.26	SCALE	NTS	SIZE	A4	REV	A
TITLE	LOT DISCLOSURE PLAN			STATUS		ISSUED FOR INFORMATION			

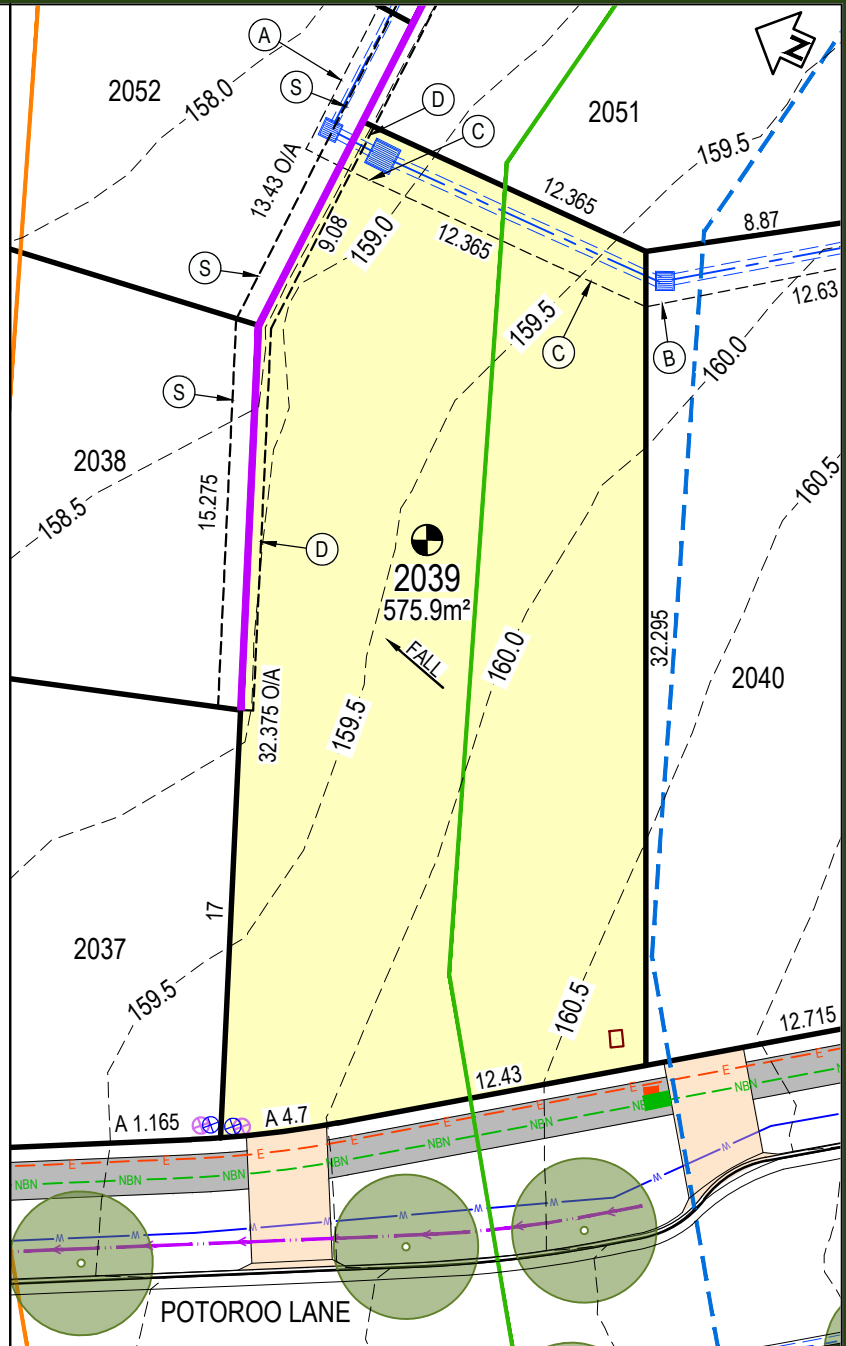

LOCALITY PLAN

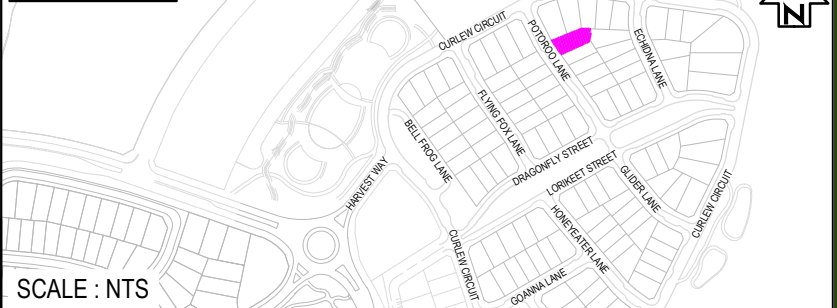

DISCLAIMER

THIS SALES PLAN IS FOR GENERAL INFORMATION PURPOSES ONLY AND IS SUBJECT TO STATUTORY AND LEGAL REQUIREMENTS AND APPROVALS. NO WARRANTY OR REPRESENTATION IS GIVEN AS TO ITS ACCURACY OR COMPLETENESS. TO THE EXTENT PERMITTED BY LAW, LANDCOM (INCLUDING ITS AGENTS AND EMPLOYEES) DISCLAIMS ANY LIABILITY WHATSOEVER IN CONNECTION WITH, RELIANCE UPON OR THE USE OF THIS DOCUMENT.

PANORAMA

LEGEND:

	LOT BOUNDARY
	SURFACE CONTOUR (0.5m INTERVAL)
	KERB
	EASEMENT
	RETAINING WALL
	DRIVEWAY LOCATION
	FOOTPATH
	DENOTES LOT AFFECTED BY FILL
	APZ- ASSET PROTECTION ZONE LINE
	BAL 29
	BAL 19
	BAL 12.5
	INFILTRATION SWALE
	APZ AFFECTED LOTS
	BAL 29 CONSTRUCTION
	ACOUSTIC TREATMENT CATEGORY 1
	ACOUSTIC TREATMENT CATEGORY 2
	STREET TREE

SERVICES:

	POTABLE WATER MAIN
	RECYCLED WATER
	ELECTRICAL LINE
	SEWER MAIN
	COMMUNICATIONS / NBN
	DRAINAGE PIT AND PIPE
	SEWER BDY KIT BOX / SEWER MAINTENANCE SHAFT
	ELECTRICAL STRUCTURE / STREET LIGHT
	NBN CONDUIT
	WATER METER / RECYCLED WATER METER


EASEMENT:

- (A) EASEMENT TO DRAIN WATER 1.5 WIDE
- (B) EASEMENT TO DRAIN WATER VARIABLE WIDTH
- (C) EASEMENT TO DRAIN WATER 2 WIDE
- (D) EASEMENT FOR SUPPORT AND MAINTENANCE 0.5 WIDE
- (E) EASEMENT FOR PADMOUNT SUBSTATION 2.75 WIDE
- (F) RESTRICTION ON THE USE OF LAND
- (G) RESTRICTION ON THE USE OF LAND
- (S) EASEMENT FOR ACCESS MAINTENANCE AND REPAIRS 0.9 WIDE

NOTES:

- THE DIMENSIONS, AREAS, EASEMENTS & OTHER DETAILS SHOWN ON THIS PLAN ARE SUBJECT TO FINAL APPROVALS OF COUNCIL & SERVICING AUTHORITIES.
- PURCHASERS SHOULD REFER TO THE REGISTERED PLAN OF SUBDIVISION FOR FINAL DIMENSIONS & OTHER DETAILS.
- PURCHASERS SHOULD EXAMINE THE FULL RANGE OF EASEMENTS & RESTRICTIONS SET OUT IN THE 88B INSTRUMENT ACCOMPANYING THE PLAN OF SUBDIVISION.

LOT No.	2046	DATE	21.04.26	SCALE	1 : 250	SIZE	A4	REV	A
TITLE				STATUS					
LOT DISCLOSURE PLAN				ISSUED FOR INFORMATION					

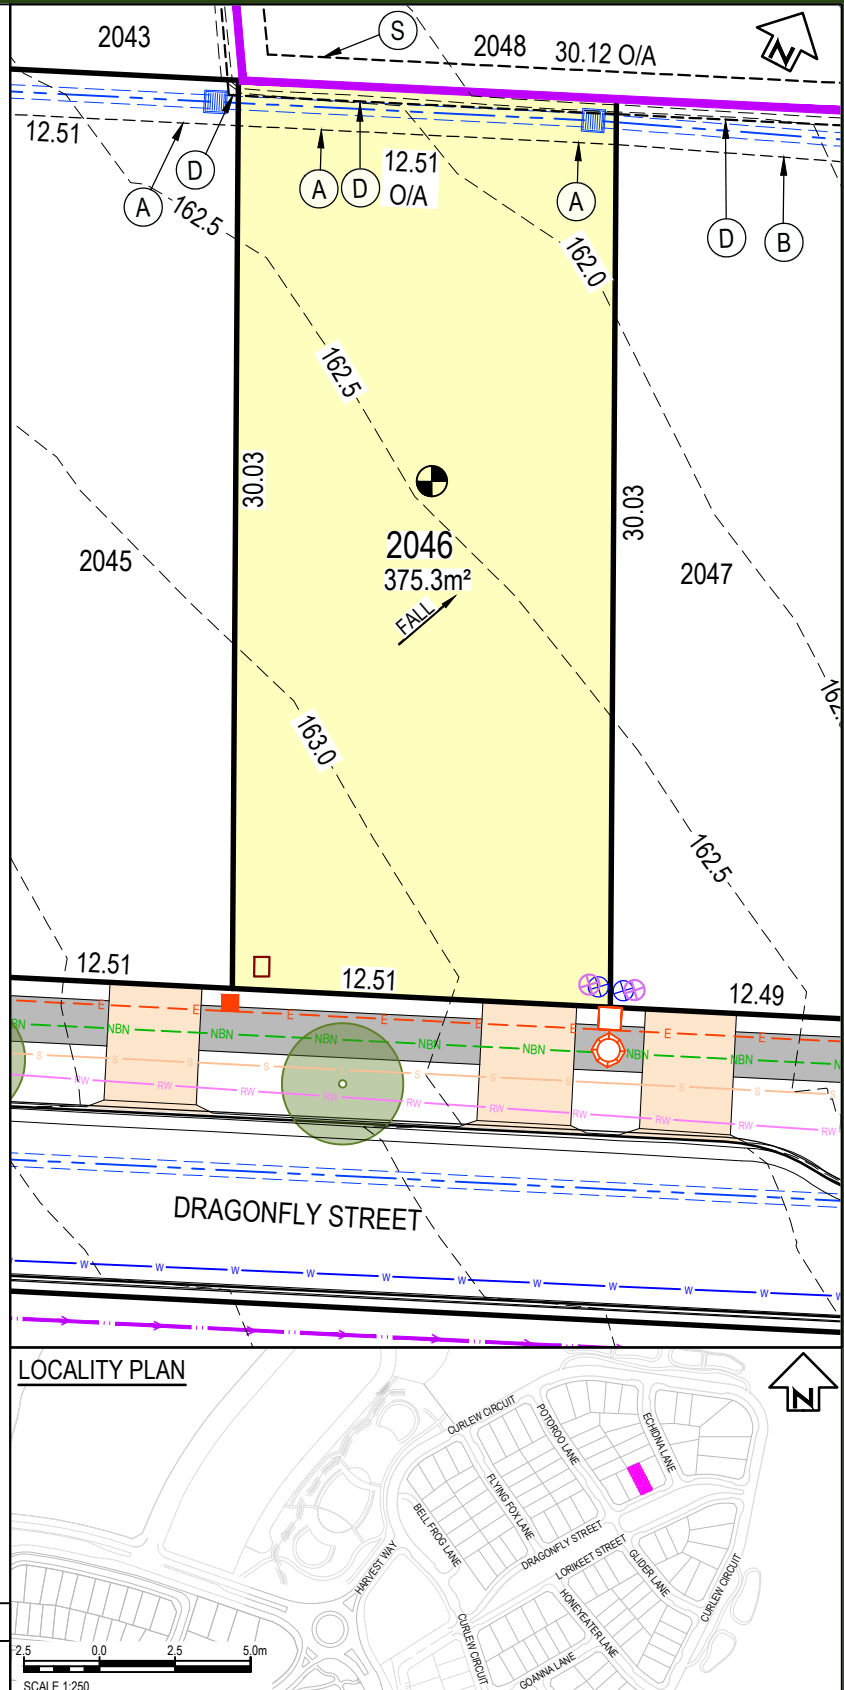

DISCLAIMER

THIS SALES PLAN IS FOR GENERAL INFORMATION PURPOSES ONLY AND IS SUBJECT TO STATUTORY AND LEGAL REQUIREMENTS AND APPROVALS. NO WARRANTY OR REPRESENTATION IS GIVEN AS TO ITS ACCURACY OR COMPLETENESS. TO THE EXTENT PERMITTED BY LAW, LANDCOM (INCLUDING ITS AGENTS AND EMPLOYEES) DISCLAIMS ANY LIABILITY WHATSOEVER IN CONNECTION WITH, RELIANCE UPON OR THE USE OF THIS DOCUMENT.

PANORAMA

LEGEND:

	LOT BOUNDARY
	SURFACE CONTOUR (0.5m INTERVAL)
	KERB
	EASEMENT
	RETAINING WALL
	DRIVEWAY LOCATION
	FOOTPATH
	DENOTES LOT AFFECTED BY FILL
	APZ- ASSET PROTECTION ZONE LINE
	BAL 29
	BAL 19
	BAL 12.5
	INFILTRATION SWALE
	APZ AFFECTED LOTS
	BAL 29 CONSTRUCTION
	ACOUSTIC TREATMENT CATEGORY 1
	ACOUSTIC TREATMENT CATEGORY 2
	STREET TREE

SERVICES:

	POTABLE WATER MAIN
	RECYCLED WATER
	ELECTRICAL LINE
	SEWER MAIN
	COMMUNICATIONS / NBN
	DRAINAGE PIT AND PIPE
	SEWER BDY KIT BOX / SEWER MAINTENANCE SHAFT
	ELECTRICAL STRUCTURE / STREET LIGHT
	NBN CONDUIT
	WATER METER / RECYCLED WATER METER


EASEMENT:

- (A) EASEMENT TO DRAIN WATER 1.5 WIDE
- (B) EASEMENT TO DRAIN WATER VARIABLE WIDTH
- (C) EASEMENT TO DRAIN WATER 2 WIDE
- (D) EASEMENT FOR SUPPORT AND MAINTENANCE 0.5 WIDE
- (E) EASEMENT FOR PADMOUNT SUBSTATION 2.75 WIDE
- (F) RESTRICTION ON THE USE OF LAND
- (G) RESTRICTION ON THE USE OF LAND
- (S) EASEMENT FOR ACCESS MAINTENANCE AND REPAIRS 0.9 WIDE


NOTES:

- THE DIMENSIONS, AREAS, EASEMENTS & OTHER DETAILS SHOWN ON THIS PLAN ARE SUBJECT TO FINAL APPROVALS OF COUNCIL & SERVICING AUTHORITIES.
- PURCHASERS SHOULD REFER TO THE REGISTERED PLAN OF SUBDIVISION FOR FINAL DIMENSIONS & OTHER DETAILS.
- PURCHASERS SHOULD EXAMINE THE FULL RANGE OF EASEMENTS & RESTRICTIONS SET OUT IN THE 88B INSTRUMENT ACCOMPANYING THE PLAN OF SUBDIVISION.

LOT No.	2048	DATE	21.04.26	SCALE	1:250	SIZE	A4	REV	A
TITLE			STATUS						
LOT DISCLOSURE PLAN			ISSUED FOR INFORMATION						

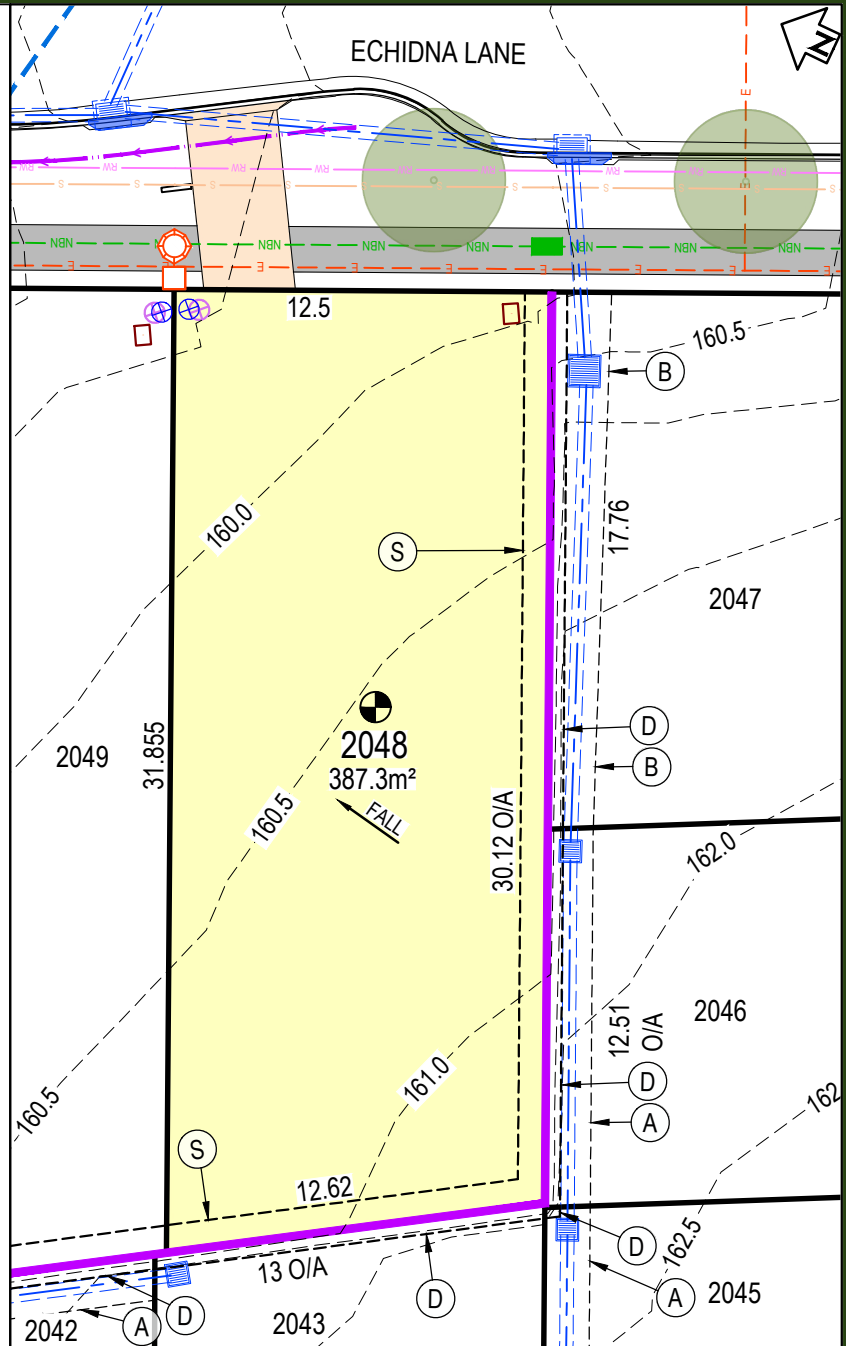

LOCALITY PLAN

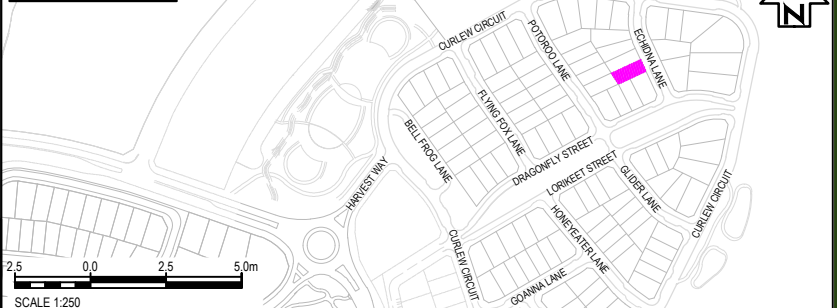

DISCLAIMER

THIS SALES PLAN IS FOR GENERAL INFORMATION PURPOSES ONLY AND IS SUBJECT TO STATUTORY AND LEGAL REQUIREMENTS AND APPROVALS. NO WARRANTY OR REPRESENTATION IS GIVEN AS TO ITS ACCURACY OR COMPLETENESS. TO THE EXTENT PERMITTED BY LAW, LANDCOM (INCLUDING ITS AGENTS AND EMPLOYEES) DISCLAIMS ANY LIABILITY WHATSOEVER IN CONNECTION WITH, RELIANCE UPON OR THE USE OF THIS DOCUMENT.

PANORAMA

LEGEND:

	LOT BOUNDARY
	SURFACE CONTOUR (0.5m INTERVAL)
	KERB
	EASEMENT
	RETAINING WALL
	DRIVEWAY LOCATION
	FOOTPATH
	DENOTES LOT AFFECTED BY FILL
	APZ- ASSET PROTECTION ZONE LINE
	BAL 29
	BAL19
	BAL12.5
	INFILTRATION SWALE
	APZ AFFECTED LOTS
	BAL 29 CONSTRUCTION
	ACOUSTIC TREATMENT CATEGORY 1
	ACOUSTIC TREATMENT CATEGORY 2
	STREET TREE

SERVICES:

	POTABLE WATER MAIN
	RECYCLED WATER
	ELECTRICAL LINE
	SEWER MAIN
	COMMUNICATIONS / NBN
	DRAINAGE PIT AND PIPE
	SEWER BDY KIT BOX / SEWER MAINTENANCE SHAFT
	ELECTRICAL STRUCTURE / STREET LIGHT
	NBN CONDUIT
	WATER METER / RECYCLED WATER METER


EASEMENT:

- (A) EASEMENT TO DRAIN WATER 1.5 WIDE
- (B) EASEMENT TO DRAIN WATER VARIABLE WIDTH
- (C) EASEMENT TO DRAIN WATER 2 WIDE
- (D) EASEMENT FOR SUPPORT AND MAINTENANCE 0.5 WIDE
- (E) EASEMENT FOR PADMOUNT SUBSTATION 2.75 WIDE
- (F) RESTRICTION ON THE USE OF LAND
- (G) RESTRICTION ON THE USE OF LAND
- (S) EASEMENT FOR ACCESS MAINTENANCE AND REPAIRS 0.9 WIDE


NOTES:

- THE DIMENSIONS, AREAS, EASEMENTS & OTHER DETAILS SHOWN ON THIS PLAN ARE SUBJECT TO FINAL APPROVALS OF COUNCIL & SERVICING AUTHORITIES.
- PURCHASERS SHOULD REFER TO THE REGISTERED PLAN OF SUBDIVISION FOR FINAL DIMENSIONS & OTHER DETAILS.
- PURCHASERS SHOULD EXAMINE THE FULL RANGE OF EASEMENTS & RESTRICTIONS SET OUT IN THE 88B INSTRUMENT ACCOMPANYING THE PLAN OF SUBDIVISION.

LOT No.	2049	DATE	21.04.26	SCALE	1:250	SIZE	A4	REV	A
TITLE	LOT DISCLOSURE PLAN			STATUS	ISSUED FOR INFORMATION				

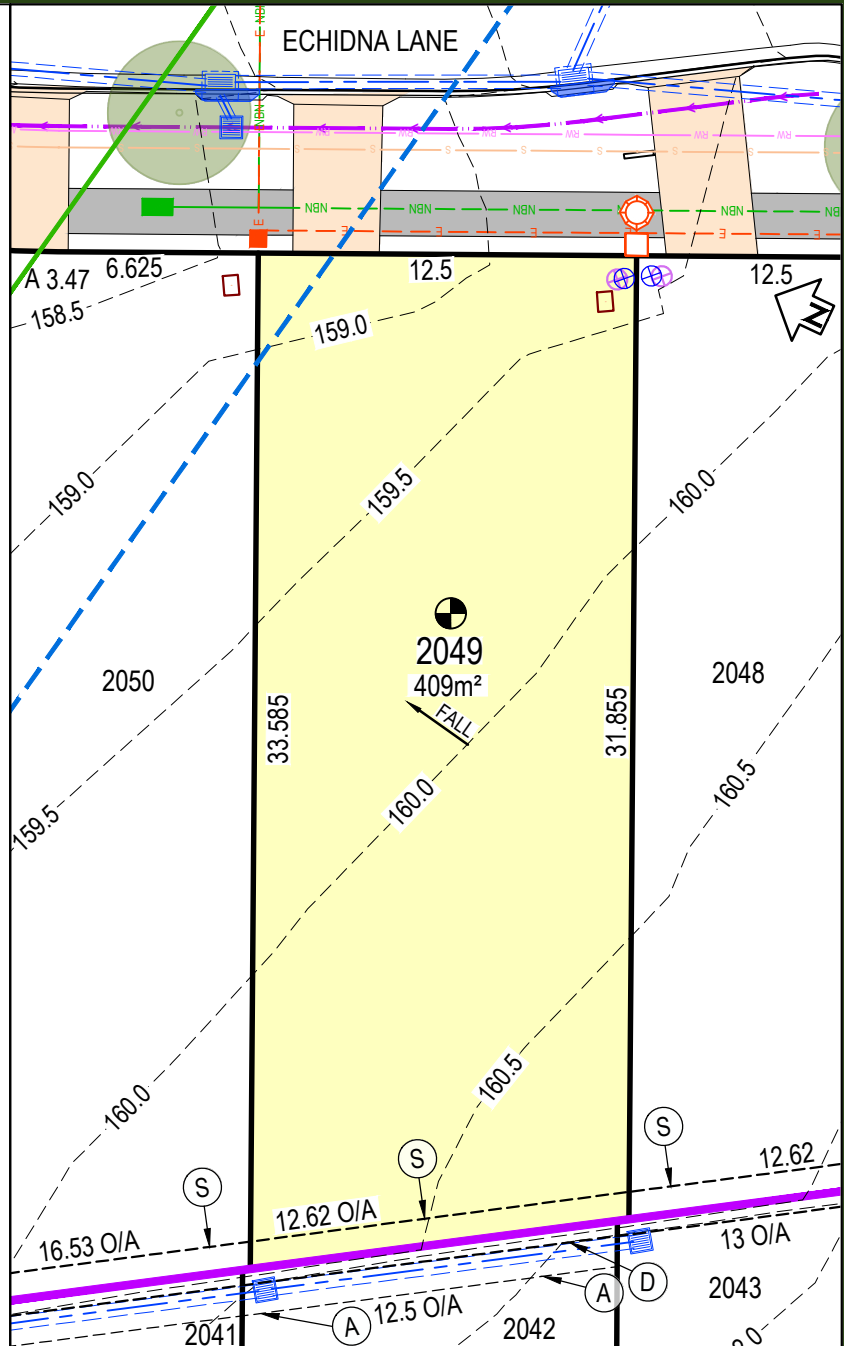

LOCALITY PLAN

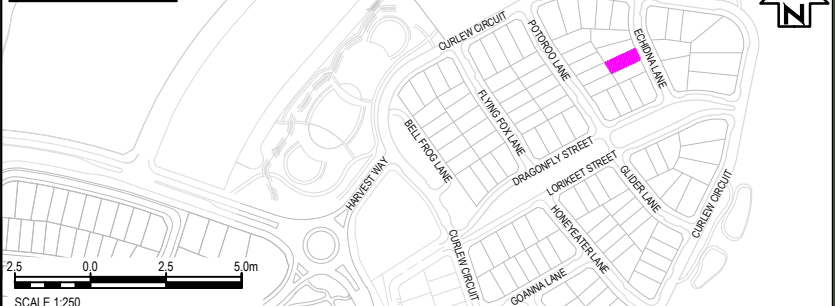

DISCLAIMER

THIS SALES PLAN IS FOR GENERAL INFORMATION PURPOSES ONLY AND IS SUBJECT TO STATUTORY AND LEGAL REQUIREMENTS AND APPROVALS. NO WARRANTY OR REPRESENTATION IS GIVEN AS TO ITS ACCURACY OR COMPLETENESS. TO THE EXTENT PERMITTED BY LAW, LANDCOM (INCLUDING ITS AGENTS AND EMPLOYEES) DISCLAIMS ANY LIABILITY WHATSOEVER IN CONNECTION WITH, RELIANCE UPON OR THE USE OF THIS DOCUMENT.

PANORAMA

LEGEND:

	LOT BOUNDARY
	SURFACE CONTOUR (0.5m INTERVAL)
	KERB
	EASEMENT
	RETAINING WALL
	DRIVEWAY LOCATION
	FOOTPATH
	DENOTES LOT AFFECTED BY FILL
	APZ- ASSET PROTECTION ZONE LINE
	BAL 29
	BAL19
	BAL12.5
	INFILTRATION SWALE
	APZ AFFECTED LOTS
	BAL 29 CONSTRUCTION
	ACOUSTIC TREATMENT CATEGORY 1
	ACOUSTIC TREATMENT CATEGORY 2
	STREET TREE

SERVICES:

	POTABLE WATER MAIN
	RECYCLED WATER
	ELECTRICAL LINE
	SEWER MAIN
	COMMUNICATIONS / NBN
	DRAINAGE PIT AND PIPE
	SEWER BDY KIT BOX / SEWER MAINTENANCE SHAFT
	ELECTRICAL STRUCTURE / STREET LIGHT
	NBN CONDUIT
	WATER METER / RECYCLED WATER METER


EASEMENT:

- (A) EASEMENT TO DRAIN WATER 1.5 WIDE
- (B) EASEMENT TO DRAIN WATER VARIABLE WIDTH
- (C) EASEMENT TO DRAIN WATER 2 WIDE
- (D) EASEMENT FOR SUPPORT AND MAINTENANCE 0.5 WIDE
- (E) EASEMENT FOR PADMOUNT SUBSTATION 2.75 WIDE
- (F) RESTRICTION ON THE USE OF LAND
- (G) RESTRICTION ON THE USE OF LAND
- (S) EASEMENT FOR ACCESS MAINTENANCE AND REPAIRS 0.9 WIDE

NOTES:

- THE DIMENSIONS, AREAS, EASEMENTS & OTHER DETAILS SHOWN ON THIS PLAN ARE SUBJECT TO FINAL APPROVALS OF COUNCIL & SERVICING AUTHORITIES.
- PURCHASERS SHOULD REFER TO THE REGISTERED PLAN OF SUBDIVISION FOR FINAL DIMENSIONS & OTHER DETAILS.
- PURCHASERS SHOULD EXAMINE THE FULL RANGE OF EASEMENTS & RESTRICTIONS SET OUT IN THE 88B INSTRUMENT ACCOMPANYING THE PLAN OF SUBDIVISION.

LOT No.	2050	DATE	21.04.26	SCALE	1:250	SIZE	A4	REV	A
TITLE	LOT DISCLOSURE PLAN			STATUS ISSUED FOR INFORMATION					

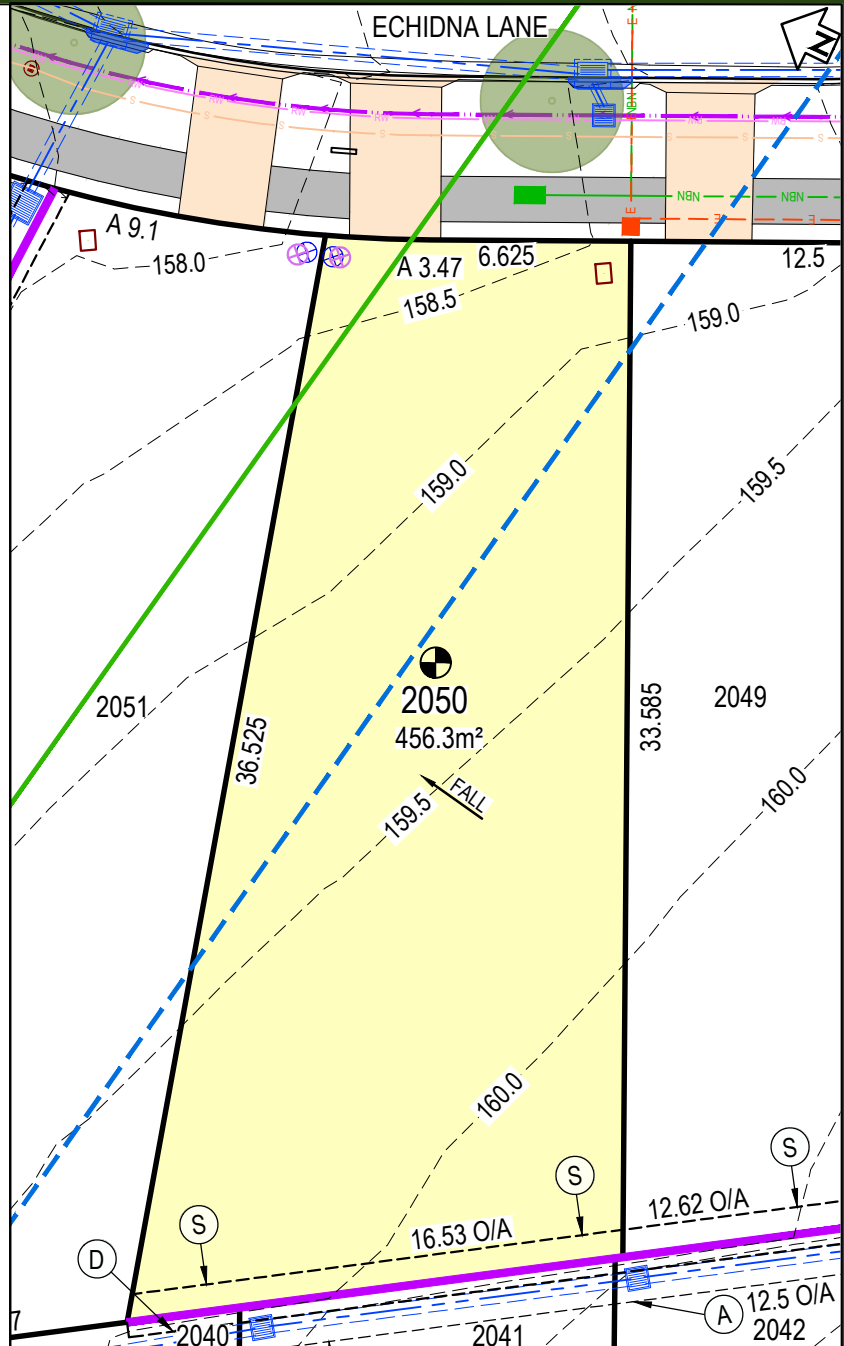

LOCALITY PLAN



DISCLAIMER

THIS SALES PLAN IS FOR GENERAL INFORMATION PURPOSES ONLY AND IS SUBJECT TO STATUTORY AND LEGAL REQUIREMENTS AND APPROVALS. NO WARRANTY OR REPRESENTATION IS GIVEN AS TO ITS ACCURACY OR COMPLETENESS. TO THE EXTENT PERMITTED BY LAW, LANDCOM (INCLUDING ITS AGENTS AND EMPLOYEES) DISCLAIMS ANY LIABILITY WHATSOEVER IN CONNECTION WITH, RELIANCE UPON OR THE USE OF THIS DOCUMENT.

PANORAMA

LEGEND:

	LOT BOUNDARY
	SURFACE CONTOUR (0.5m INTERVAL)
	KERB
	EASEMENT
	RETAINING WALL
	DRIVEWAY LOCATION
	FOOTPATH
	DENOTES LOT AFFECTED BY FILL
	APZ- ASSET PROTECTION ZONE LINE
	BAL 29
	BAL 19
	BAL 12.5
	INFILTRATION SWALE
	APZ AFFECTED LOTS
	BAL 29 CONSTRUCTION
	ACOUSTIC TREATMENT CATEGORY 1
	ACOUSTIC TREATMENT CATEGORY 2
	STREET TREE

SERVICES:

	POTABLE WATER MAIN
	RECYCLED WATER
	ELECTRICAL LINE
	SEWER MAIN
	COMMUNICATIONS / NBN
	DRAINAGE PIT AND PIPE
	SEWER BDY KIT BOX / SEWER MAINTENANCE SHAFT
	ELECTRICAL STRUCTURE / STREET LIGHT
	NBN CONDUIT
	WATER METER / RECYCLED WATER METER


EASEMENT:

- (A) EASEMENT TO DRAIN WATER 1.5 WIDE
- (B) EASEMENT TO DRAIN WATER VARIABLE WIDTH
- (C) EASEMENT TO DRAIN WATER 2 WIDE
- (D) EASEMENT FOR SUPPORT AND MAINTENANCE 0.5 WIDE
- (E) EASEMENT FOR PADMOUNT SUBSTATION 2.75 WIDE
- (F) RESTRICTION ON THE USE OF LAND
- (G) RESTRICTION ON THE USE OF LAND
- (S) EASEMENT FOR ACCESS MAINTENANCE AND REPAIRS 0.9 WIDE

NOTES:

- THE DIMENSIONS, AREAS, EASEMENTS & OTHER DETAILS SHOWN ON THIS PLAN ARE SUBJECT TO FINAL APPROVALS OF COUNCIL & SERVICING AUTHORITIES.
- PURCHASERS SHOULD REFER TO THE REGISTERED PLAN OF SUBDIVISION FOR FINAL DIMENSIONS & OTHER DETAILS.
- PURCHASERS SHOULD EXAMINE THE FULL RANGE OF EASEMENTS & RESTRICTIONS SET OUT IN THE 88B INSTRUMENT ACCOMPANYING THE PLAN OF SUBDIVISION.

LOT No.	2057	DATE	21.04.26	SCALE	1 : 250	SIZE	A4	REV	A
TITLE	LOT DISCLOSURE PLAN			STATUS		ISSUED FOR INFORMATION			

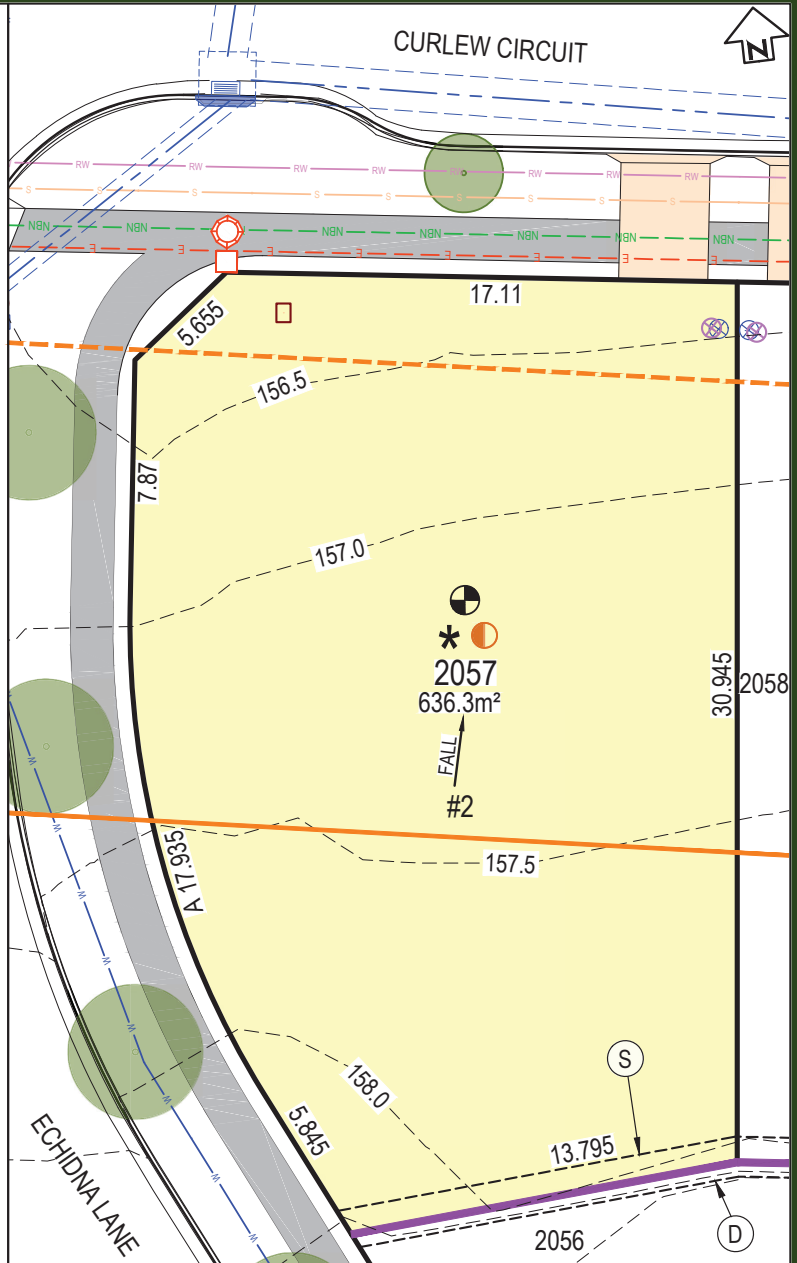

LOCALITY PLAN



DISCLAIMER

THIS SALES PLAN IS FOR GENERAL INFORMATION PURPOSES ONLY AND IS SUBJECT TO STATUTORY AND LEGAL REQUIREMENTS AND APPROVALS. NO WARRANTY OR REPRESENTATION IS GIVEN AS TO ITS ACCURACY OR COMPLETENESS. TO THE EXTENT PERMITTED BY LAW, LANDCOM (INCLUDING ITS AGENTS AND EMPLOYEES) DISCLAIMS ANY LIABILITY WHATSOEVER IN CONNECTION WITH, RELIANCE UPON OR THE USE OF THIS DOCUMENT.

PANORAMA

LEGEND:

	LOT BOUNDARY
	SURFACE CONTOUR (0.5m INTERVAL)
	KERB
	EASEMENT
	RETAINING WALL
	DRIVEWAY LOCATION
	FOOTPATH
	DENOTES LOT AFFECTED BY FILL
	APZ- ASSET PROTECTION ZONE LINE
	BAL 29
	BAL 19
	BAL 12.5
	INFILTRATION SWALE
	APZ AFFECTED LOTS
	BAL 29 CONSTRUCTION
	ACOUSTIC TREATMENT CATEGORY 1
	ACOUSTIC TREATMENT CATEGORY 2
	STREET TREE

SERVICES:

	POTABLE WATER MAIN
	RECYCLED WATER
	ELECTRICAL LINE
	SEWER MAIN
	COMMUNICATIONS / NBN
	DRAINAGE PIT AND PIPE
	SEWER BDY KIT BOX / SEWER MAINTENANCE SHAFT
	ELECTRICAL STRUCTURE / STREET LIGHT
	NBN CONDUIT
	WATER METER / RECYCLED WATER METER


EASEMENT:

- (A) EASEMENT TO DRAIN WATER 1.5 WIDE
- (B) EASEMENT TO DRAIN WATER VARIABLE WIDTH
- (C) EASEMENT TO DRAIN WATER 2 WIDE
- (D) EASEMENT FOR SUPPORT AND MAINTENANCE 0.5 WIDE
- (E) EASEMENT FOR PADMOUNT SUBSTATION 2.75 WIDE
- (F) RESTRICTION ON THE USE OF LAND
- (G) RESTRICTION ON THE USE OF LAND
- (S) EASEMENT FOR ACCESS MAINTENANCE AND REPAIRS 0.9 WIDE


NOTES:

- THE DIMENSIONS, AREAS, EASEMENTS & OTHER DETAILS SHOWN ON THIS PLAN ARE SUBJECT TO FINAL APPROVALS OF COUNCIL & SERVICING AUTHORITIES.
- PURCHASERS SHOULD REFER TO THE REGISTERED PLAN OF SUBDIVISION FOR FINAL DIMENSIONS & OTHER DETAILS.
- PURCHASERS SHOULD EXAMINE THE FULL RANGE OF EASEMENTS & RESTRICTIONS SET OUT IN THE 88B INSTRUMENT ACCOMPANYING THE PLAN OF SUBDIVISION.

LOT No.	2059	DATE	21.04.26	SCALE	NTS	SIZE	A4	REV	A
TITLE	LOT DISCLOSURE PLAN			STATUS		ISSUED FOR INFORMATION			

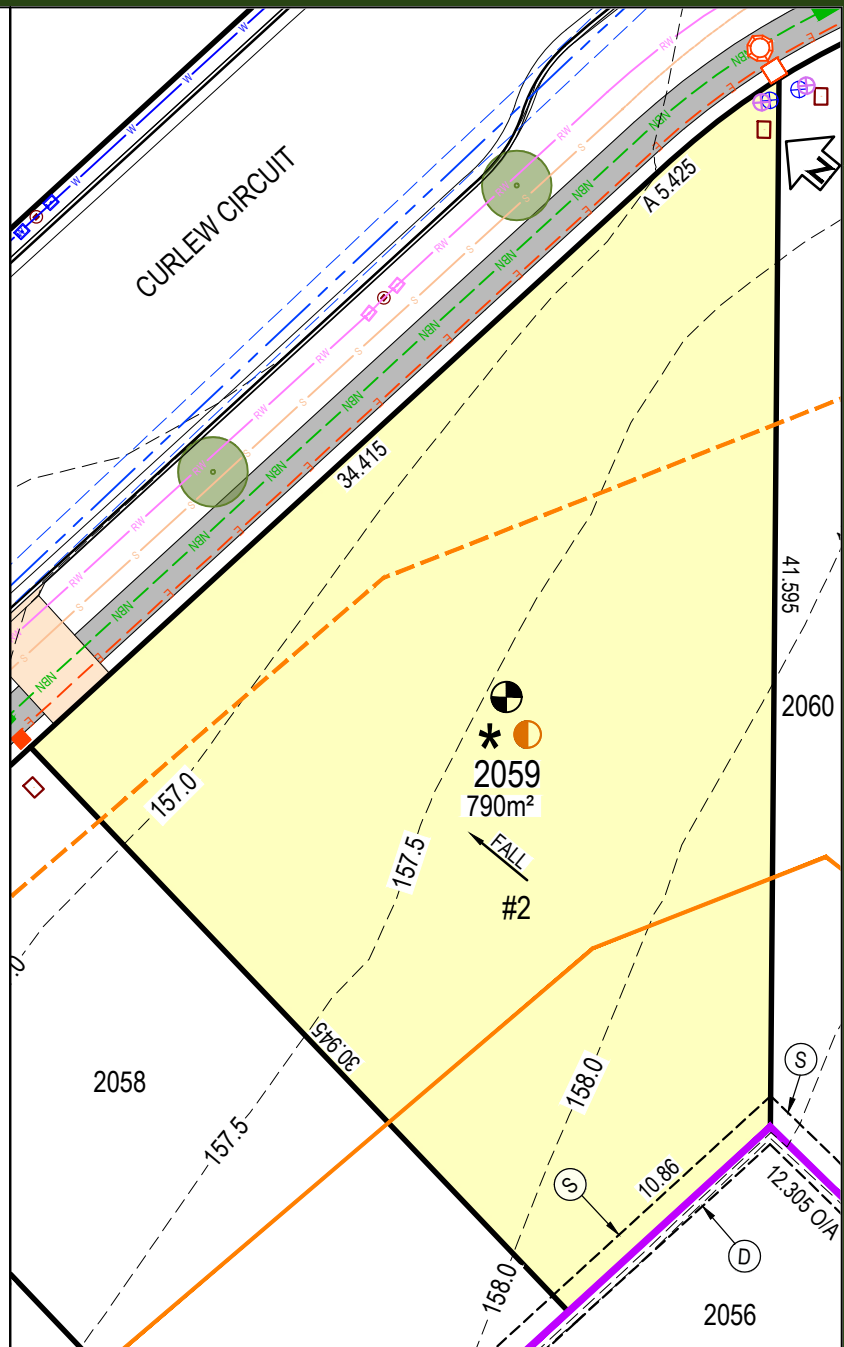

LOCALITY PLAN

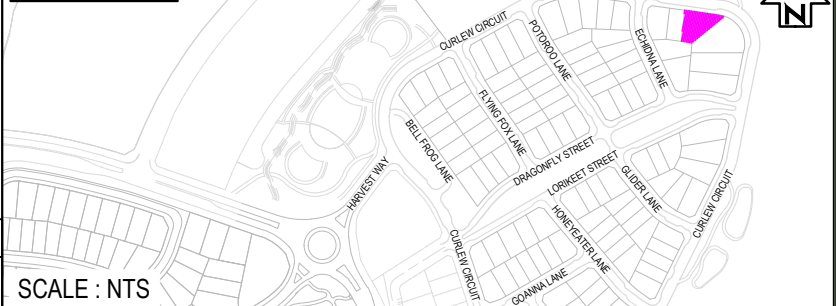

DISCLAIMER

THIS SALES PLAN IS FOR GENERAL INFORMATION PURPOSES ONLY AND IS SUBJECT TO STATUTORY AND LEGAL REQUIREMENTS AND APPROVALS. NO WARRANTY OR REPRESENTATION IS GIVEN AS TO ITS ACCURACY OR COMPLETENESS. TO THE EXTENT PERMITTED BY LAW, LANDCOM (INCLUDING ITS AGENTS AND EMPLOYEES) DISCLAIMS ANY LIABILITY WHATSOEVER IN CONNECTION WITH, RELIANCE UPON OR THE USE OF THIS DOCUMENT.

PANORAMA

LEGEND:

	LOT BOUNDARY
	SURFACE CONTOUR (0.5m INTERVAL)
	KERB
	EASEMENT
	RETAINING WALL
	DRIVEWAY LOCATION
	FOOTPATH
	DENOTES LOT AFFECTED BY FILL
	APZ- ASSET PROTECTION ZONE LINE
	BAL 29
	BAL 19
	BAL 12.5
	INFILTRATION SWALE
	APZ AFFECTED LOTS
	BAL 29 CONSTRUCTION
	ACOUSTIC TREATMENT CATEGORY 1
	ACOUSTIC TREATMENT CATEGORY 2
	STREET TREE

SERVICES:

	POTABLE WATER MAIN
	RECYCLED WATER
	ELECTRICAL LINE
	SEWER MAIN
	COMMUNICATIONS / NBN
	DRAINAGE PIT AND PIPE
	SEWER BDY KIT BOX / SEWER MAINTENANCE SHAFT
	ELECTRICAL STRUCTURE / STREET LIGHT
	NBN CONDUIT
	WATER METER / RECYCLED WATER METER


EASEMENT:

- (A) EASEMENT TO DRAIN WATER 1.5 WIDE
- (B) EASEMENT TO DRAIN WATER VARIABLE WIDTH
- (C) EASEMENT TO DRAIN WATER 2 WIDE
- (D) EASEMENT FOR SUPPORT AND MAINTENANCE 0.5 WIDE
- (E) EASEMENT FOR PADMOUNT SUBSTATION 2.75 WIDE
- (F) RESTRICTION ON THE USE OF LAND
- (G) RESTRICTION ON THE USE OF LAND
- (S) EASEMENT FOR ACCESS MAINTENANCE AND REPAIRS 0.9 WIDE

NOTES:

- THE DIMENSIONS, AREAS, EASEMENTS & OTHER DETAILS SHOWN ON THIS PLAN ARE SUBJECT TO FINAL APPROVALS OF COUNCIL & SERVICING AUTHORITIES.
- PURCHASERS SHOULD REFER TO THE REGISTERED PLAN OF SUBDIVISION FOR FINAL DIMENSIONS & OTHER DETAILS.
- PURCHASERS SHOULD EXAMINE THE FULL RANGE OF EASEMENTS & RESTRICTIONS SET OUT IN THE 88B INSTRUMENT ACCOMPANYING THE PLAN OF SUBDIVISION.

LOT No.	2061	DATE	08.05.26	SCALE	NTS	SIZE	A4	REV	A
TITLE	LOT DISCLOSURE PLAN			STATUS		ISSUED FOR INFORMATION			

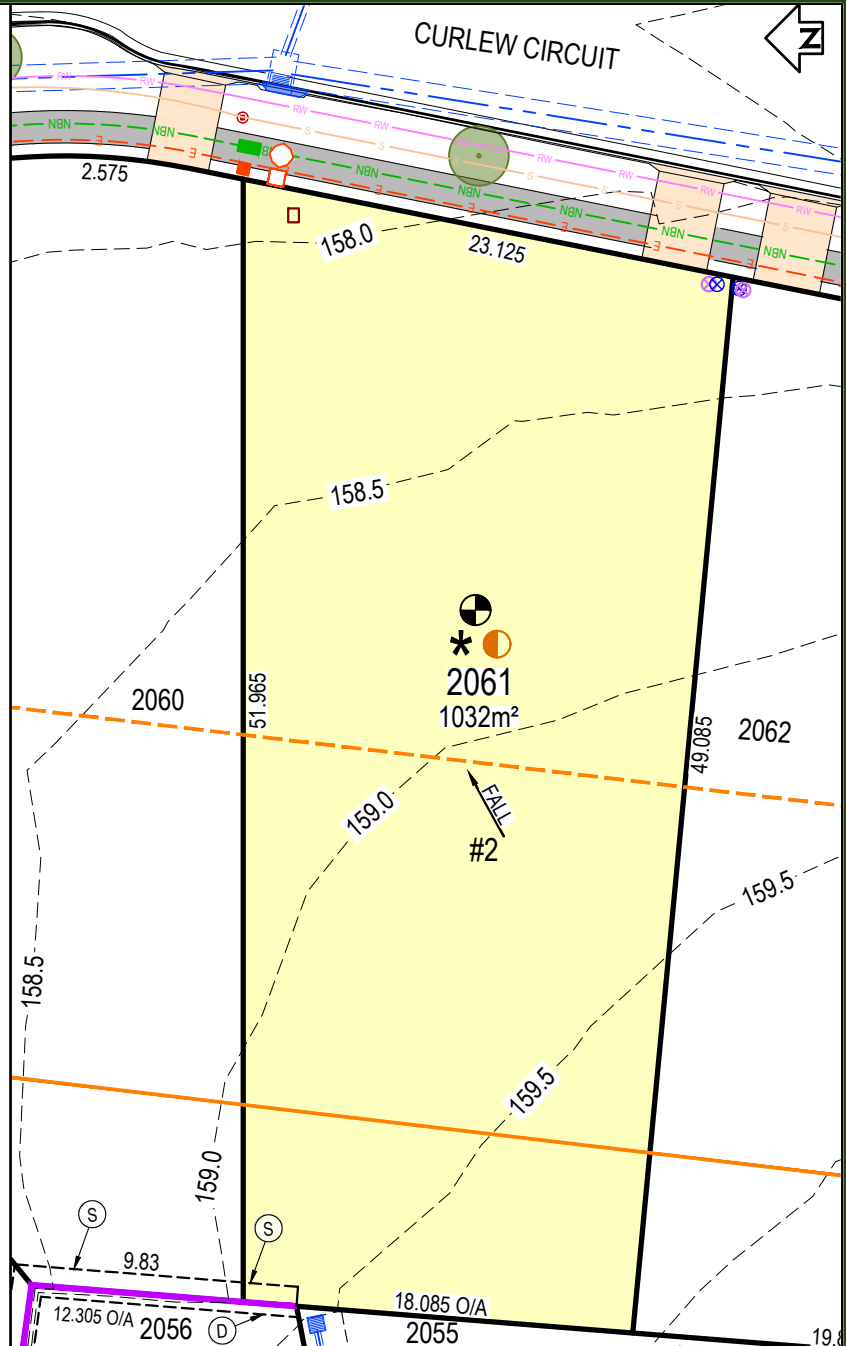

LOCALITY PLAN



DISCLAIMER

THIS SALES PLAN IS FOR GENERAL INFORMATION PURPOSES ONLY AND IS SUBJECT TO STATUTORY AND LEGAL REQUIREMENTS AND APPROVALS. NO WARRANTY OR REPRESENTATION IS GIVEN AS TO ITS ACCURACY OR COMPLETENESS. TO THE EXTENT PERMITTED BY LAW, LANDCOM (INCLUDING ITS AGENTS AND EMPLOYEES) DISCLAIMS ANY LIABILITY WHATSOEVER IN CONNECTION WITH, RELIANCE UPON OR THE USE OF THIS DOCUMENT.

PANORAMA

LEGEND:

	LOT BOUNDARY
	SURFACE CONTOUR (0.5m INTERVAL)
	KERB
	EASEMENT
	RETAINING WALL
	DRIVEWAY LOCATION
	FOOTPATH
	DENOTES LOT AFFECTED BY FILL
	APZ- ASSET PROTECTION ZONE LINE
	BAL 29
	BAL19
	BAL12.5
	APZ AFFECTED LOTS
	BAL 29 CONSTRUCTION
	ACOUSTIC TREATMENT CATEGORY 1
	ACOUSTIC TREATMENT CATEGORY 2
	ROAD SWALE
	STREET TREE

SERVICES:


	POTABLE WATER MAIN
	RECYCLED WATER
	ELECTRICAL LINE
	SEWER MAIN
	COMMUNICATIONS / NBN
	DRAINAGE PIT AND PIPE
	SEWER BDY KIT BOX / SEWER MAINTENANCE SHAFT
	ELECTRICAL STRUCTURE / STREET LIGHT
	NBN CONDUIT
	WATER METER / RECYCLED WATER METER

EASEMENT:

- (A) EASEMENT TO DRAIN WATER 1.5 WIDE
- (B) EASEMENT TO DRAIN WATER VARIABLE WIDTH
- (C) EASEMENT TO DRAIN WATER 2 WIDE
- (D) EASEMENT FOR SUPPORT AND MAINTENANCE 0.5 WIDE
- (E) EASEMENT FOR PADMOUNT SUBSTATION 2.75 WIDE
- (F) RESTRICTION ON THE USE OF LAND
- (G) RESTRICTION ON THE USE OF LAND
- (S) EASEMENT FOR ACCESS MAINTENANCE AND REPAIRS 0.9 WIDE

NOTES:

- THE DIMENSIONS, AREAS, EASEMENTS & OTHER DETAILS SHOWN ON THIS PLAN ARE SUBJECT TO FINAL APPROVALS OF COUNCIL & SERVICING AUTHORITIES.
- PURCHASERS SHOULD REFER TO THE REGISTERED PLAN OF SUBDIVISION FOR FINAL DIMENSIONS & OTHER DETAILS.
- PURCHASERS SHOULD EXAMINE THE FULL RANGE OF EASEMENTS & RESTRICTIONS SET OUT IN THE 88B INSTRUMENT ACCOMPANYING THE PLAN OF SUBDIVISION.

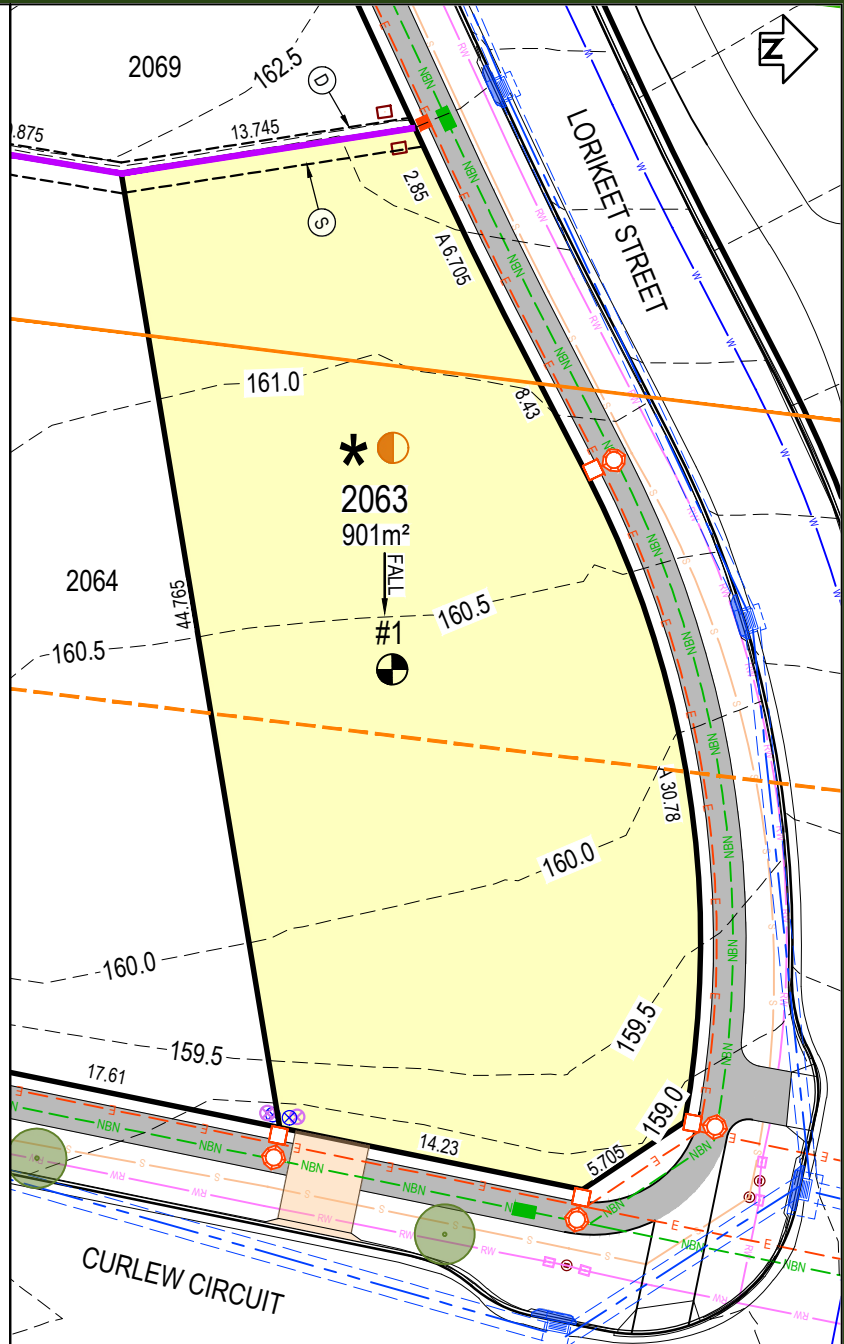

LOCALITY PLAN



LOT No.	2063	DATE	07.04.26	SCALE	NTS	SIZE	A4	REV	A
TITLE	LOT DISCLOSURE PLAN			STATUS	PRELIMINARY NOT TO BE USED FOR CONSTRUCTION PURPOSES				

DISCLAIMER

THIS SALES PLAN IS FOR GENERAL INFORMATION PURPOSES ONLY AND IS SUBJECT TO STATUTORY AND LEGAL REQUIREMENTS AND APPROVALS. NO WARRANTY OR REPRESENTATION IS GIVEN AS TO ITS ACCURACY OR COMPLETENESS. TO THE EXTENT PERMITTED BY LAW, LANDCOM (INCLUDING ITS AGENTS AND EMPLOYEES) DISCLAIMS ANY LIABILITY WHATSOEVER IN CONNECTION WITH, RELIANCE UPON OR THE USE OF THIS DOCUMENT.

PANORAMA

LEGEND:

	LOT BOUNDARY
	SURFACE CONTOUR (0.5m INTERVAL)
	KERB
	EASEMENT
	RETAINING WALL
	DRIVEWAY LOCATION
	FOOTPATH
	DENOTES LOT AFFECTED BY FILL
	APZ- ASSET PROTECTION ZONE LINE
	BAL 29
	BAL19
	BAL12.5
	APZ AFFECTED LOTS
	BAL 29 CONSTRUCTION
	ACOUSTIC TREATMENT CATEGORY 1
	ACOUSTIC TREATMENT CATEGORY 2
	ROAD SWALE
	STREET TREE

SERVICES:

	POTABLE WATER MAIN
	RECYCLED WATER
	ELECTRICAL LINE
	SEWER MAIN
	COMMUNICATIONS / NBN
	DRAINAGE PIT AND PIPE
	SEWER BDY KIT BOX / SEWER MAINTENANCE SHAFT
	ELECTRICAL STRUCTURE / STREET LIGHT
	NBN CONDUIT
	WATER METER / RECYCLED WATER METER


EASEMENT:

- (A) EASEMENT TO DRAIN WATER 1.5 WIDE
- (B) EASEMENT TO DRAIN WATER VARIABLE WIDTH
- (C) EASEMENT TO DRAIN WATER 2 WIDE
- (D) EASEMENT FOR SUPPORT AND MAINTENANCE 0.5 WIDE
- (E) EASEMENT FOR PADMOUNT SUBSTATION 2.75 WIDE
- (F) RESTRICTION ON THE USE OF LAND
- (G) RESTRICTION ON THE USE OF LAND
- (S) EASEMENT FOR ACCESS MAINTENANCE AND REPAIRS 0.9 WIDE

NOTES:

- THE DIMENSIONS, AREAS, EASEMENTS & OTHER DETAILS SHOWN ON THIS PLAN ARE SUBJECT TO FINAL APPROVALS OF COUNCIL & SERVICING AUTHORITIES.
- PURCHASERS SHOULD REFER TO THE REGISTERED PLAN OF SUBDIVISION FOR FINAL DIMENSIONS & OTHER DETAILS.
- PURCHASERS SHOULD EXAMINE THE FULL RANGE OF EASEMENTS & RESTRICTIONS SET OUT IN THE 88B INSTRUMENT ACCOMPANYING THE PLAN OF SUBDIVISION.

LOT No.	2064	DATE	07.04.26	SCALE	NTS	SIZE	A4	REV	A
TITLE	LOT DISCLOSURE PLAN			STATUS	PRELIMINARY NOT TO BE USED FOR CONSTRUCTION PURPOSES				

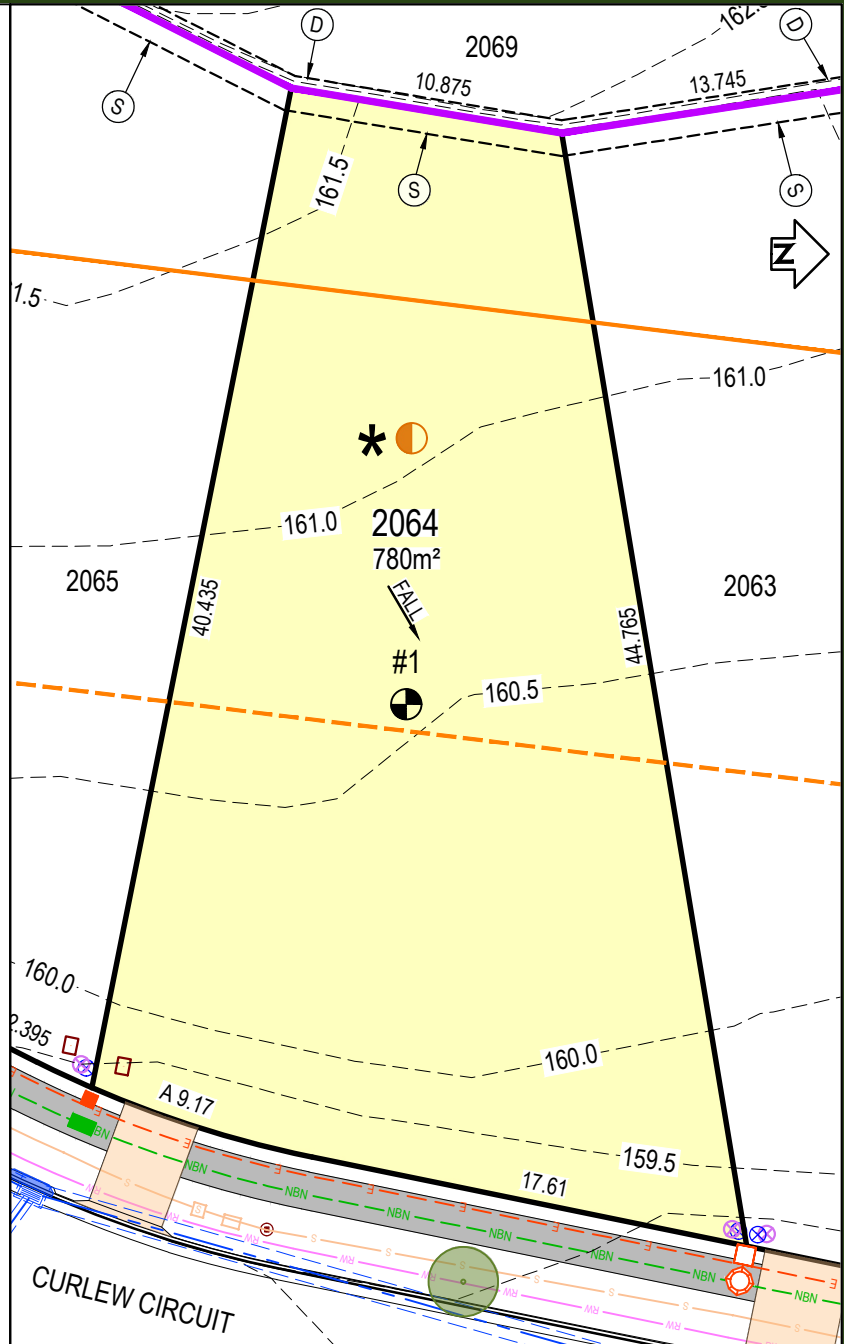

LOCALITY PLAN



DISCLAIMER

THIS SALES PLAN IS FOR GENERAL INFORMATION PURPOSES ONLY AND IS SUBJECT TO STATUTORY AND LEGAL REQUIREMENTS AND APPROVALS. NO WARRANTY OR REPRESENTATION IS GIVEN AS TO ITS ACCURACY OR COMPLETENESS. TO THE EXTENT PERMITTED BY LAW, LANDCOM (INCLUDING ITS AGENTS AND EMPLOYEES) DISCLAIMS ANY LIABILITY WHATSOEVER IN CONNECTION WITH, RELIANCE UPON OR THE USE OF THIS DOCUMENT.

PANORAMA

LEGEND:

	LOT BOUNDARY
	SURFACE CONTOUR (0.5m INTERVAL)
	KERB
	EASEMENT
	RETAINING WALL
	DRIVEWAY LOCATION
	FOOTPATH
	DENOTES LOT AFFECTED BY FILL
	APZ- ASSET PROTECTION ZONE LINE
	BAL 29
	BAL 19
	BAL 12.5
	INFILTRATION SWALE
	APZ AFFECTED LOTS
	BAL 29 CONSTRUCTION
	ACOUSTIC TREATMENT CATEGORY 1
	ACOUSTIC TREATMENT CATEGORY 2
	STREET TREE

SERVICES:

	POTABLE WATER MAIN
	RECYCLED WATER
	ELECTRICAL LINE
	SEWER MAIN
	COMMUNICATIONS / NBN
	DRAINAGE PIT AND PIPE
	SEWER BDY KIT BOX / SEWER MAINTENANCE SHAFT
	ELECTRICAL STRUCTURE / STREET LIGHT
	NBN CONDUIT
	WATER METER / RECYCLED WATER METER


EASEMENT:

- (A) EASEMENT TO DRAIN WATER 1.5 WIDE
- (B) EASEMENT TO DRAIN WATER VARIABLE WIDTH
- (C) EASEMENT TO DRAIN WATER 2 WIDE
- (D) EASEMENT FOR SUPPORT AND MAINTENANCE 0.5 WIDE
- (E) EASEMENT FOR PADMOUNT SUBSTATION 2.75 WIDE
- (F) RESTRICTION ON THE USE OF LAND
- (G) RESTRICTION ON THE USE OF LAND
- (S) EASEMENT FOR ACCESS MAINTENANCE AND REPAIRS 0.9 WIDE

NOTES:

- THE DIMENSIONS, AREAS, EASEMENTS & OTHER DETAILS SHOWN ON THIS PLAN ARE SUBJECT TO FINAL APPROVALS OF COUNCIL & SERVICING AUTHORITIES.
- PURCHASERS SHOULD REFER TO THE REGISTERED PLAN OF SUBDIVISION FOR FINAL DIMENSIONS & OTHER DETAILS.
- PURCHASERS SHOULD EXAMINE THE FULL RANGE OF EASEMENTS & RESTRICTIONS SET OUT IN THE 88B INSTRUMENT ACCOMPANYING THE PLAN OF SUBDIVISION.

LOT No.	2067	DATE	08.05.26	SCALE	1:250	SIZE	A4	REV	A
TITLE	LOT DISCLOSURE PLAN			STATUS	ISSUED FOR INFORMATION				

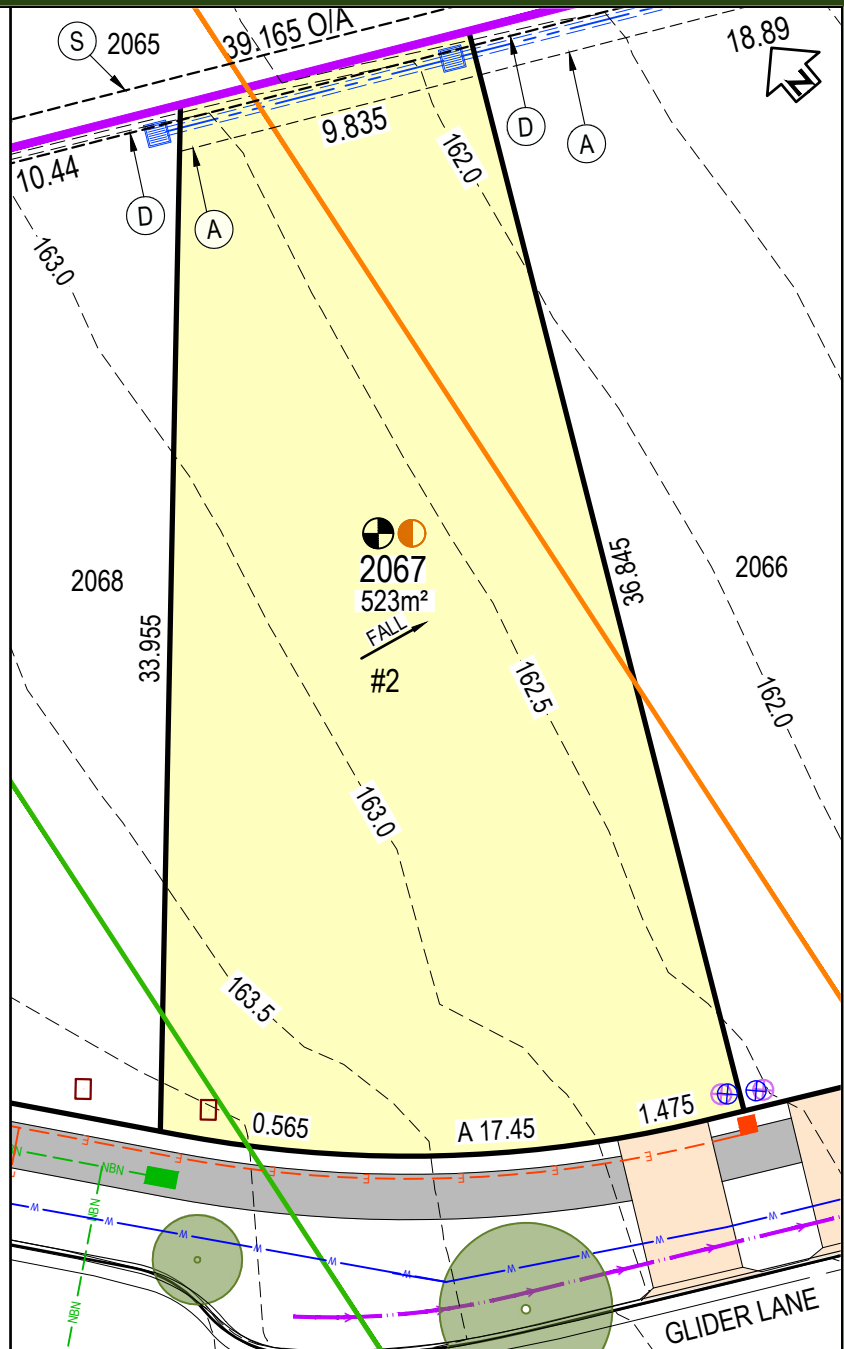

LOCALITY PLAN



DISCLAIMER

THIS SALES PLAN IS FOR GENERAL INFORMATION PURPOSES ONLY AND IS SUBJECT TO STATUTORY AND LEGAL REQUIREMENTS AND APPROVALS. NO WARRANTY OR REPRESENTATION IS GIVEN AS TO ITS ACCURACY OR COMPLETENESS. TO THE EXTENT PERMITTED BY LAW, LANDCOM (INCLUDING ITS AGENTS AND EMPLOYEES) DISCLAIMS ANY LIABILITY WHATSOEVER IN CONNECTION WITH, RELIANCE UPON OR THE USE OF THIS DOCUMENT.

PANORAMA

LEGEND:

	LOT BOUNDARY
	SURFACE CONTOUR (0.5m INTERVAL)
	KERB
	EASEMENT
	RETAINING WALL
	DRIVEWAY LOCATION
	FOOTPATH
	DENOTES LOT AFFECTED BY FILL
	APZ- ASSET PROTECTION ZONE LINE
	BAL 29
	BAL 19
	BAL 12.5
	INFILTRATION SWALE
	APZ AFFECTED LOTS
	BAL 29 CONSTRUCTION
	ACOUSTIC TREATMENT CATEGORY 1
	ACOUSTIC TREATMENT CATEGORY 2
	STREET TREE

SERVICES:

	POTABLE WATER MAIN
	RECYCLED WATER
	ELECTRICAL LINE
	SEWER MAIN
	COMMUNICATIONS / NBN
	DRAINAGE PIT AND PIPE
	SEWER BDY KIT BOX / SEWER MAINTENANCE SHAFT
	ELECTRICAL STRUCTURE / STREET LIGHT
	NBN CONDUIT
	WATER METER / RECYCLED WATER METER


EASEMENT:

- (A) EASEMENT TO DRAIN WATER 1.5 WIDE
- (B) EASEMENT TO DRAIN WATER VARIABLE WIDTH
- (C) EASEMENT TO DRAIN WATER 2 WIDE
- (D) EASEMENT FOR SUPPORT AND MAINTENANCE 0.5 WIDE
- (E) EASEMENT FOR PADMOUNT SUBSTATION 2.75 WIDE
- (F) RESTRICTION ON THE USE OF LAND
- (G) RESTRICTION ON THE USE OF LAND
- (S) EASEMENT FOR ACCESS MAINTENANCE AND REPAIRS 0.9 WIDE

NOTES:

- THE DIMENSIONS, AREAS, EASEMENTS & OTHER DETAILS SHOWN ON THIS PLAN ARE SUBJECT TO FINAL APPROVALS OF COUNCIL & SERVICING AUTHORITIES.
- PURCHASERS SHOULD REFER TO THE REGISTERED PLAN OF SUBDIVISION FOR FINAL DIMENSIONS & OTHER DETAILS.
- PURCHASERS SHOULD EXAMINE THE FULL RANGE OF EASEMENTS & RESTRICTIONS SET OUT IN THE 88B INSTRUMENT ACCOMPANYING THE PLAN OF SUBDIVISION.

LOT No.	2070	DATE	08.05.26	SCALE	1:250	SIZE	A4	REV	A
TITLE	LOT DISCLOSURE PLAN			STATUS	ISSUED FOR INFORMATION				

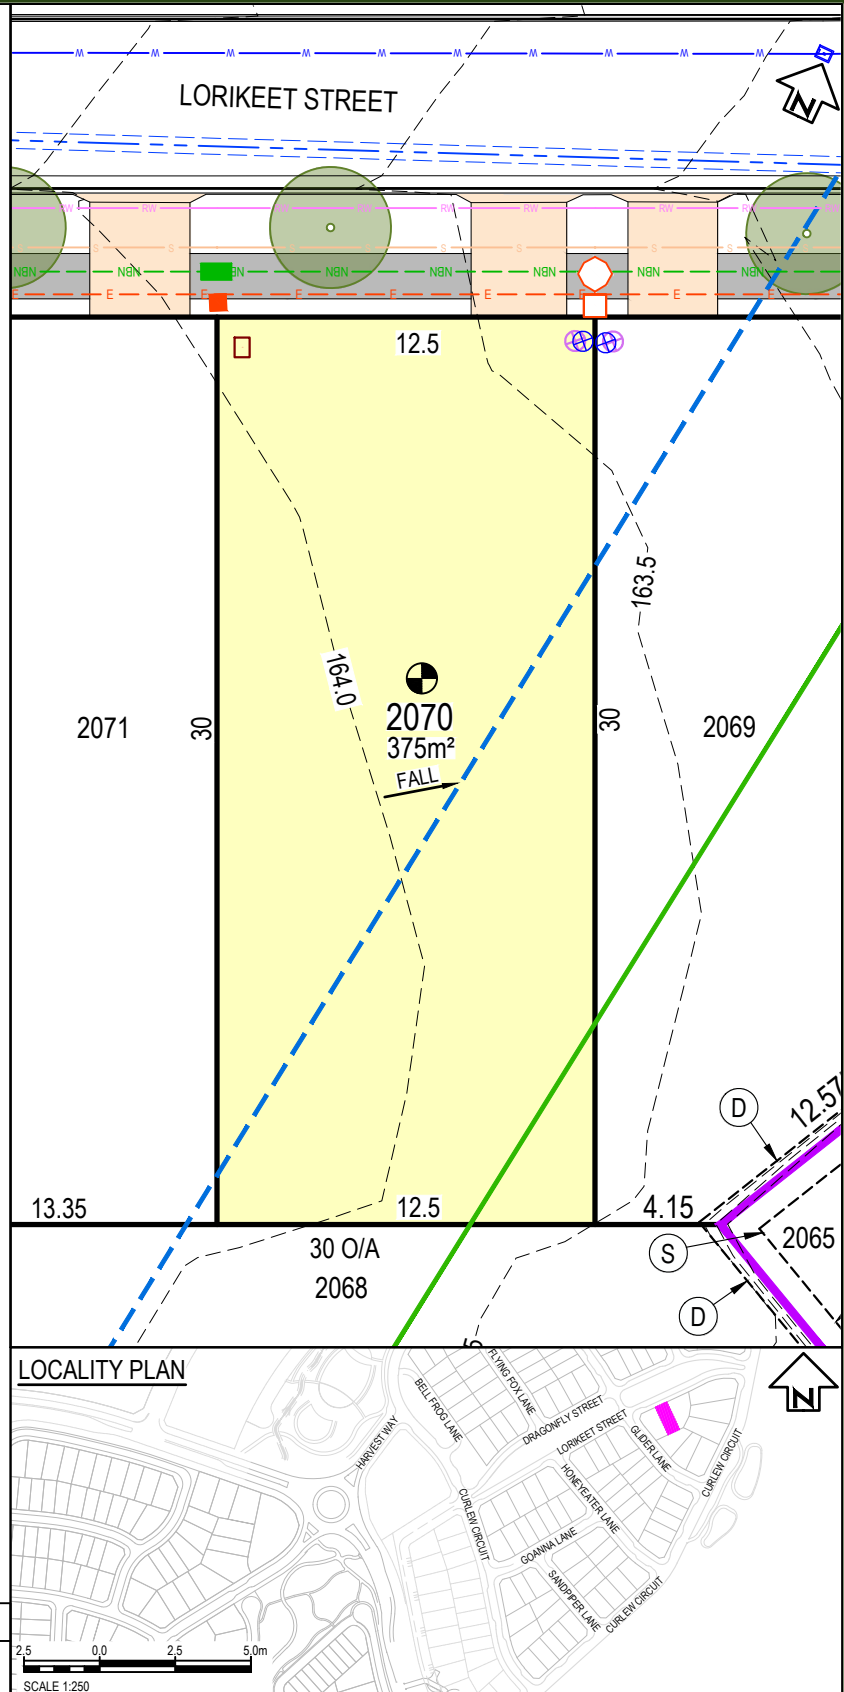

DISCLAIMER

THIS SALES PLAN IS FOR GENERAL INFORMATION PURPOSES ONLY AND IS SUBJECT TO STATUTORY AND LEGAL REQUIREMENTS AND APPROVALS. NO WARRANTY OR REPRESENTATION IS GIVEN AS TO ITS ACCURACY OR COMPLETENESS. TO THE EXTENT PERMITTED BY LAW, LANDCOM (INCLUDING ITS AGENTS AND EMPLOYEES) DISCLAIMS ANY LIABILITY WHATSOEVER IN CONNECTION WITH, RELIANCE UPON OR THE USE OF THIS DOCUMENT.

PANORAMA

LEGEND:

	LOT BOUNDARY
	SURFACE CONTOUR (0.5m INTERVAL)
	KERB
	EASEMENT
	RETAINING WALL
	DRIVEWAY LOCATION
	FOOTPATH
	DENOTES LOT AFFECTED BY FILL
	APZ- ASSET PROTECTION ZONE LINE
	BAL 29
	BAL 19
	BAL 12.5
	INFILTRATION SWALE
	APZ AFFECTED LOTS
	BAL 29 CONSTRUCTION
	ACOUSTIC TREATMENT CATEGORY 1
	ACOUSTIC TREATMENT CATEGORY 2
	STREET TREE

SERVICES:

	POTABLE WATER MAIN
	RECYCLED WATER
	ELECTRICAL LINE
	SEWER MAIN
	COMMUNICATIONS / NBN
	DRAINAGE PIT AND PIPE
	SEWER BDY KIT BOX / SEWER MAINTENANCE SHAFT
	ELECTRICAL STRUCTURE / STREET LIGHT
	NBN CONDUIT
	WATER METER / RECYCLED WATER METER


EASEMENT:

- (A) EASEMENT TO DRAIN WATER 1.5 WIDE
- (B) EASEMENT TO DRAIN WATER VARIABLE WIDTH
- (C) EASEMENT TO DRAIN WATER 2 WIDE
- (D) EASEMENT FOR SUPPORT AND MAINTENANCE 0.5 WIDE
- (E) EASEMENT FOR PADMOUNT SUBSTATION 2.75 WIDE
- (F) RESTRICTION ON THE USE OF LAND
- (G) RESTRICTION ON THE USE OF LAND
- (S) EASEMENT FOR ACCESS MAINTENANCE AND REPAIRS 0.9 WIDE

NOTES:

- THE DIMENSIONS, AREAS, EASEMENTS & OTHER DETAILS SHOWN ON THIS PLAN ARE SUBJECT TO FINAL APPROVALS OF COUNCIL & SERVICING AUTHORITIES.
- PURCHASERS SHOULD REFER TO THE REGISTERED PLAN OF SUBDIVISION FOR FINAL DIMENSIONS & OTHER DETAILS.
- PURCHASERS SHOULD EXAMINE THE FULL RANGE OF EASEMENTS & RESTRICTIONS SET OUT IN THE 88B INSTRUMENT ACCOMPANYING THE PLAN OF SUBDIVISION.

LOT No.	2071	DATE	08.05.26	SCALE	1 : 250	SIZE	A4	REV	A
TITLE	LOT DISCLOSURE PLAN			STATUS	ISSUED FOR INFORMATION				

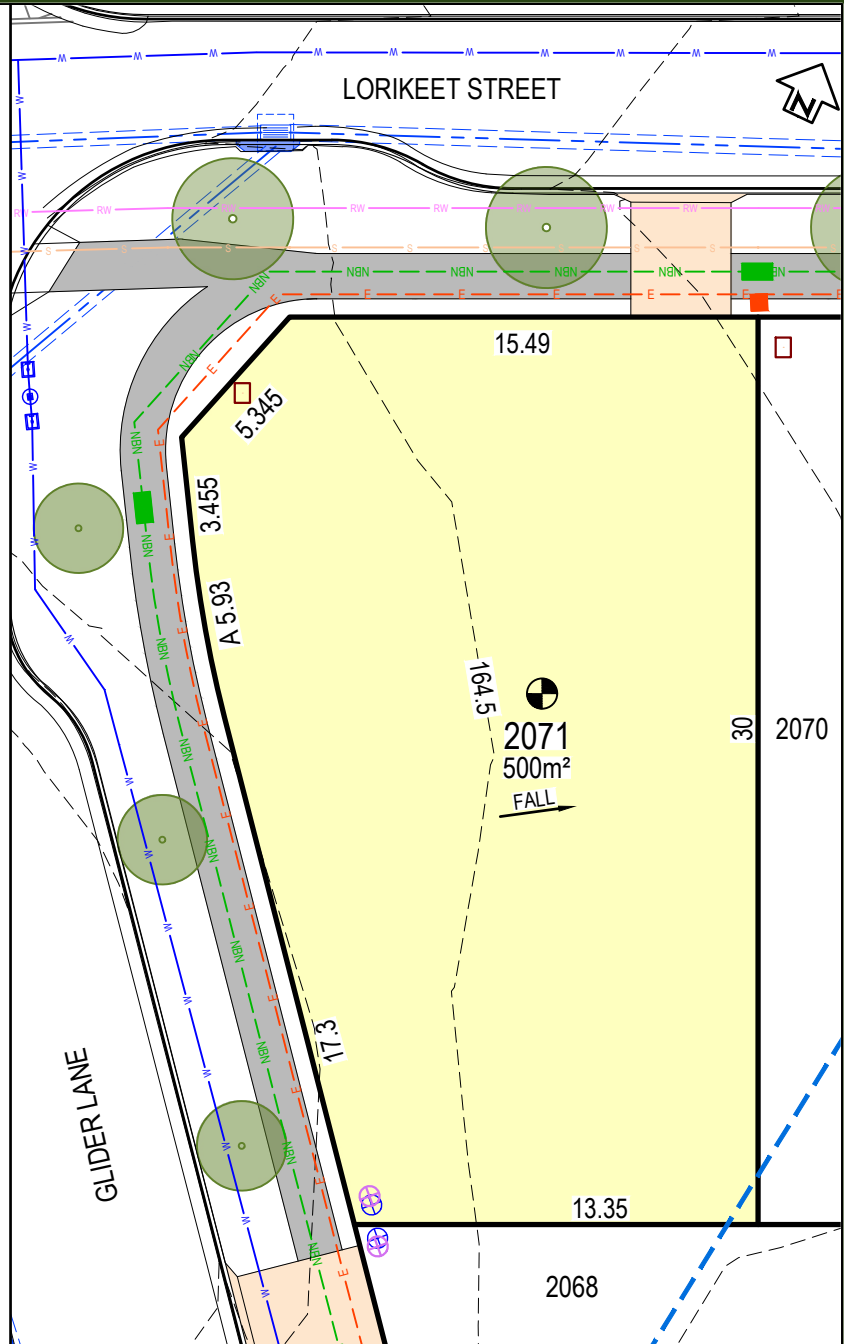

LOCALITY PLAN



DISCLAIMER

THIS SALES PLAN IS FOR GENERAL INFORMATION PURPOSES ONLY AND IS SUBJECT TO STATUTORY AND LEGAL REQUIREMENTS AND APPROVALS. NO WARRANTY OR REPRESENTATION IS GIVEN AS TO ITS ACCURACY OR COMPLETENESS. TO THE EXTENT PERMITTED BY LAW, LANDCOM (INCLUDING ITS AGENTS AND EMPLOYEES) DISCLAIMS ANY LIABILITY WHATSOEVER IN CONNECTION WITH, RELIANCE UPON OR THE USE OF THIS DOCUMENT.

PANORAMA

LEGEND:

	LOT BOUNDARY
	SURFACE CONTOUR (0.5m INTERVAL)
	KERB
	EASEMENT
	RETAINING WALL
	DRIVEWAY LOCATION
	FOOTPATH
	DENOTES LOT AFFECTED BY FILL
	APZ- ASSET PROTECTION ZONE LINE
	BAL 29
	BAL 19
	BAL 12.5
	INFILTRATION SWALE
	APZ AFFECTED LOTS
	BAL 29 CONSTRUCTION
	ACOUSTIC TREATMENT CATEGORY 1
	ACOUSTIC TREATMENT CATEGORY 2
	STREET TREE

SERVICES:

	POTABLE WATER MAIN
	RECYCLED WATER
	ELECTRICAL LINE
	SEWER MAIN
	COMMUNICATIONS / NBN
	DRAINAGE PIT AND PIPE
	SEWER BDY KIT BOX / SEWER MAINTENANCE SHAFT
	ELECTRICAL STRUCTURE / STREET LIGHT
	NBN CONDUIT
	WATER METER / RECYCLED WATER METER


EASEMENT:

- (A) EASEMENT TO DRAIN WATER 1.5 WIDE
- (B) EASEMENT TO DRAIN WATER VARIABLE WIDTH
- (C) EASEMENT TO DRAIN WATER 2 WIDE
- (D) EASEMENT FOR SUPPORT AND MAINTENANCE 0.5 WIDE
- (E) EASEMENT FOR PADMOUNT SUBSTATION 2.75 WIDE
- (F) RESTRICTION ON THE USE OF LAND
- (G) RESTRICTION ON THE USE OF LAND
- (S) EASEMENT FOR ACCESS MAINTENANCE AND REPAIRS 0.9 WIDE


NOTES:

- THE DIMENSIONS, AREAS, EASEMENTS & OTHER DETAILS SHOWN ON THIS PLAN ARE SUBJECT TO FINAL APPROVALS OF COUNCIL & SERVICING AUTHORITIES.
- PURCHASERS SHOULD REFER TO THE REGISTERED PLAN OF SUBDIVISION FOR FINAL DIMENSIONS & OTHER DETAILS.
- PURCHASERS SHOULD EXAMINE THE FULL RANGE OF EASEMENTS & RESTRICTIONS SET OUT IN THE 88B INSTRUMENT ACCOMPANYING THE PLAN OF SUBDIVISION.

LOT No.	2078	DATE	21.04.26	SCALE	1:250	SIZE	A4	REV	A
TITLE			STATUS						
LOT DISCLOSURE PLAN			ISSUED FOR INFORMATION						

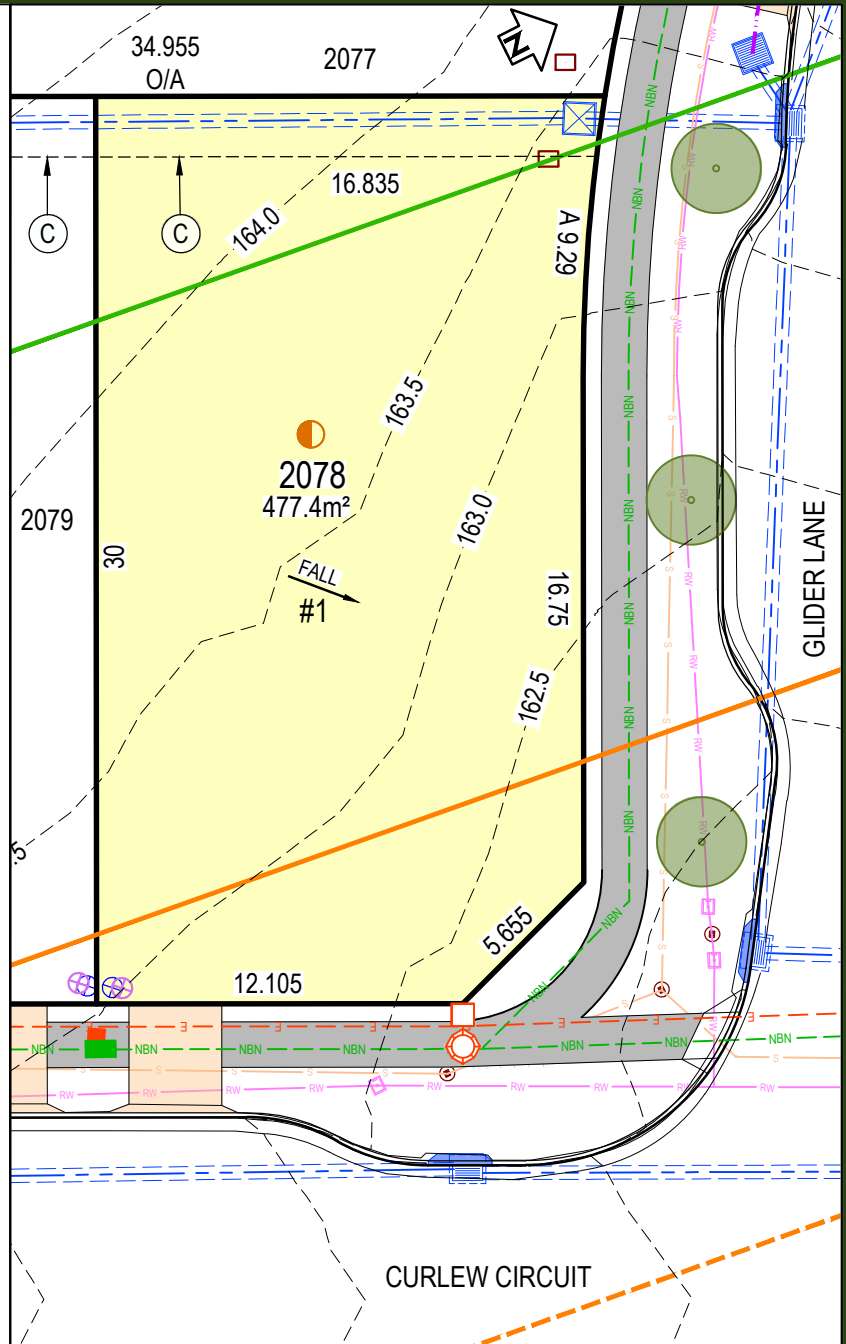

LOCALITY PLAN

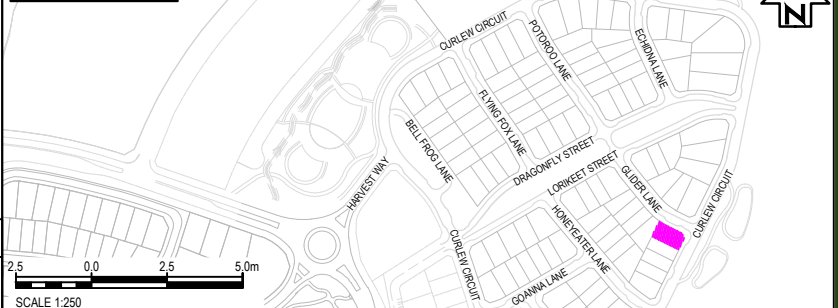

DISCLAIMER

THIS SALES PLAN IS FOR GENERAL INFORMATION PURPOSES ONLY AND IS SUBJECT TO STATUTORY AND LEGAL REQUIREMENTS AND APPROVALS. NO WARRANTY OR REPRESENTATION IS GIVEN AS TO ITS ACCURACY OR COMPLETENESS. TO THE EXTENT PERMITTED BY LAW, LANDCOM (INCLUDING ITS AGENTS AND EMPLOYEES) DISCLAIMS ANY LIABILITY WHATSOEVER IN CONNECTION WITH, RELIANCE UPON OR THE USE OF THIS DOCUMENT.

PANORAMA

LEGEND:

	LOT BOUNDARY
	SURFACE CONTOUR (0.5m INTERVAL)
	KERB
	EASEMENT
	RETAINING WALL
	DRIVEWAY LOCATION
	FOOTPATH
	DENOTES LOT AFFECTED BY FILL
	APZ- ASSET PROTECTION ZONE LINE
	BAL 29
	BAL 19
	BAL 12.5
	INFILTRATION SWALE
	APZ AFFECTED LOTS
	BAL 29 CONSTRUCTION
	ACOUSTIC TREATMENT CATEGORY 1
	ACOUSTIC TREATMENT CATEGORY 2
	STREET TREE

SERVICES:

	POTABLE WATER MAIN
	RECYCLED WATER
	ELECTRICAL LINE
	SEWER MAIN
	COMMUNICATIONS / NBN
	DRAINAGE PIT AND PIPE
	SEWER BDY KIT BOX / SEWER MAINTENANCE SHAFT
	ELECTRICAL STRUCTURE / STREET LIGHT
	NBN CONDUIT
	WATER METER / RECYCLED WATER METER


EASEMENT:

- (A) EASEMENT TO DRAIN WATER 1.5 WIDE
- (B) EASEMENT TO DRAIN WATER VARIABLE WIDTH
- (C) EASEMENT TO DRAIN WATER 2 WIDE
- (D) EASEMENT FOR SUPPORT AND MAINTENANCE 0.5 WIDE
- (E) EASEMENT FOR PADMOUNT SUBSTATION 2.75 WIDE
- (F) RESTRICTION ON THE USE OF LAND
- (G) RESTRICTION ON THE USE OF LAND
- (S) EASEMENT FOR ACCESS MAINTENANCE AND REPAIRS 0.9 WIDE

NOTES:

- THE DIMENSIONS, AREAS, EASEMENTS & OTHER DETAILS SHOWN ON THIS PLAN ARE SUBJECT TO FINAL APPROVALS OF COUNCIL & SERVICING AUTHORITIES.
- PURCHASERS SHOULD REFER TO THE REGISTERED PLAN OF SUBDIVISION FOR FINAL DIMENSIONS & OTHER DETAILS.
- PURCHASERS SHOULD EXAMINE THE FULL RANGE OF EASEMENTS & RESTRICTIONS SET OUT IN THE 88B INSTRUMENT ACCOMPANYING THE PLAN OF SUBDIVISION.

LOT No.	2079	DATE	21.04.26	SCALE	1:250	SIZE	A4	REV	A
TITLE	LOT DISCLOSURE PLAN			STATUS	ISSUED FOR INFORMATION				

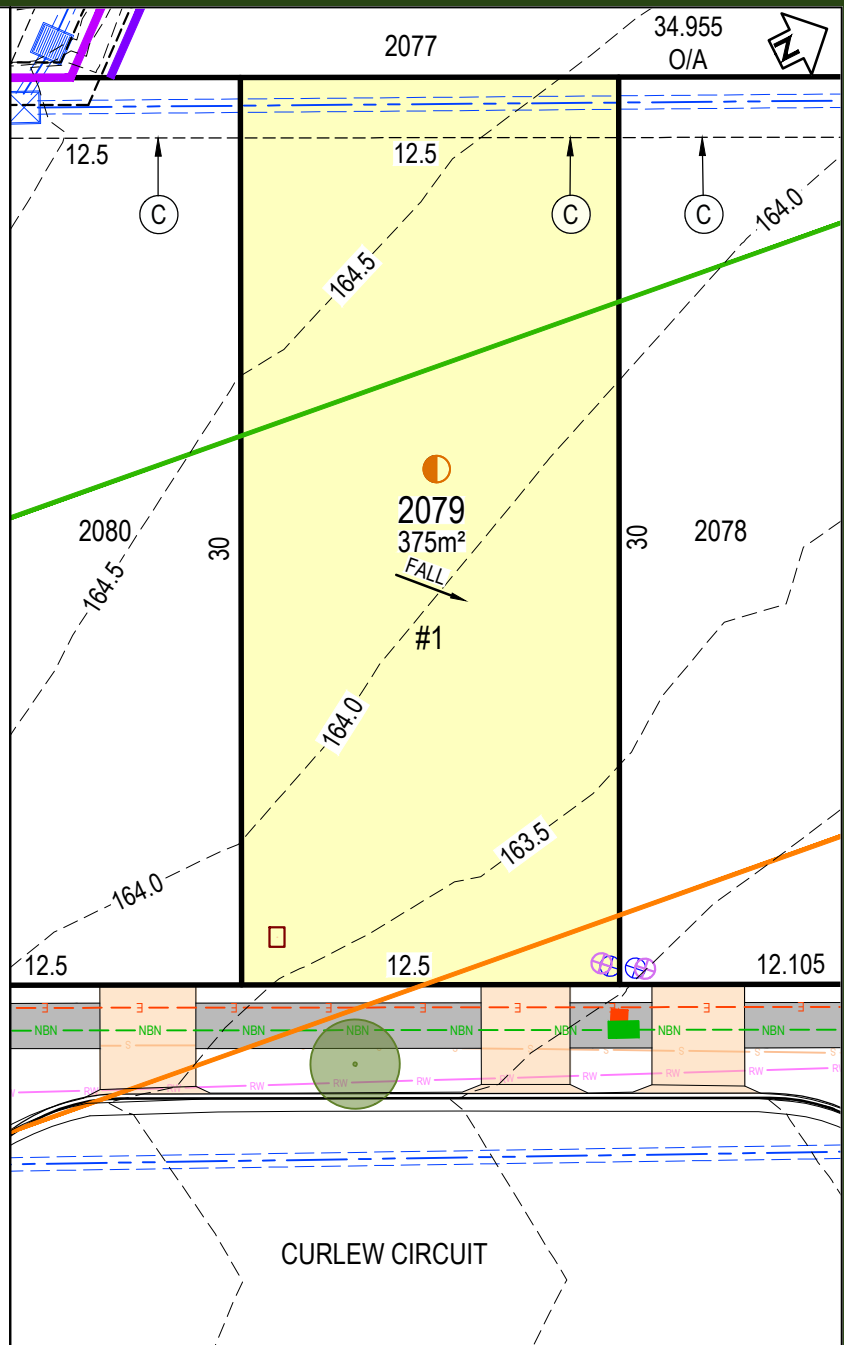

LOCALITY PLAN



DISCLAIMER

THIS SALES PLAN IS FOR GENERAL INFORMATION PURPOSES ONLY AND IS SUBJECT TO STATUTORY AND LEGAL REQUIREMENTS AND APPROVALS. NO WARRANTY OR REPRESENTATION IS GIVEN AS TO ITS ACCURACY OR COMPLETENESS. TO THE EXTENT PERMITTED BY LAW, LANDCOM (INCLUDING ITS AGENTS AND EMPLOYEES) DISCLAIMS ANY LIABILITY WHATSOEVER IN CONNECTION WITH, RELIANCE UPON OR THE USE OF THIS DOCUMENT.

PANORAMA

LEGEND:

	LOT BOUNDARY
	SURFACE CONTOUR (0.5m INTERVAL)
	KERB
	EASEMENT
	RETAINING WALL
	DRIVEWAY LOCATION
	FOOTPATH
	DENOTES LOT AFFECTED BY FILL
	APZ- ASSET PROTECTION ZONE LINE
	BAL 29
	BAL 19
	BAL 12.5
	INFILTRATION SWALE
	APZ AFFECTED LOTS
	BAL 29 CONSTRUCTION
	ACOUSTIC TREATMENT CATEGORY 1
	ACOUSTIC TREATMENT CATEGORY 2
	STREET TREE

SERVICES:

	POTABLE WATER MAIN
	RECYCLED WATER
	ELECTRICAL LINE
	SEWER MAIN
	COMMUNICATIONS / NBN
	DRAINAGE PIT AND PIPE
	SEWER BDY KIT BOX / SEWER MAINTENANCE SHAFT
	ELECTRICAL STRUCTURE / STREET LIGHT
	NBN CONDUIT
	WATER METER / RECYCLED WATER METER


EASEMENT:

- (A) EASEMENT TO DRAIN WATER 1.5 WIDE
- (B) EASEMENT TO DRAIN WATER VARIABLE WIDTH
- (C) EASEMENT TO DRAIN WATER 2 WIDE
- (D) EASEMENT FOR SUPPORT AND MAINTENANCE 0.5 WIDE
- (E) EASEMENT FOR PADMOUNT SUBSTATION 2.75 WIDE
- (F) RESTRICTION ON THE USE OF LAND
- (G) RESTRICTION ON THE USE OF LAND
- (S) EASEMENT FOR ACCESS MAINTENANCE AND REPAIRS 0.9 WIDE


NOTES:

- THE DIMENSIONS, AREAS, EASEMENTS & OTHER DETAILS SHOWN ON THIS PLAN ARE SUBJECT TO FINAL APPROVALS OF COUNCIL & SERVICING AUTHORITIES.
- PURCHASERS SHOULD REFER TO THE REGISTERED PLAN OF SUBDIVISION FOR FINAL DIMENSIONS & OTHER DETAILS.
- PURCHASERS SHOULD EXAMINE THE FULL RANGE OF EASEMENTS & RESTRICTIONS SET OUT IN THE 88B INSTRUMENT ACCOMPANYING THE PLAN OF SUBDIVISION.

LOT No.	2094	DATE	21.04.26	SCALE	1:250	SIZE	A4	REV	A
TITLE	LOT DISCLOSURE PLAN			STATUS ISSUED FOR INFORMATION					

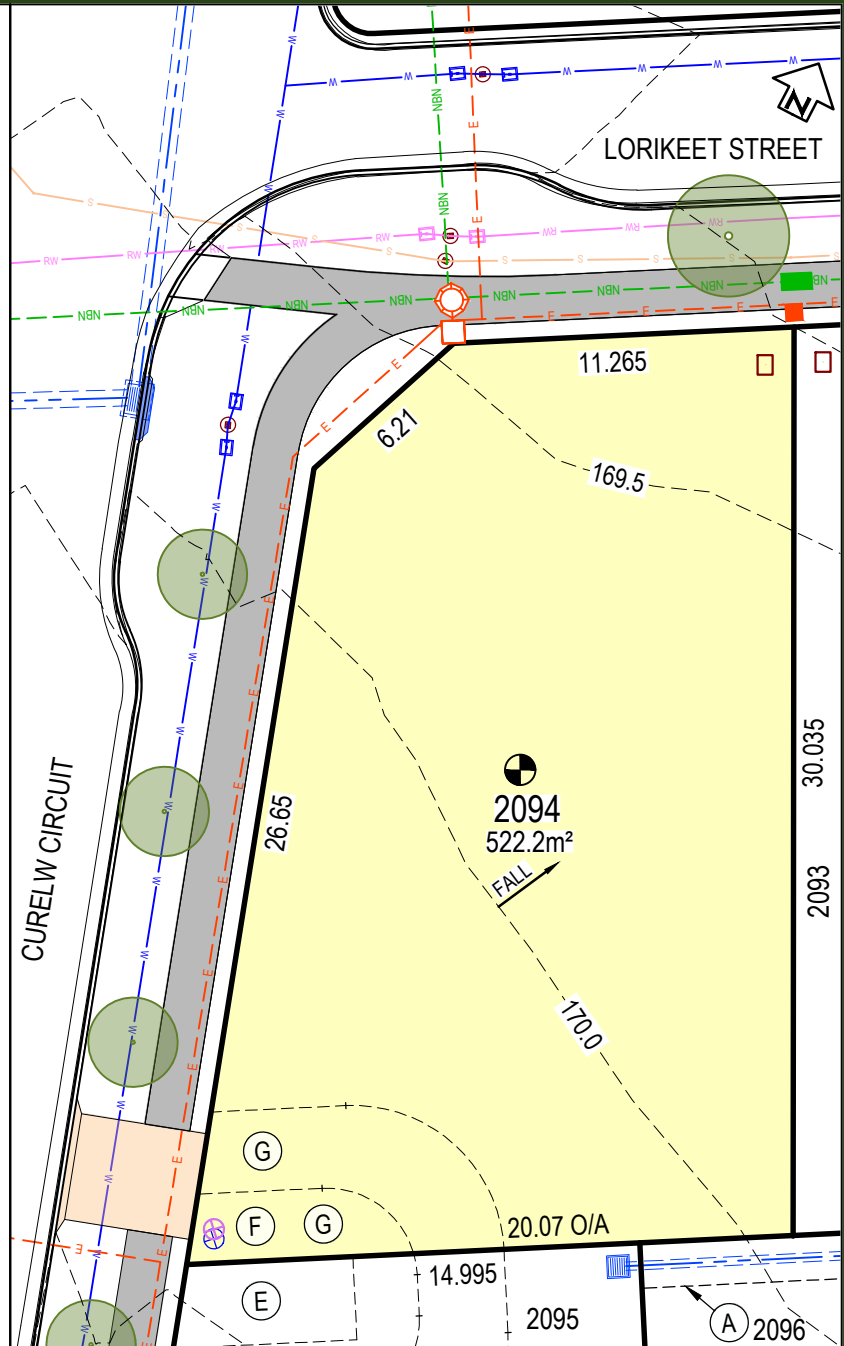

LOCALITY PLAN

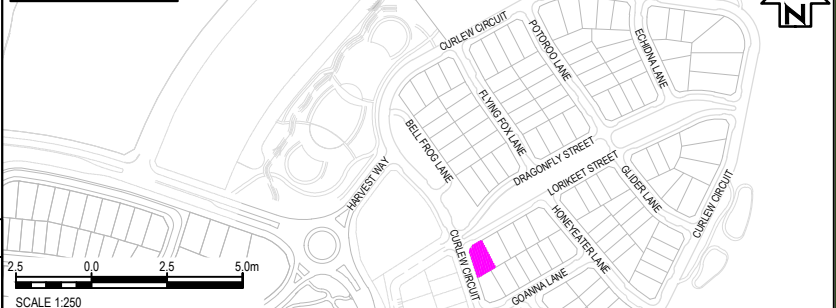

DISCLAIMER

THIS SALES PLAN IS FOR GENERAL INFORMATION PURPOSES ONLY AND IS SUBJECT TO STATUTORY AND LEGAL REQUIREMENTS AND APPROVALS. NO WARRANTY OR REPRESENTATION IS GIVEN AS TO ITS ACCURACY OR COMPLETENESS. TO THE EXTENT PERMITTED BY LAW, LANDCOM (INCLUDING ITS AGENTS AND EMPLOYEES) DISCLAIMS ANY LIABILITY WHATSOEVER IN CONNECTION WITH, RELIANCE UPON OR THE USE OF THIS DOCUMENT.

PANORAMA

LEGEND:

	LOT BOUNDARY
	SURFACE CONTOUR (0.5m INTERVAL)
	KERB
	EASEMENT
	RETAINING WALL
	DRIVEWAY LOCATION
	FOOTPATH
	DENOTES LOT AFFECTED BY FILL
	APZ- ASSET PROTECTION ZONE LINE
	BAL 29
	BAL19
	BAL12.5
	INFILTRATION SWALE
	APZ AFFECTED LOTS
	BAL 29 CONSTRUCTION
	ACOUSTIC TREATMENT CATEGORY 1
	ACOUSTIC TREATMENT CATEGORY 2
	STREET TREE

SERVICES:

	POTABLE WATER MAIN
	RECYCLED WATER
	ELECTRICAL LINE
	SEWER MAIN
	COMMUNICATIONS / NBN
	DRAINAGE PIT AND PIPE
	SEWER BDY KIT BOX / SEWER MAINTENANCE SHAFT
	ELECTRICAL STRUCTURE / STREET LIGHT
	NBN CONDUIT
	WATER METER / RECYCLED WATER METER


EASEMENT:

- (A) EASEMENT TO DRAIN WATER 1.5 WIDE
- (B) EASEMENT TO DRAIN WATER VARIABLE WIDTH
- (C) EASEMENT TO DRAIN WATER 2 WIDE
- (D) EASEMENT FOR SUPPORT AND MAINTENANCE 0.5 WIDE
- (E) EASEMENT FOR PADMOUNT SUBSTATION 2.75 WIDE
- (F) RESTRICTION ON THE USE OF LAND
- (G) RESTRICTION ON THE USE OF LAND
- (S) EASEMENT FOR ACCESS MAINTENANCE AND REPAIRS 0.9 WIDE

NOTES:

1. THE DIMENSIONS, AREAS, EASEMENTS & OTHER DETAILS SHOWN ON THIS PLAN ARE SUBJECT TO FINAL APPROVALS OF COUNCIL & SERVICING AUTHORITIES.
2. PURCHASERS SHOULD REFER TO THE REGISTERED PLAN OF SUBDIVISION FOR FINAL DIMENSIONS & OTHER DETAILS.
3. PURCHASERS SHOULD EXAMINE THE FULL RANGE OF EASEMENTS & RESTRICTIONS SET OUT IN THE 88B INSTRUMENT ACCOMPANYING THE PLAN OF SUBDIVISION.

LOT No. 2120	DATE 21.04.26	SCALE 1 : 250	SIZE A4	REV A
TITLE LOT DISCLOSURE PLAN		STATUS ISSUED FOR INFORMATION		

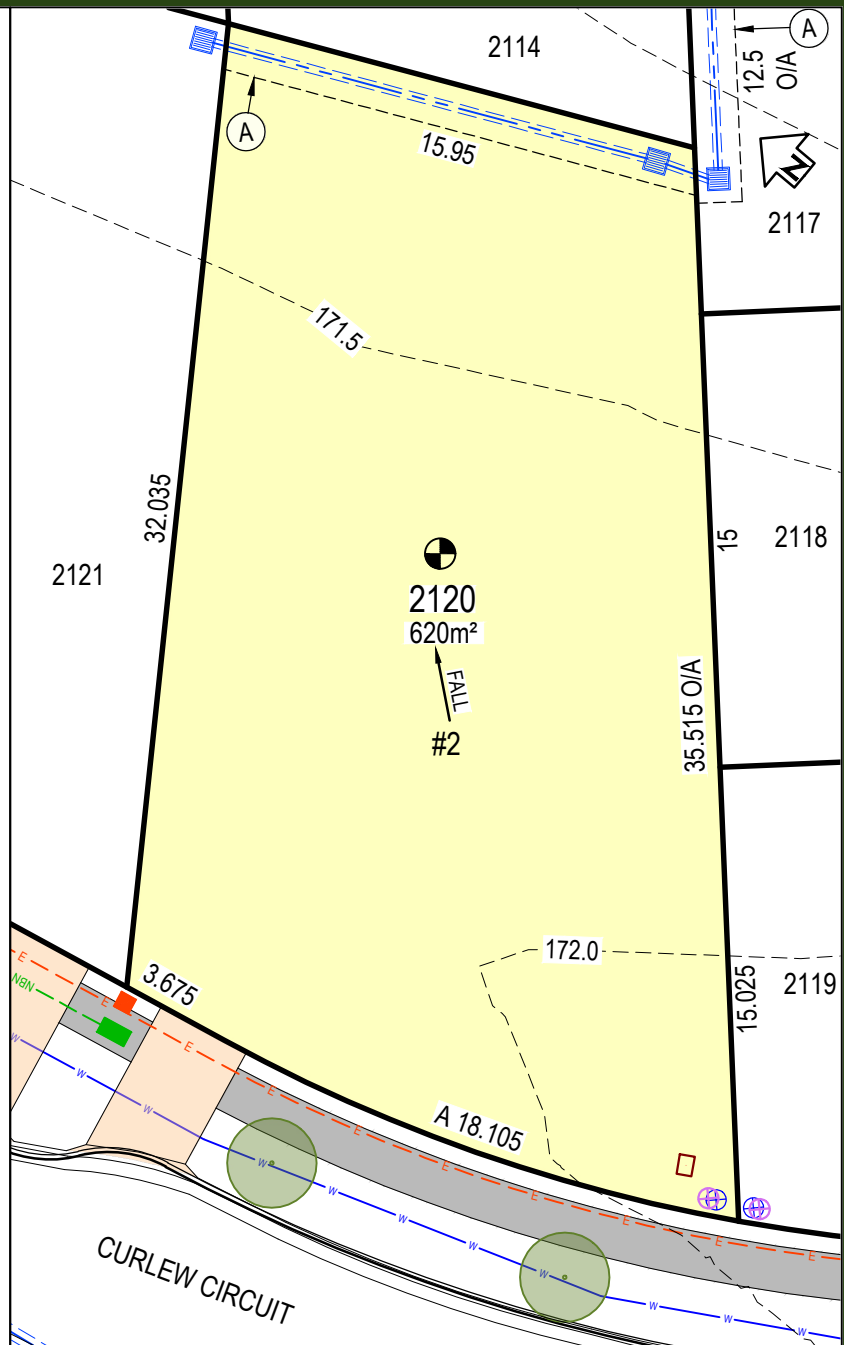

LOCALITY PLAN



DISCLAIMER

THIS SALES PLAN IS FOR GENERAL INFORMATION PURPOSES ONLY AND IS SUBJECT TO STATUTORY AND LEGAL REQUIREMENTS AND APPROVALS. NO WARRANTY OR REPRESENTATION IS GIVEN AS TO ITS ACCURACY OR COMPLETENESS. TO THE EXTENT PERMITTED BY LAW, LANDCOM (INCLUDING ITS AGENTS AND EMPLOYEES) DISCLAIMS ANY LIABILITY WHATSOEVER IN CONNECTION WITH, RELIANCE UPON OR THE USE OF THIS DOCUMENT.

