


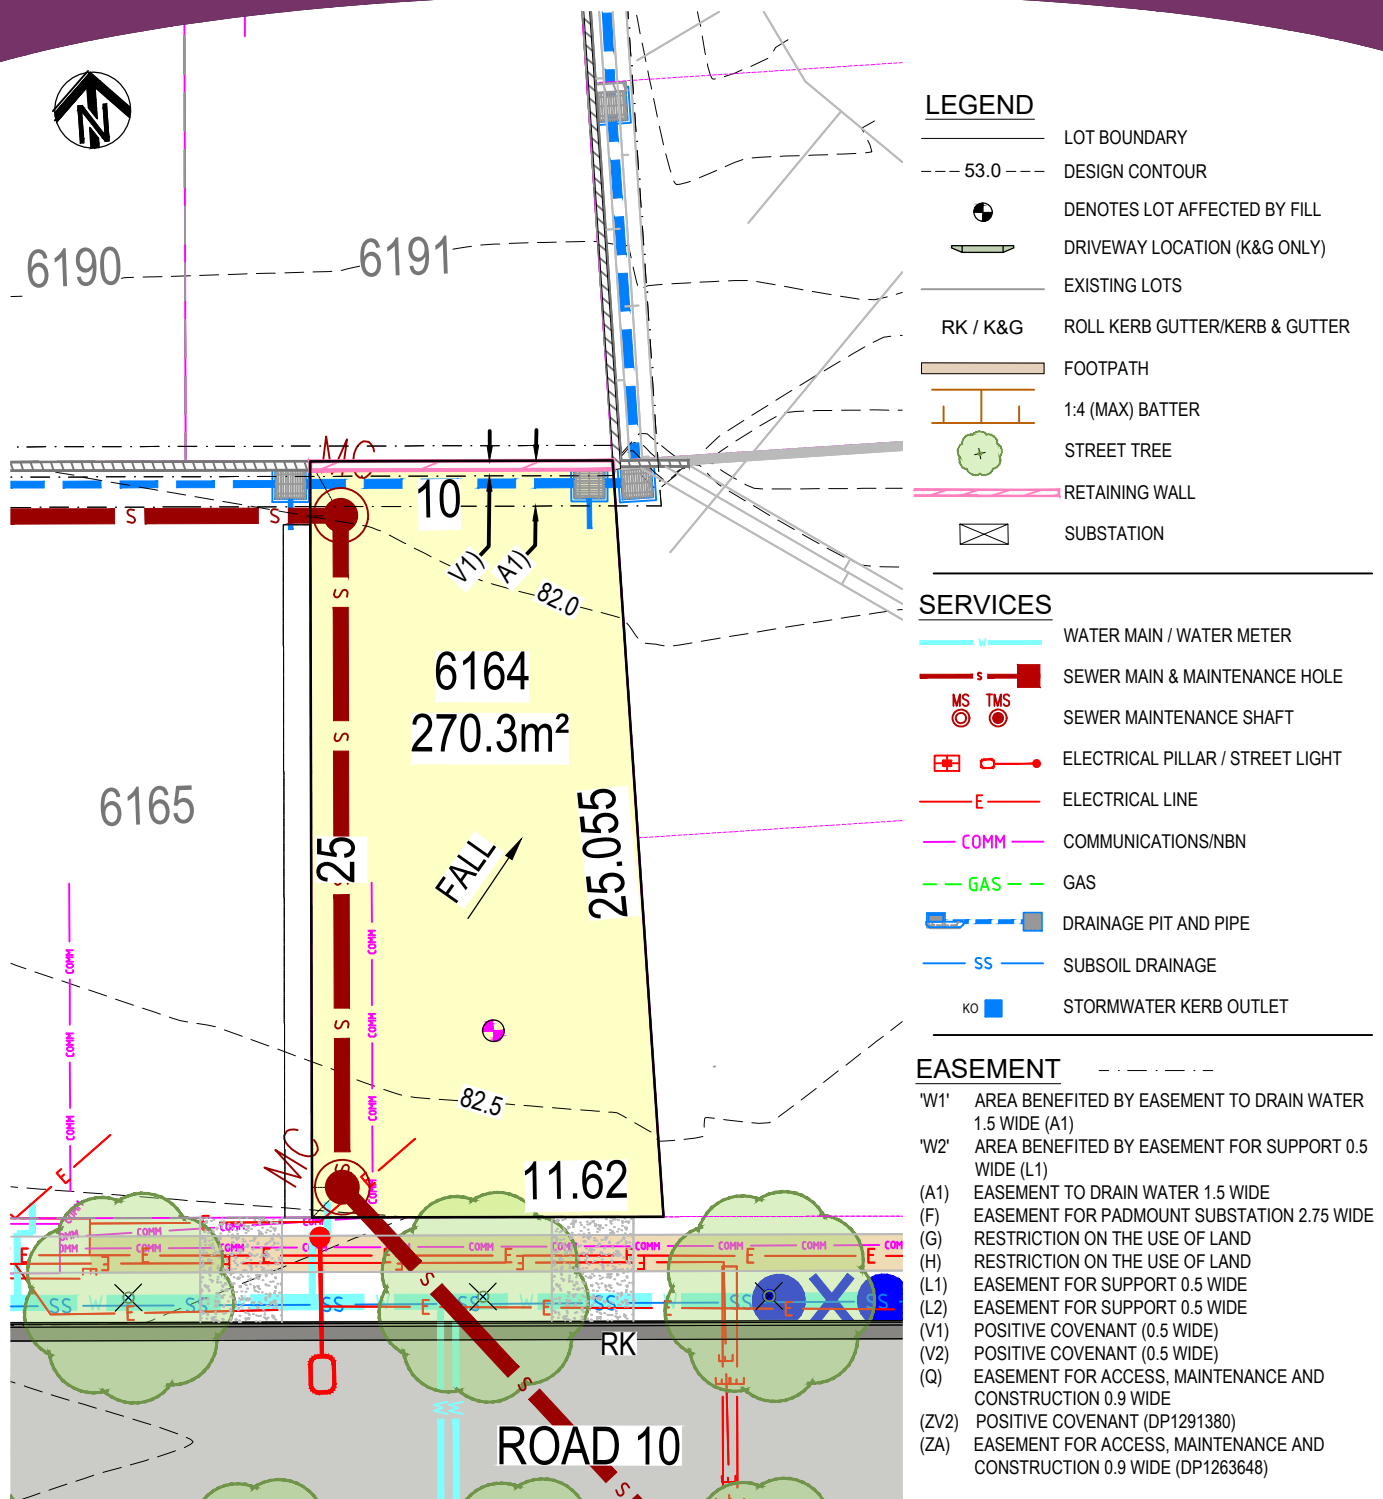


NOTES


1. THE DIMENSIONS, AREAS, EASEMENTS & OTHER DETAILS SHOWN ON THIS PLAN ARE APPROXIMATE ONLY & ARE SUBJECT TO FIELD SURVEY & THE FINAL APPROVALS OF COUNCIL & SERVICING AUTHORITIES.
2. PURCHASERS SHOULD REFER TO THE REGISTERED PLAN OF SUBDIVISION FOR FINAL DIMENSIONS & OTHER DETAILS.
3. PURCHASERS SHOULD EXAMINE THE FULL RANGE OF EASEMENTS & RESTRICTIONS SET OUT IN THE 88B INSTRUMENT ACCOMPANYING THE PLAN OF SUBDIVISION.
4. LOTS MAY BE SUBJECT TO FUTURE SERVICES & STREET LANDSCAPING DESIGN.
5. SERVICE LOCATIONS ARE INDICATIVE ONLY.

SCALE 1:250 @A4

CAMPBELLTOWN CITY COUNCIL
LOT DISCLOSURE PLAN
6164 A

COLOUR ONLY.

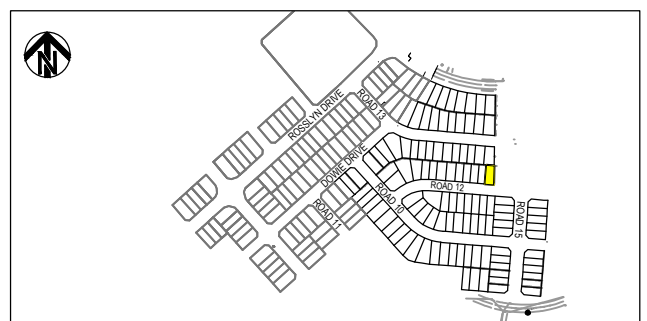

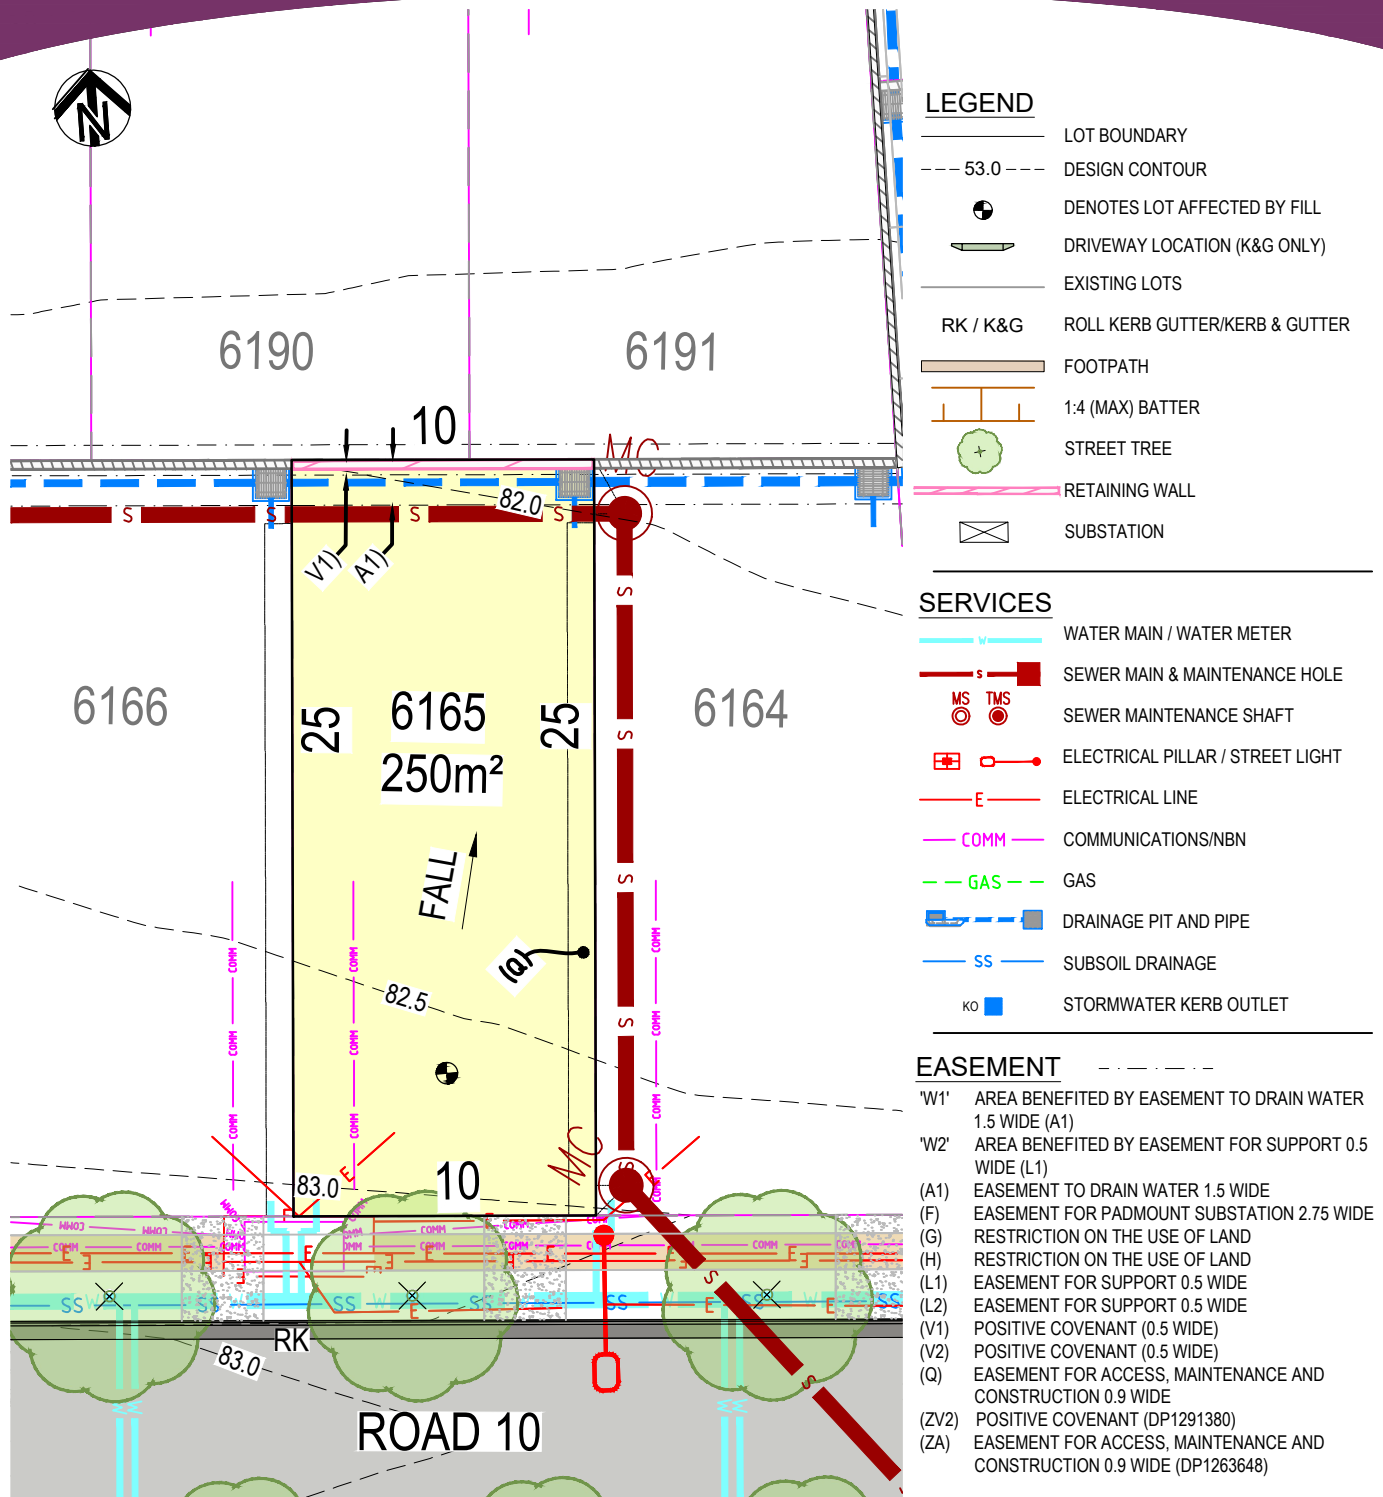


NOTES


1. THE DIMENSIONS, AREAS, EASEMENTS & OTHER DETAILS SHOWN ON THIS PLAN ARE APPROXIMATE ONLY & ARE SUBJECT TO FIELD SURVEY & THE FINAL APPROVALS OF COUNCIL & SERVICING AUTHORITIES.
2. PURCHASERS SHOULD REFER TO THE REGISTERED PLAN OF SUBDIVISION FOR FINAL DIMENSIONS & OTHER DETAILS.
3. PURCHASERS SHOULD EXAMINE THE FULL RANGE OF EASEMENTS & RESTRICTIONS SET OUT IN THE 88B INSTRUMENT ACCOMPANYING THE PLAN OF SUBDIVISION.
4. LOTS MAY BE SUBJECT TO FUTURE SERVICES & STREET LANDSCAPING DESIGN.
5. SERVICE LOCATIONS ARE INDICATIVE ONLY.

SCALE 1:250 @A4

CAMPBELLTOWN CITY COUNCIL
LOT DISCLOSURE PLAN
6165 A

COLOUR ONLY.

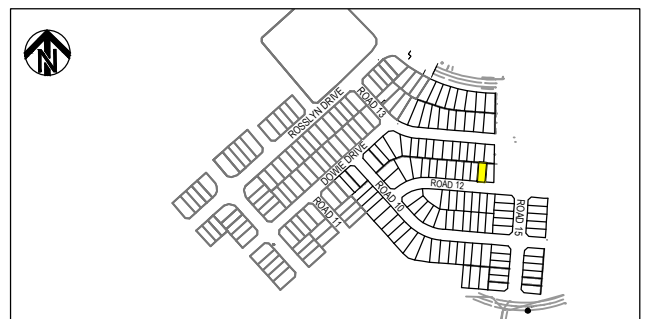

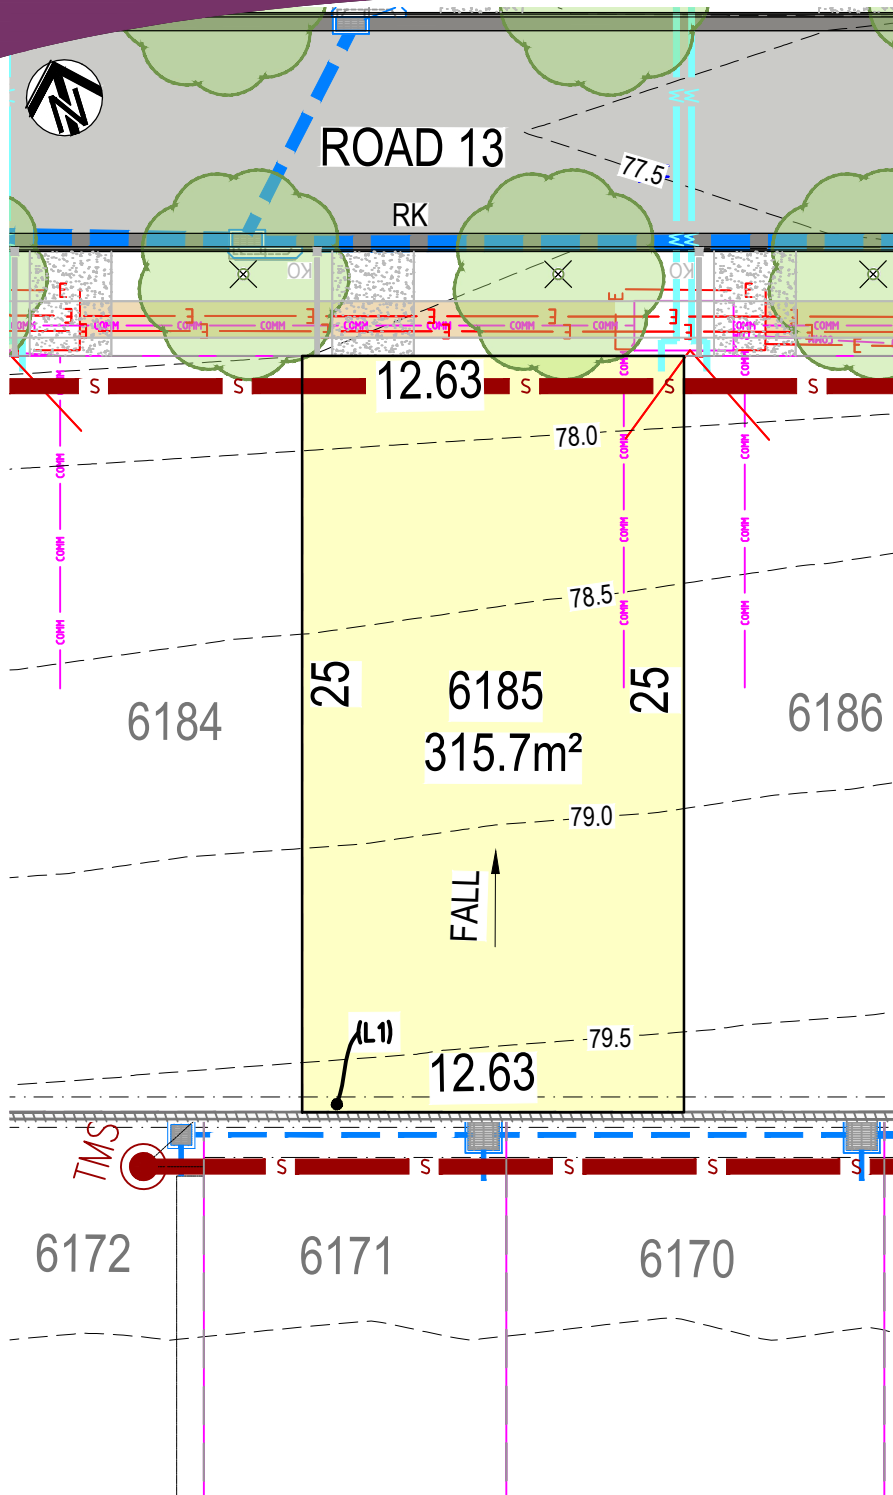

LEGEND

—	LOT BOUNDARY
---	53.0 DESIGN CONTOUR
⊙	DENOTES LOT AFFECTED BY FILL
—	DRIVEWAY LOCATION (K&G ONLY)
—	EXISTING LOTS
RK / K&G	ROLL KERB GUTTER/KERB & GUTTER
—	FOOTPATH
—	1:4 (MAX) BATTER
+	STREET TREE
—	RETAINING WALL
⊗	SUBSTATION

SERVICES

—	WATER MAIN / WATER METER
—	SEWER MAIN & MAINTENANCE HOLE
MS TMS	SEWER MAINTENANCE SHAFT
+	ELECTRICAL PILLAR / STREET LIGHT
—	ELECTRICAL LINE
—	COMMUNICATIONS/NBN
—	GAS
—	DRAINAGE PIT AND PIPE
—	SUBSOIL DRAINAGE
KO	STORMWATER KERB OUTLET

EASEMENT

'W1'	AREA BENEFITED BY EASEMENT TO DRAIN WATER 1.5 WIDE (A1)
'W2'	AREA BENEFITED BY EASEMENT FOR SUPPORT 0.5 WIDE (L1)
(A1)	EASEMENT TO DRAIN WATER 1.5 WIDE
(F)	EASEMENT FOR PADMOUNT SUBSTATION 2.75 WIDE
(G)	RESTRICTION ON THE USE OF LAND
(H)	RESTRICTION ON THE USE OF LAND
(L1)	EASEMENT FOR SUPPORT 0.5 WIDE
(L2)	EASEMENT FOR SUPPORT 0.5 WIDE
(V1)	POSITIVE COVENANT (0.5 WIDE)
(V2)	POSITIVE COVENANT (0.5 WIDE)
(Q)	EASEMENT FOR ACCESS, MAINTENANCE AND CONSTRUCTION 0.9 WIDE
(ZV2)	POSITIVE COVENANT (DP1291380)
(ZA)	EASEMENT FOR ACCESS, MAINTENANCE AND CONSTRUCTION 0.9 WIDE (DP1263648)


NOTES


1. THE DIMENSIONS, AREAS, EASEMENTS & OTHER DETAILS SHOWN ON THIS PLAN ARE APPROXIMATE ONLY & ARE SUBJECT TO FIELD SURVEY & THE FINAL APPROVALS OF COUNCIL & SERVICING AUTHORITIES.
2. PURCHASERS SHOULD REFER TO THE REGISTERED PLAN OF SUBDIVISION FOR FINAL DIMENSIONS & OTHER DETAILS.
3. PURCHASERS SHOULD EXAMINE THE FULL RANGE OF EASEMENTS & RESTRICTIONS SET OUT IN THE 88B INSTRUMENT ACCOMPANYING THE PLAN OF SUBDIVISION.
4. LOTS MAY BE SUBJECT TO FUTURE SERVICES & STREET LANDSCAPING DESIGN.
5. SERVICE LOCATIONS ARE INDICATIVE ONLY.

SCALE 1:250 @A4

CAMPBELLTOWN CITY COUNCIL
LOT DISCLOSURE PLAN
6185 A

COLOUR ONLY.

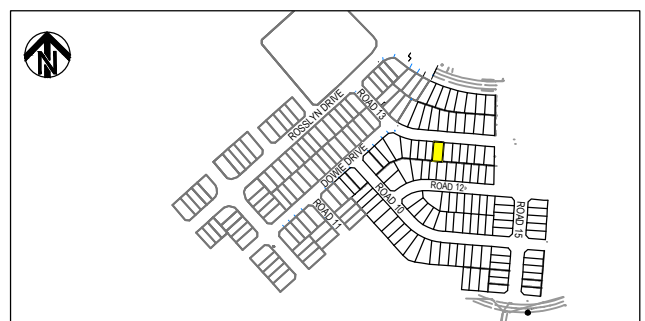

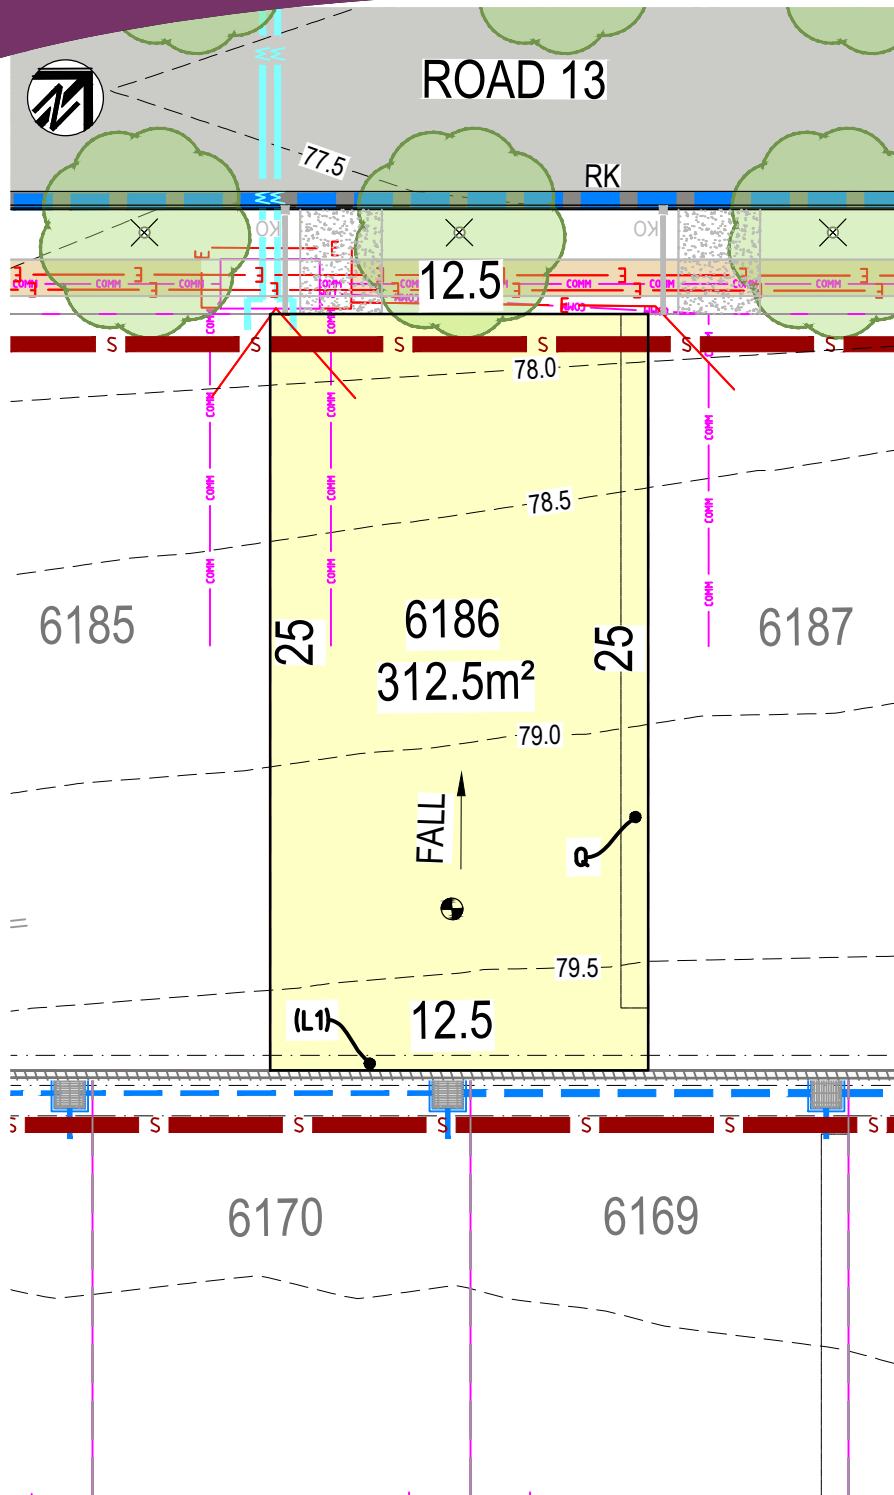


NOTES


- THE DIMENSIONS, AREAS, EASEMENTS & OTHER DETAILS SHOWN ON THIS PLAN ARE APPROXIMATE ONLY & ARE SUBJECT TO FIELD SURVEY & THE FINAL APPROVALS OF COUNCIL & SERVICING AUTHORITIES.
- PURCHASERS SHOULD REFER TO THE REGISTERED PLAN OF SUBDIVISION FOR FINAL DIMENSIONS & OTHER DETAILS.
- PURCHASERS SHOULD EXAMINE THE FULL RANGE OF EASEMENTS & RESTRICTIONS SET OUT IN THE 88B INSTRUMENT ACCOMPANYING THE PLAN OF SUBDIVISION.
- LOTS MAY BE SUBJECT TO FUTURE SERVICES & STREET LANDSCAPING DESIGN.
- SERVICE LOCATIONS ARE INDICATIVE ONLY.

SCALE 1:250 @A4

CAMPBELLTOWN CITY COUNCIL
LOT DISCLOSURE PLAN
6186 A

COLOUR ONLY.

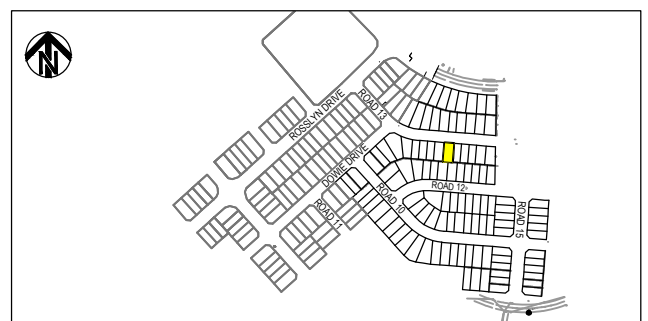

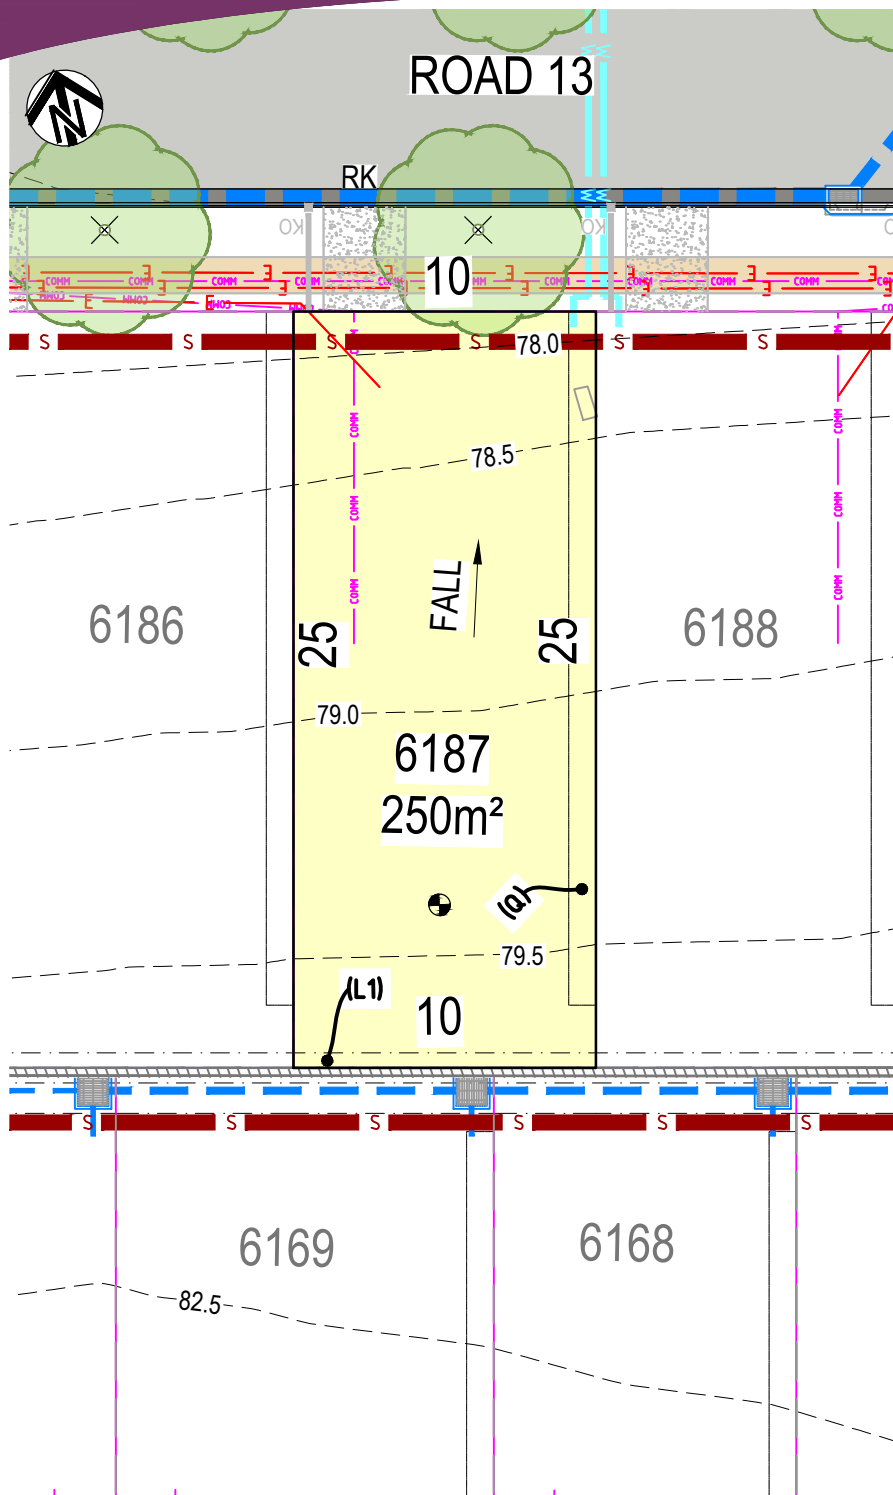

LEGEND

	LOT BOUNDARY
	DESIGN CONTOUR
	DENOTES LOT AFFECTED BY FILL
	DRIVEWAY LOCATION (K&G ONLY)
	EXISTING LOTS
	RK / K&G ROLL KERB GUTTER/KERB & GUTTER
	FOOTPATH
	1:4 (MAX) BATTER
	STREET TREE
	RETAINING WALL
	SUBSTATION

SERVICES

	WATER MAIN / WATER METER
	SEWER MAIN & MAINTENANCE HOLE
	SEWER MAINTENANCE SHAFT
	ELECTRICAL PILLAR / STREET LIGHT
	ELECTRICAL LINE
	COMMUNICATIONS/NBN
	GAS
	DRAINAGE PIT AND PIPE
	SUBSOIL DRAINAGE
	STORMWATER KERB OUTLET

EASEMENT

'W1'	AREA BENEFITED BY EASEMENT TO DRAIN WATER 1.5 WIDE (A1)
'W2'	AREA BENEFITED BY EASEMENT FOR SUPPORT 0.5 WIDE (L1)
(A1)	EASEMENT TO DRAIN WATER 1.5 WIDE
(F)	EASEMENT FOR PADMOUNT SUBSTATION 2.75 WIDE
(G)	RESTRICTION ON THE USE OF LAND
(H)	RESTRICTION ON THE USE OF LAND
(L1)	EASEMENT FOR SUPPORT 0.5 WIDE
(L2)	EASEMENT FOR SUPPORT 0.5 WIDE
(V1)	POSITIVE COVENANT (0.5 WIDE)
(V2)	POSITIVE COVENANT (0.5 WIDE)
(Q)	EASEMENT FOR ACCESS, MAINTENANCE AND CONSTRUCTION 0.9 WIDE
(ZV2)	POSITIVE COVENANT (DP1291380)
(ZA)	EASEMENT FOR ACCESS, MAINTENANCE AND CONSTRUCTION 0.9 WIDE (DP1263648)


NOTES


1. THE DIMENSIONS, AREAS, EASEMENTS & OTHER DETAILS SHOWN ON THIS PLAN ARE APPROXIMATE ONLY & ARE SUBJECT TO FIELD SURVEY & THE FINAL APPROVALS OF COUNCIL & SERVICING AUTHORITIES.
2. PURCHASERS SHOULD REFER TO THE REGISTERED PLAN OF SUBDIVISION FOR FINAL DIMENSIONS & OTHER DETAILS.
3. PURCHASERS SHOULD EXAMINE THE FULL RANGE OF EASEMENTS & RESTRICTIONS SET OUT IN THE 88B INSTRUMENT ACCOMPANYING THE PLAN OF SUBDIVISION.
4. LOTS MAY BE SUBJECT TO FUTURE SERVICES & STREET LANDSCAPING DESIGN.
5. SERVICE LOCATIONS ARE INDICATIVE ONLY.

SCALE 1:250 @A4

CAMPBELLTOWN CITY COUNCIL
LOT DISCLOSURE PLAN
6187 A

COLOUR ONLY.

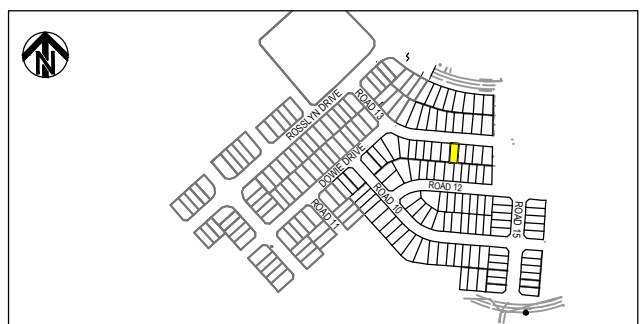

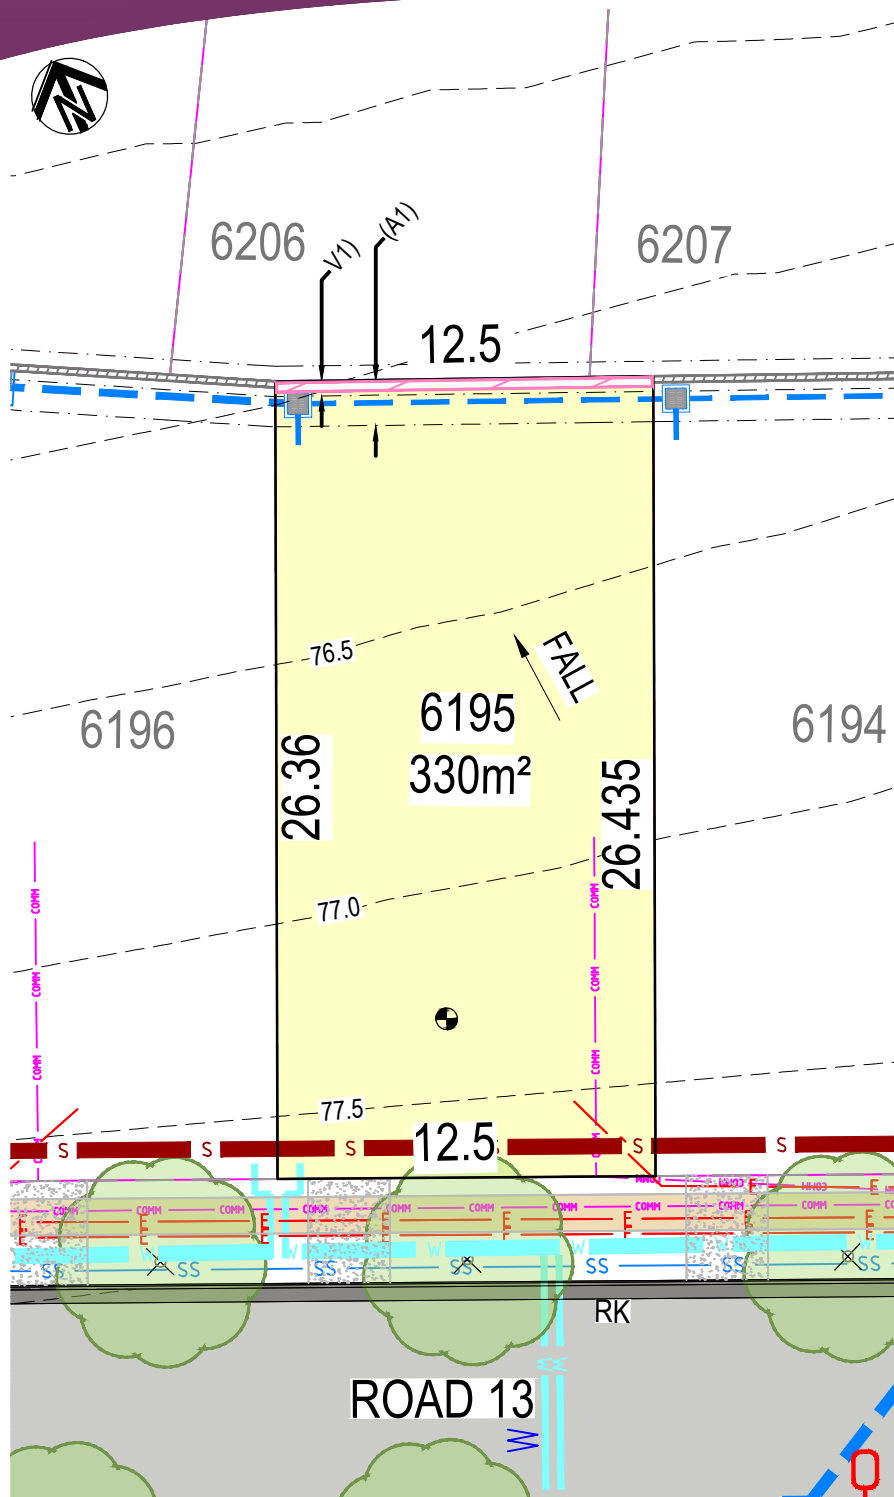

LEGEND

	LOT BOUNDARY
	53.0 DESIGN CONTOUR
	DENOTES LOT AFFECTED BY FILL
	DRIVEWAY LOCATION (K&G ONLY)
	EXISTING LOTS
	RK / K&G ROLL KERB GUTTER/KERB & GUTTER
	FOOTPATH
	1:4 (MAX) BATTER
	STREET TREE
	RETAINING WALL
	SUBSTATION

SERVICES

	WATER MAIN / WATER METER
	SEWER MAIN & MAINTENANCE HOLE
	SEWER MAINTENANCE SHAFT
	ELECTRICAL PILLAR / STREET LIGHT
	ELECTRICAL LINE
	COMMUNICATIONS/NBN
	GAS
	DRAINAGE PIT AND PIPE
	SUBSOIL DRAINAGE
	STORMWATER KERB OUTLET

EASEMENT

'W1'	AREA BENEFITED BY EASEMENT TO DRAIN WATER 1.5 WIDE (A1)
'W2'	AREA BENEFITED BY EASEMENT FOR SUPPORT 0.5 WIDE (L1)
(A1)	EASEMENT TO DRAIN WATER 1.5 WIDE
(F)	EASEMENT FOR PADMOUNT SUBSTATION 2.75 WIDE
(G)	RESTRICTION ON THE USE OF LAND
(H)	RESTRICTION ON THE USE OF LAND
(L1)	EASEMENT FOR SUPPORT 0.5 WIDE
(L2)	EASEMENT FOR SUPPORT 0.5 WIDE
(V1)	POSITIVE COVENANT (0.5 WIDE)
(V2)	POSITIVE COVENANT (0.5 WIDE)
(Q)	EASEMENT FOR ACCESS, MAINTENANCE AND CONSTRUCTION 0.9 WIDE
(ZV2)	POSITIVE COVENANT (DP1291380)
(ZA)	EASEMENT FOR ACCESS, MAINTENANCE AND CONSTRUCTION 0.9 WIDE (DP1263648)


NOTES



1. THE DIMENSIONS, AREAS, EASEMENTS & OTHER DETAILS SHOWN ON THIS PLAN ARE APPROXIMATE ONLY & ARE SUBJECT TO FIELD SURVEY & THE FINAL APPROVALS OF COUNCIL & SERVICING AUTHORITIES.
2. PURCHASERS SHOULD REFER TO THE REGISTERED PLAN OF SUBDIVISION FOR FINAL DIMENSIONS & OTHER DETAILS.
3. PURCHASERS SHOULD EXAMINE THE FULL RANGE OF EASEMENTS & RESTRICTIONS SET OUT IN THE 88B INSTRUMENT ACCOMPANYING THE PLAN OF SUBDIVISION.
4. LOTS MAY BE SUBJECT TO FUTURE SERVICES & STREET LANDSCAPING DESIGN.
5. SERVICE LOCATIONS ARE INDICATIVE ONLY.


SCALE 1:250 @A4

CAMPBELLTOWN CITY COUNCIL
LOT DISCLOSURE PLAN
6195 A

COLOUR ONLY.

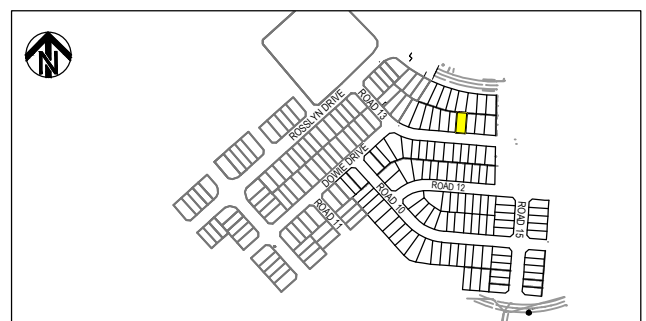

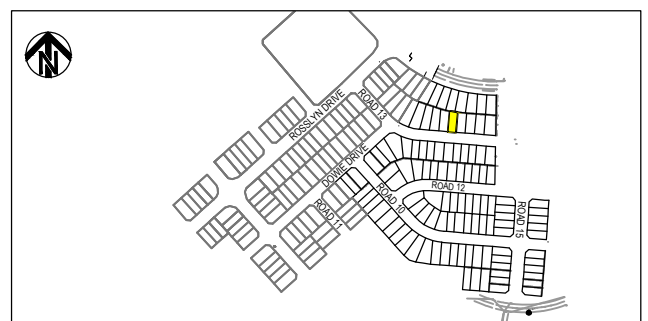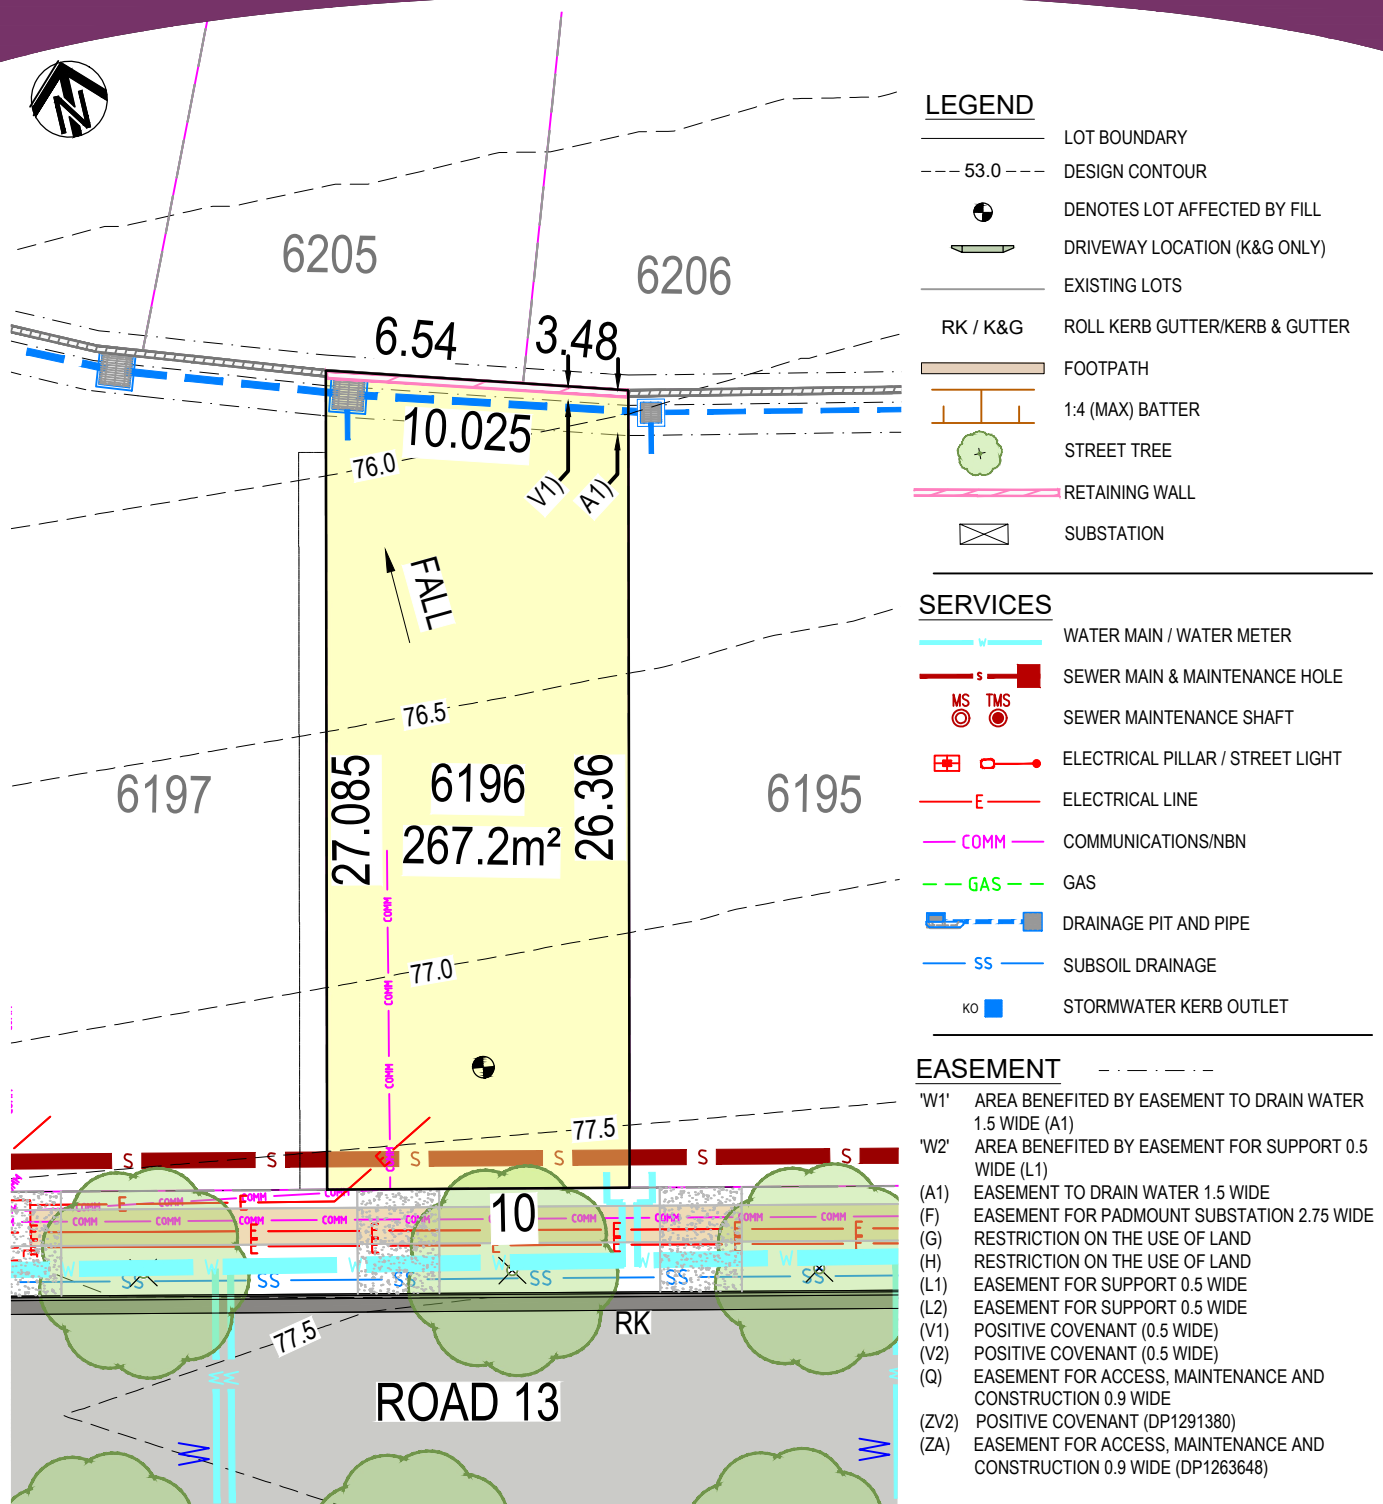

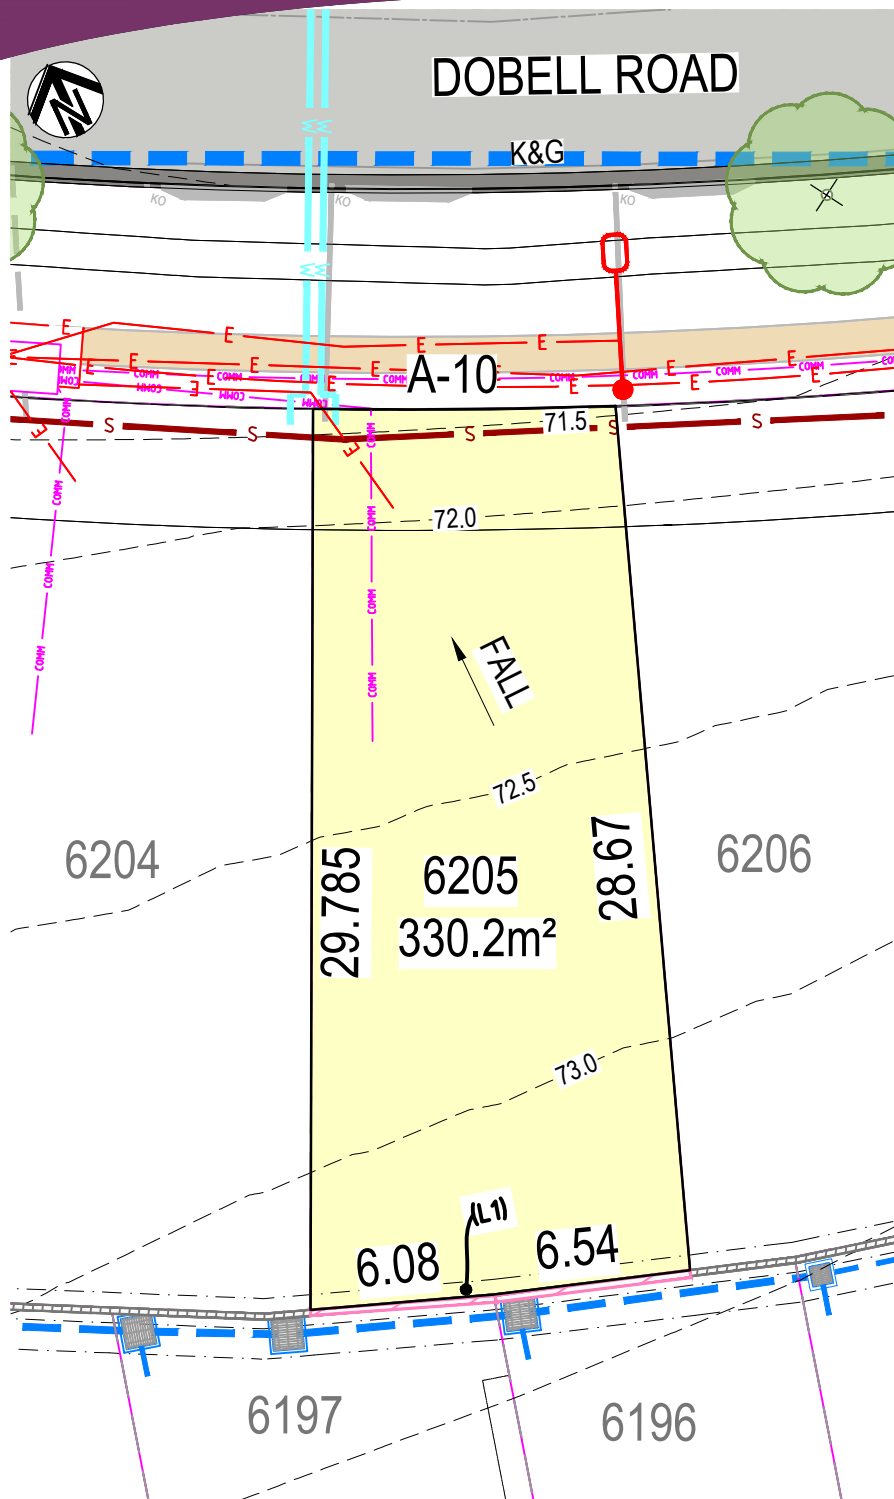

LEGEND

	LOT BOUNDARY
	DESIGN CONTOUR
	DENOTES LOT AFFECTED BY FILL
	DRIVEWAY LOCATION (K&G ONLY)
	EXISTING LOTS
	RK / K&G ROLL KERB GUTTER/KERB & GUTTER
	FOOTPATH
	1:4 (MAX) BATTER
	STREET TREE
	RETAINING WALL
	SUBSTATION

SERVICES

	WATER MAIN / WATER METER
	SEWER MAIN & MAINTENANCE HOLE
	SEWER MAINTENANCE SHAFT
	ELECTRICAL PILLAR / STREET LIGHT
	ELECTRICAL LINE
	COMMUNICATIONS/NBN
	GAS
	DRAINAGE PIT AND PIPE
	SUBSOIL DRAINAGE
	STORMWATER KERB OUTLET

EASEMENT

'W1'	AREA BENEFITED BY EASEMENT TO DRAIN WATER 1.5 WIDE (A1)
'W2'	AREA BENEFITED BY EASEMENT FOR SUPPORT 0.5 WIDE (L1)
(A1)	EASEMENT TO DRAIN WATER 1.5 WIDE
(F)	EASEMENT FOR PADMOUNT SUBSTATION 2.75 WIDE
(G)	RESTRICTION ON THE USE OF LAND
(H)	RESTRICTION ON THE USE OF LAND
(L1)	EASEMENT FOR SUPPORT 0.5 WIDE
(L2)	EASEMENT FOR SUPPORT 0.5 WIDE
(V1)	POSITIVE COVENANT (0.5 WIDE)
(V2)	POSITIVE COVENANT (0.5 WIDE)
(Q)	EASEMENT FOR ACCESS, MAINTENANCE AND CONSTRUCTION 0.9 WIDE
(ZV2)	POSITIVE COVENANT (DP1291380)
(ZA)	EASEMENT FOR ACCESS, MAINTENANCE AND CONSTRUCTION 0.9 WIDE (DP1263648)


NOTES


1. THE DIMENSIONS, AREAS, EASEMENTS & OTHER DETAILS SHOWN ON THIS PLAN ARE APPROXIMATE ONLY & ARE SUBJECT TO FIELD SURVEY & THE FINAL APPROVALS OF COUNCIL & SERVICING AUTHORITIES.
2. PURCHASERS SHOULD REFER TO THE REGISTERED PLAN OF SUBDIVISION FOR FINAL DIMENSIONS & OTHER DETAILS.
3. PURCHASERS SHOULD EXAMINE THE FULL RANGE OF EASEMENTS & RESTRICTIONS SET OUT IN THE 88B INSTRUMENT ACCOMPANYING THE PLAN OF SUBDIVISION.
4. LOTS MAY BE SUBJECT TO FUTURE SERVICES & STREET LANDSCAPING DESIGN.
5. SERVICE LOCATIONS ARE INDICATIVE ONLY.

SCALE 1:250 @A4

CAMPBELLTOWN CITY COUNCIL
LOT DISCLOSURE PLAN
6205 A

COLOUR ONLY.

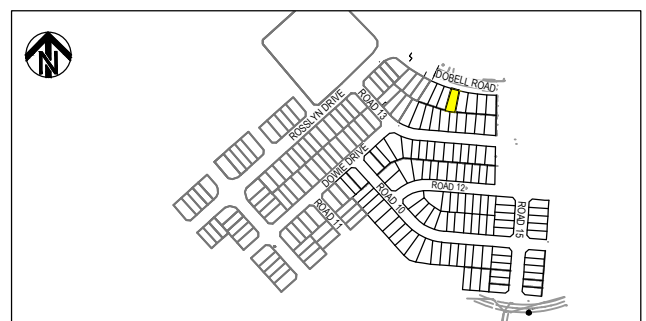

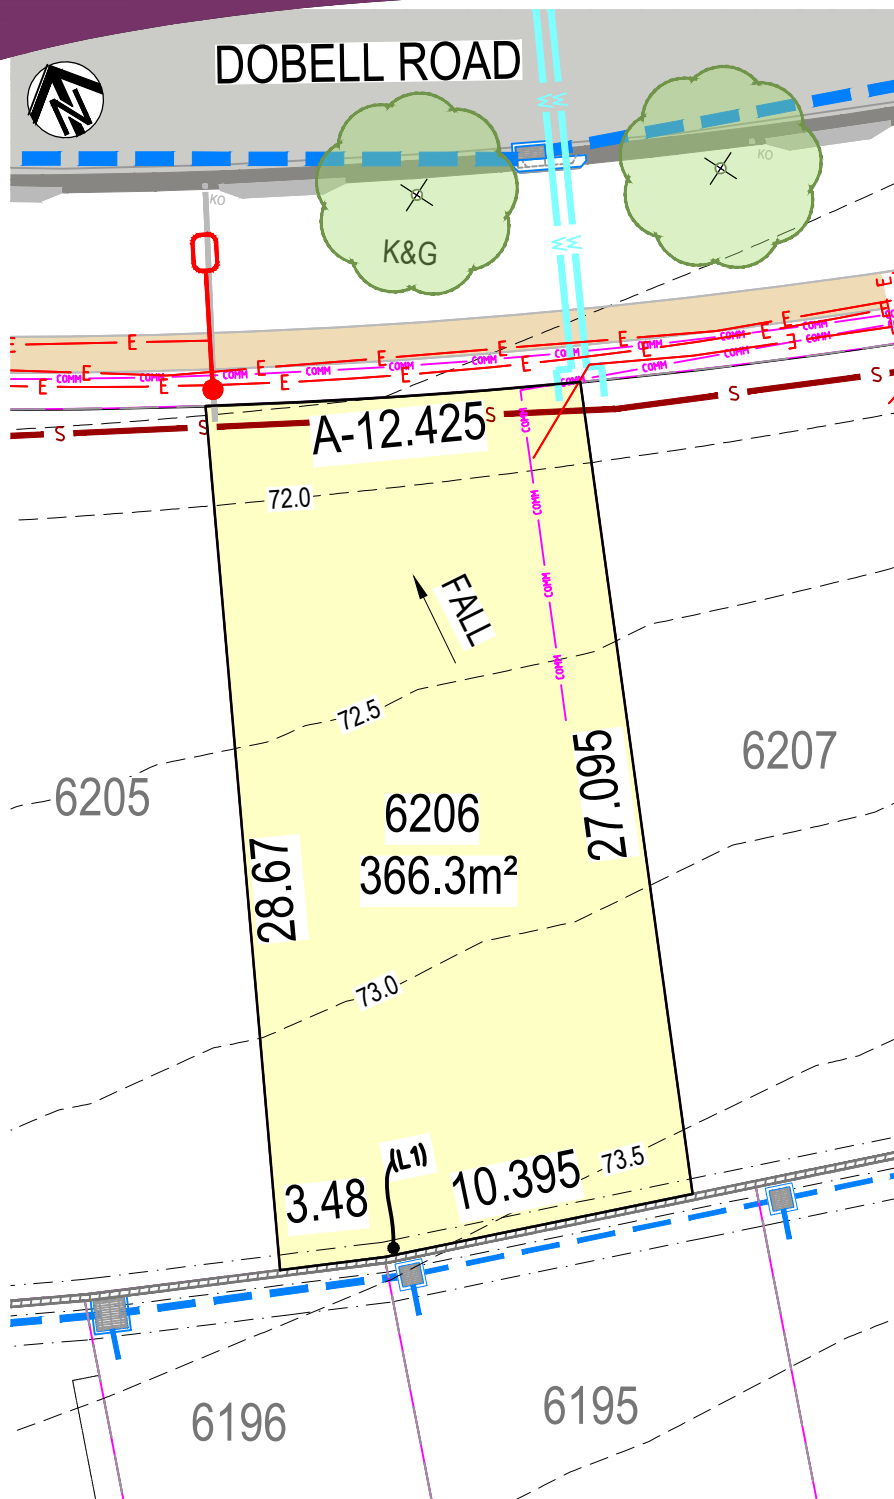

LEGEND

	LOT BOUNDARY
	53.0 DESIGN CONTOUR
	DENOTES LOT AFFECTED BY FILL
	DRIVEWAY LOCATION (K&G ONLY)
	EXISTING LOTS
	RK / K&G ROLL KERB GUTTER/KERB & GUTTER
	FOOTPATH
	1:4 (MAX) BATTER
	STREET TREE
	RETAINING WALL
	SUBSTATION

SERVICES

	WATER MAIN / WATER METER
	SEWER MAIN & MAINTENANCE HOLE
	SEWER MAINTENANCE SHAFT
	ELECTRICAL PILLAR / STREET LIGHT
	ELECTRICAL LINE
	COMMUNICATIONS/NBN
	GAS
	DRAINAGE PIT AND PIPE
	SUBSOIL DRAINAGE
	STORMWATER KERB OUTLET

EASEMENT

'W1'	AREA BENEFITED BY EASEMENT TO DRAIN WATER 1.5 WIDE (A1)
'W2'	AREA BENEFITED BY EASEMENT FOR SUPPORT 0.5 WIDE (L1)
(A1)	EASEMENT TO DRAIN WATER 1.5 WIDE
(F)	EASEMENT FOR PADMOUNT SUBSTATION 2.75 WIDE
(G)	RESTRICTION ON THE USE OF LAND
(H)	RESTRICTION ON THE USE OF LAND
(L1)	EASEMENT FOR SUPPORT 0.5 WIDE
(L2)	EASEMENT FOR SUPPORT 0.5 WIDE
(V1)	POSITIVE COVENANT (0.5 WIDE)
(V2)	POSITIVE COVENANT (0.5 WIDE)
(Q)	EASEMENT FOR ACCESS, MAINTENANCE AND CONSTRUCTION 0.9 WIDE
(ZV2)	POSITIVE COVENANT (DP1291380)
(ZA)	EASEMENT FOR ACCESS, MAINTENANCE AND CONSTRUCTION 0.9 WIDE (DP1263648)


NOTES


1. THE DIMENSIONS, AREAS, EASEMENTS & OTHER DETAILS SHOWN ON THIS PLAN ARE APPROXIMATE ONLY & ARE SUBJECT TO FIELD SURVEY & THE FINAL APPROVALS OF COUNCIL & SERVICING AUTHORITIES.
2. PURCHASERS SHOULD REFER TO THE REGISTERED PLAN OF SUBDIVISION FOR FINAL DIMENSIONS & OTHER DETAILS.
3. PURCHASERS SHOULD EXAMINE THE FULL RANGE OF EASEMENTS & RESTRICTIONS SET OUT IN THE 88B INSTRUMENT ACCOMPANYING THE PLAN OF SUBDIVISION.
4. LOTS MAY BE SUBJECT TO FUTURE SERVICES & STREET LANDSCAPING DESIGN.
5. SERVICE LOCATIONS ARE INDICATIVE ONLY.

SCALE 1:250 @A4

CAMPBELLTOWN CITY COUNCIL
LOT DISCLOSURE PLAN
6206 A

COLOUR ONLY.

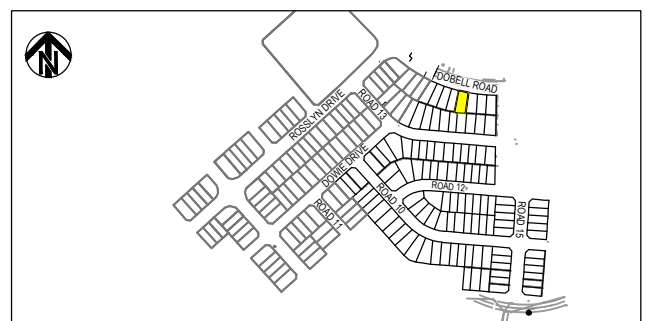

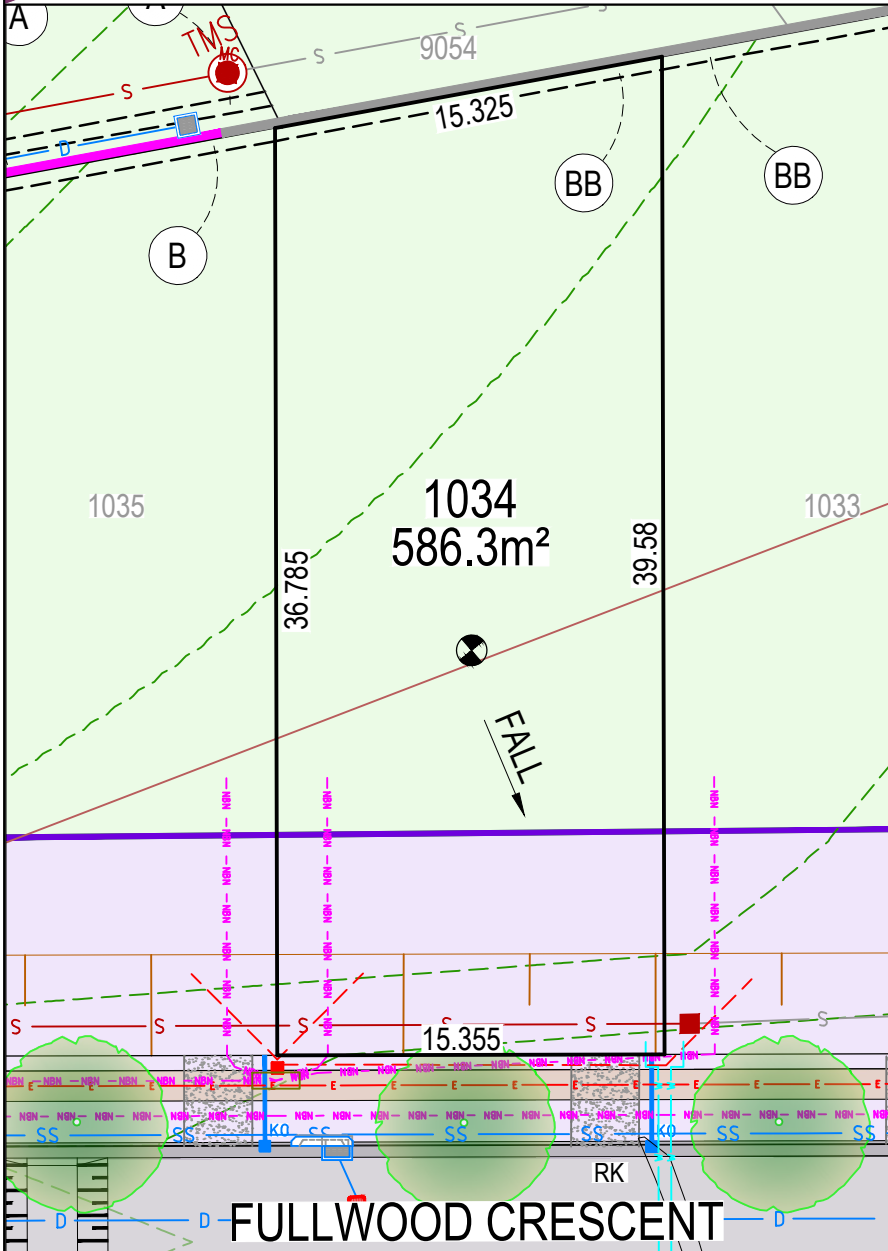

LEGEND

	LOT BOUNDARY
	DESIGN CONTOUR
	DENOTES LOT AFFECTED BY FILL
	INDICATIVE DRIVEWAY / LAYBACK LOCATION
	EXISTING LOTS
	ROLL KERB GUTTER/KERB & GUTTER
	STREET TREE
	FOOTPATH
	1:4 (MAX) BATTER
	RETAINING WALL

SERVICES

	WATER MAIN / WATER METER
	SEWER MAIN & MAINTENANCE HOLE
	SEWER MAINTENANCE SHAFT
	ELECTRICAL PILLAR / STREET LIGHT
	ELECTRICAL LINE
	ELECTRICAL SERVICE CONNECTION
	COMMUNICATIONS/NBN
	DRAINAGE PIT AND PIPE
	SUBSOIL DRAINAGE
	STORMWATER KERB OUTLET

EASEMENT

- (A) PROPOSED EASEMENT TO DRAIN WATER 1.5m SUBJECT TO FURTHER INSTRUCTION
- (B) PROPOSED EASEMENT FOR SUPPORT 0.5 WIDE (UNLESS SHOWN) (BELOW PROPOSED RETAINING WALL)
- (C) PROPOSED RESTRICTION ON THE USE OF LAND (0.9 WIDE) (ABOVE PROPOSED RETAINING WALL)
- (D) PROPOSED EASEMENT FOR PADMOUNT SUBSTATION 2.75 WIDE
- (E) PROPOSED RESTRICTION ON THE USE OF LAND (ENDEAVOUR ENERGY)
- (F) PROPOSED RESTRICTION ON THE USE OF LAND (ENDEAVOUR ENERGY)
- (BB) EASEMENT FOR SUPPORT 0.5 WIDE (DP 1300447)




BAL

	BAL LOW
	BAL 12.5
	BAL 19
	BAL 29

NOTES

1. THE DIMENSIONS, AREAS, EASEMENTS & OTHER DETAILS SHOWN ON THIS PLAN ARE APPROXIMATE ONLY & ARE SUBJECT TO FIELD SURVEY & THE FINAL APPROVALS OF COUNCIL & SERVICING AUTHORITIES.
2. PURCHASERS SHOULD REFER TO THE REGISTERED PLAN OF SUBDIVISION FOR FINAL DIMENSIONS & OTHER DETAILS.
3. PURCHASERS SHOULD EXAMINE THE FULL RANGE OF EASEMENTS & RESTRICTIONS SET OUT IN THE 88B INSTRUMENT ACCOMPANYING THE PLAN OF SUBDIVISION.
4. LOTS MAY BE SUBJECT TO FUTURE SERVICES & STREET LANDSCAPING DESIGN.
5. SERVICE LOCATIONS ARE INDICATIVE ONLY.

THIS PLAN IS TO BE PRODUCED IN COLOUR ONLY.

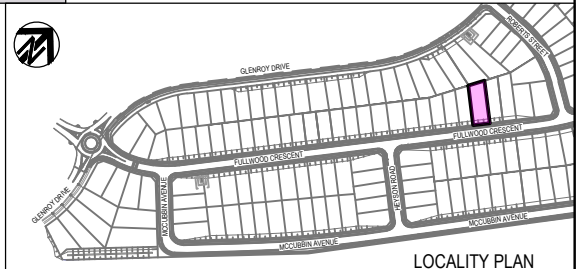

NORTH POINT




SCALE 1:300 0 3.0 6 @A4

CLAYMORE

STAGE 10
CAMPBELLTOWN CITY COUNCIL
LOT DISCLOSURE PLAN

LOT	DRAWING No.	Rev
1034	78186.10.SP-1034	A

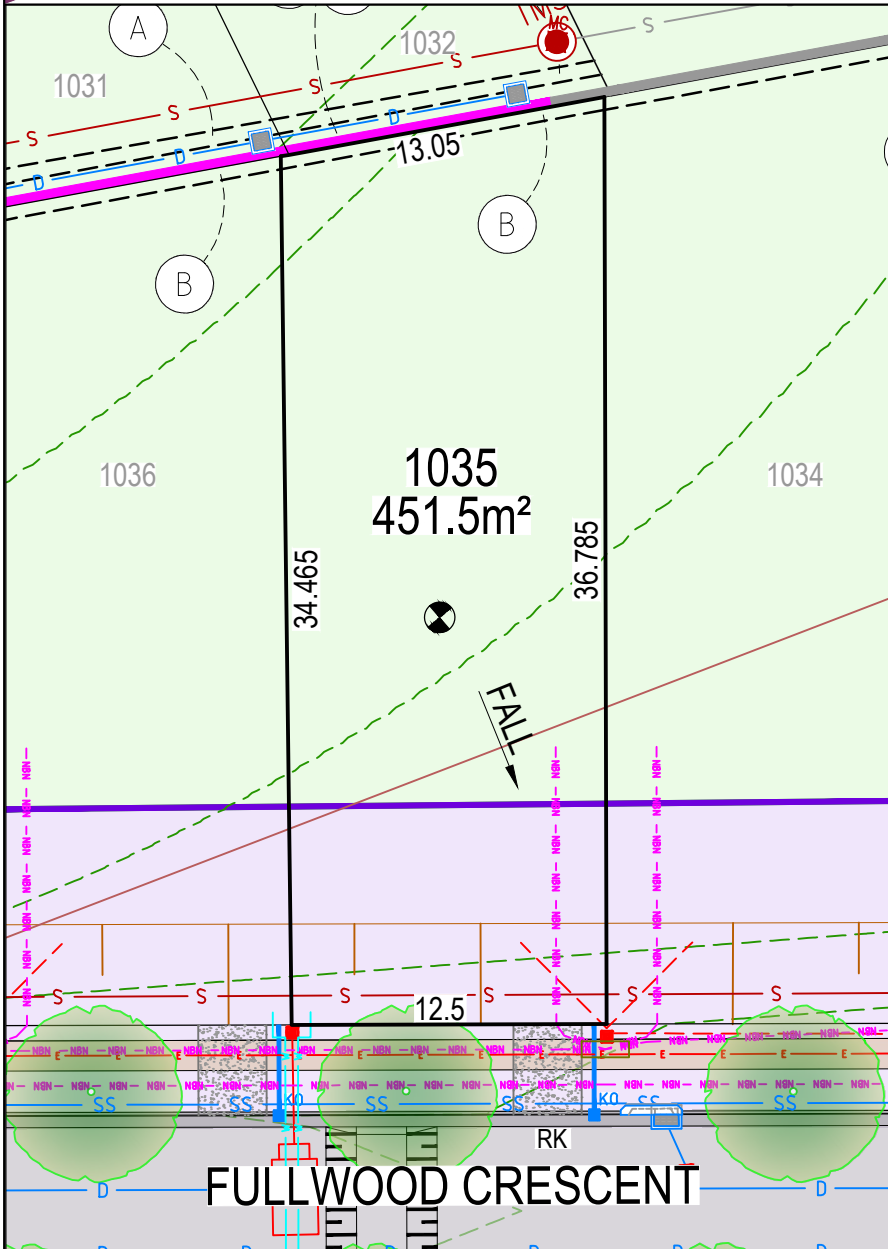

LEGEND

	LOT BOUNDARY
	DESIGN CONTOUR
	DENOTES LOT AFFECTED BY FILL
	INDICATIVE DRIVEWAY / LAYBACK LOCATION
	EXISTING LOTS
	ROLL KERB GUTTER/KERB & GUTTER
	STREET TREE
	FOOTPATH
	1:4 (MAX) BATTER
	RETAINING WALL

SERVICES

	WATER MAIN / WATER METER
	SEWER MAIN & MAINTENANCE HOLE
	SEWER MAINTENANCE SHAFT
	ELECTRICAL PILLAR / STREET LIGHT
	ELECTRICAL LINE
	ELECTRICAL SERVICE CONNECTION
	COMMUNICATIONS/NBN
	DRAINAGE PIT AND PIPE
	SUBSOIL DRAINAGE
	STORMWATER KERB OUTLET

EASEMENT

- (A) PROPOSED EASEMENT TO DRAIN WATER 1.5m SUBJECT TO FURTHER INSTRUCTION
- (B) PROPOSED EASEMENT FOR SUPPORT 0.5 WIDE (UNLESS SHOWN) (BELOW PROPOSED RETAINING WALL)
- (C) PROPOSED RESTRICTION ON THE USE OF LAND (0.9 WIDE) (ABOVE PROPOSED RETAINING WALL)
- (D) PROPOSED EASEMENT FOR PADMOUNT SUBSTATION 2.75 WIDE
- (E) PROPOSED RESTRICTION ON THE USE OF LAND (ENDEAVOUR ENERGY)
- (F) PROPOSED RESTRICTION ON THE USE OF LAND (ENDEAVOUR ENERGY)
- (BB) EASEMENT FOR SUPPORT 0.5 WIDE (DP 1300447)

BAL


	BAL LOW
	BAL 12.5
	BAL 19
	BAL 29



NOTES

- THE DIMENSIONS, AREAS, EASEMENTS & OTHER DETAILS SHOWN ON THIS PLAN ARE APPROXIMATE ONLY & ARE SUBJECT TO FIELD SURVEY & THE FINAL APPROVALS OF COUNCIL & SERVICING AUTHORITIES.
- PURCHASERS SHOULD REFER TO THE REGISTERED PLAN OF SUBDIVISION FOR FINAL DIMENSIONS & OTHER DETAILS.
- PURCHASERS SHOULD EXAMINE THE FULL RANGE OF EASEMENTS & RESTRICTIONS SET OUT IN THE 88B INSTRUMENT ACCOMPANYING THE PLAN OF SUBDIVISION.
- LOTS MAY BE SUBJECT TO FUTURE SERVICES & STREET LANDSCAPING DESIGN.
- SERVICE LOCATIONS ARE INDICATIVE ONLY.

THIS PLAN IS TO BE PRODUCED IN COLOUR ONLY.

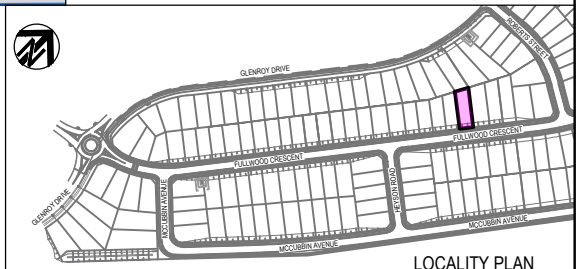

NORTH POINT




SCALE 1:300

CLAYMORE

STAGE 10
CAMPBELLTOWN CITY COUNCIL
LOT DISCLOSURE PLAN

LOT	DRAWING No.	Rev
1035	78186.10.SP-1035	A

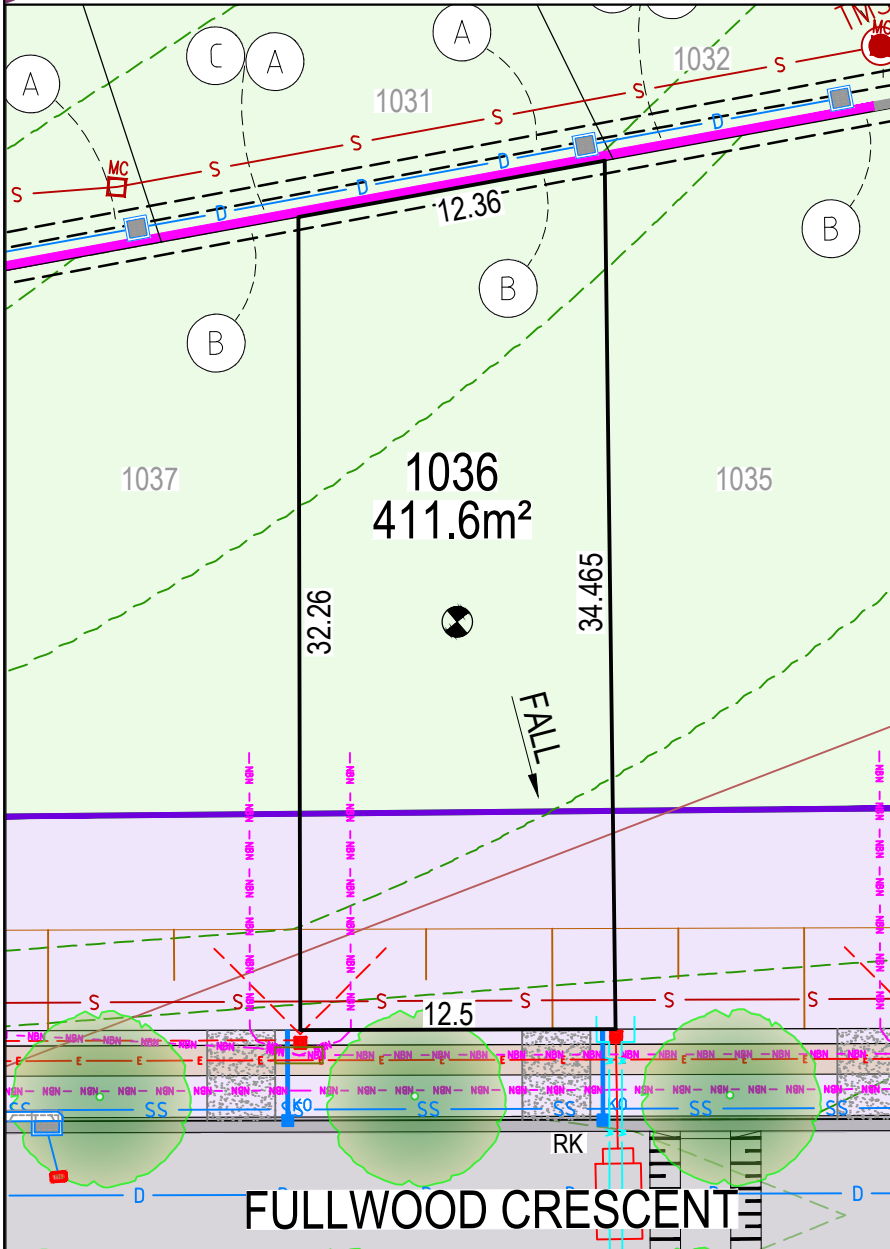

LEGEND

	LOT BOUNDARY
	DESIGN CONTOUR
	DENOTES LOT AFFECTED BY FILL
	INDICATIVE DRIVEWAY / LAYBACK LOCATION
	EXISTING LOTS
	ROLL KERB GUTTER/KERB & GUTTER
	STREET TREE
	FOOTPATH
	1:4 (MAX) BATTER
	RETAINING WALL

SERVICES

	WATER MAIN / WATER METER
	SEWER MAIN & MAINTENANCE HOLE
	SEWER MAINTENANCE SHAFT
	ELECTRICAL PILLAR / STREET LIGHT
	ELECTRICAL LINE
	ELECTRICAL SERVICE CONNECTION
	COMMUNICATIONS/NBN
	DRAINAGE PIT AND PIPE
	SUBSOIL DRAINAGE
	STORMWATER KERB OUTLET

EASEMENT

- (A) PROPOSED EASEMENT TO DRAIN WATER 1.5m SUBJECT TO FURTHER INSTRUCTION
- (B) PROPOSED EASEMENT FOR SUPPORT 0.5 WIDE (UNLESS SHOWN) (BELOW PROPOSED RETAINING WALL)
- (C) PROPOSED RESTRICTION ON THE USE OF LAND (0.9 WIDE) (ABOVE PROPOSED RETAINING WALL)
- (D) PROPOSED EASEMENT FOR PADMOUNT SUBSTATION 2.75 WIDE
- (E) PROPOSED RESTRICTION ON THE USE OF LAND (ENDEAVOUR ENERGY)
- (F) PROPOSED RESTRICTION ON THE USE OF LAND (ENDEAVOUR ENERGY)
- (BB) EASEMENT FOR SUPPORT 0.5 WIDE (DP 1300447)

FULLWOOD CRESCENT



NOTES

- THE DIMENSIONS, AREAS, EASEMENTS & OTHER DETAILS SHOWN ON THIS PLAN ARE APPROXIMATE ONLY & ARE SUBJECT TO FIELD SURVEY & THE FINAL APPROVALS OF COUNCIL & SERVICING AUTHORITIES.
- PURCHASERS SHOULD REFER TO THE REGISTERED PLAN OF SUBDIVISION FOR FINAL DIMENSIONS & OTHER DETAILS.
- PURCHASERS SHOULD EXAMINE THE FULL RANGE OF EASEMENTS & RESTRICTIONS SET OUT IN THE 88B INSTRUMENT ACCOMPANYING THE PLAN OF SUBDIVISION.
- LOTS MAY BE SUBJECT TO FUTURE SERVICES & STREET LANDSCAPING DESIGN.
- SERVICE LOCATIONS ARE INDICATIVE ONLY.

THIS PLAN IS TO BE PRODUCED IN COLOUR ONLY.

BAL


	BAL LOW
	BAL 12.5
	BAL 19
	BAL 29



NORTH POINT



SCALE 1:300 0 3.0 6 @A4

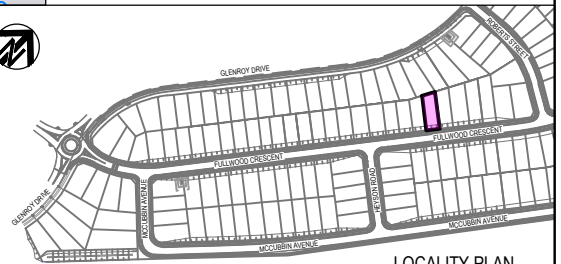


LOCALITY PLAN

CLAYMORE

STAGE 10
CAMPBELLTOWN CITY COUNCIL
LOT DISCLOSURE PLAN

LOT	DRAWING No.	Rev
1036	78186.10.SP-1036	A

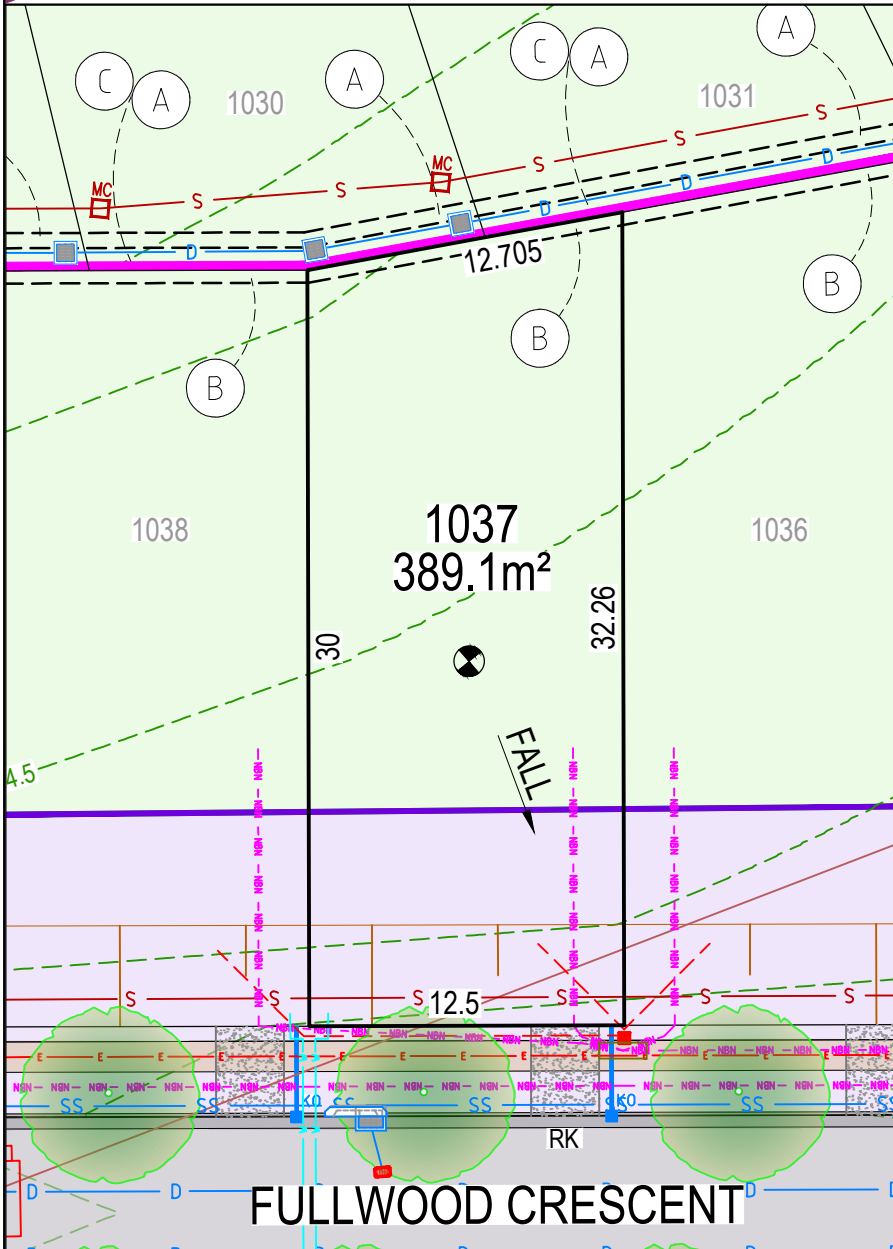

LEGEND

	LOT BOUNDARY
	DESIGN CONTOUR
	DENOTES LOT AFFECTED BY FILL
	INDICATIVE DRIVEWAY / LAYBACK LOCATION
	EXISTING LOTS
	ROLL KERB GUTTER/KERB & GUTTER
	STREET TREE
	FOOTPATH
	1:4 (MAX) BATTER
	RETAINING WALL

SERVICES

	WATER MAIN / WATER METER
	SEWER MAIN & MAINTENANCE HOLE
	SEWER MAINTENANCE SHAFT
	SEWER MAINTENANCE SHAFT
	SEWER MAINTENANCE SHAFT
	ELECTRICAL PILLAR / STREET LIGHT
	ELECTRICAL LINE
	ELECTRICAL SERVICE CONNECTION
	COMMUNICATIONS/NBN
	DRAINAGE PIT AND PIPE
	SUBSOIL DRAINAGE
	STORMWATER KERB OUTLET

EASEMENT

- (A) PROPOSED EASEMENT TO DRAIN WATER 1.5m SUBJECT TO FURTHER INSTRUCTION
- (B) PROPOSED EASEMENT FOR SUPPORT 0.5 WIDE (UNLESS SHOWN) (BELOW PROPOSED RETAINING WALL)
- (C) PROPOSED RESTRICTION ON THE USE OF LAND (0.9 WIDE) (ABOVE PROPOSED RETAINING WALL)
- (D) PROPOSED EASEMENT FOR PADMOUNT SUBSTATION 2.75 WIDE
- (E) PROPOSED RESTRICTION ON THE USE OF LAND (ENDEAVOUR ENERGY)
- (F) PROPOSED RESTRICTION ON THE USE OF LAND (ENDEAVOUR ENERGY)
- (BB) EASEMENT FOR SUPPORT 0.5 WIDE (DP 1300447)

FULLWOOD CRESCENT



BAL

	BAL LOW
	BAL 12.5
	BAL 19
	BAL 29

NOTES


1. THE DIMENSIONS, AREAS, EASEMENTS & OTHER DETAILS SHOWN ON THIS PLAN ARE APPROXIMATE ONLY & ARE SUBJECT TO FIELD SURVEY & THE FINAL APPROVALS OF COUNCIL & SERVICING AUTHORITIES.
2. PURCHASERS SHOULD REFER TO THE REGISTERED PLAN OF SUBDIVISION FOR FINAL DIMENSIONS & OTHER DETAILS.
3. PURCHASERS SHOULD EXAMINE THE FULL RANGE OF EASEMENTS & RESTRICTIONS SET OUT IN THE 88B INSTRUMENT ACCOMPANYING THE PLAN OF SUBDIVISION.
4. LOTS MAY BE SUBJECT TO FUTURE SERVICES & STREET LANDSCAPING DESIGN.
5. SERVICE LOCATIONS ARE INDICATIVE ONLY.

THIS PLAN IS TO BE PRODUCED IN COLOUR ONLY.

NORTH POINT



SCALE 1:300

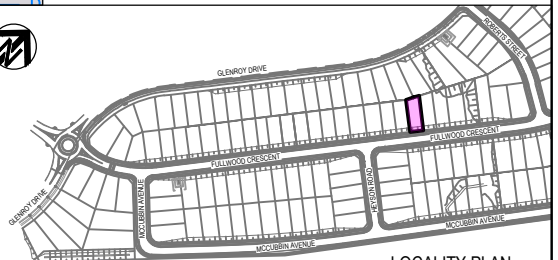


LOCALITY PLAN

CLAYMORE

STAGE 10
CAMPBELLTOWN CITY COUNCIL
LOT DISCLOSURE PLAN

LOT	DRAWING No.	Rev
1037	78186.10.SP-1037	A

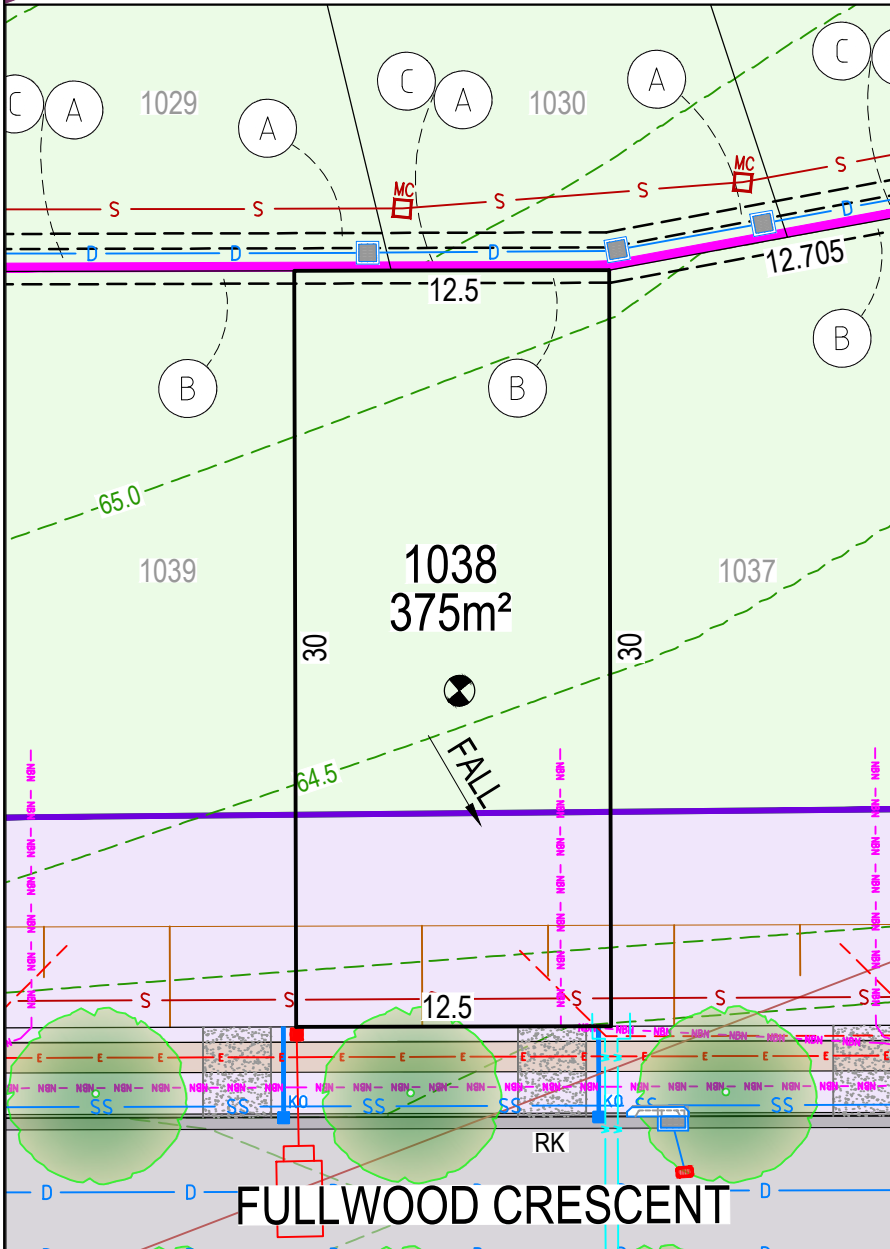

LEGEND

	LOT BOUNDARY
	DESIGN CONTOUR
	DENOTES LOT AFFECTED BY FILL
	INDICATIVE DRIVEWAY / LAYBACK LOCATION
	EXISTING LOTS
	ROLL KERB GUTTER/KERB & GUTTER
	STREET TREE
	FOOTPATH
	1:4 (MAX) BATTER
	RETAINING WALL

SERVICES

	WATER MAIN / WATER METER
	SEWER MAIN & MAINTENANCE HOLE
	SEWER MAINTENANCE SHAFT
	ELECTRICAL PILLAR / STREET LIGHT
	ELECTRICAL LINE
	ELECTRICAL SERVICE CONNECTION
	COMMUNICATIONS/NBN
	DRAINAGE PIT AND PIPE
	SUBSOIL DRAINAGE
	STORMWATER KERB OUTLET

EASEMENT

- (A) PROPOSED EASEMENT TO DRAIN WATER 1.5m SUBJECT TO FURTHER INSTRUCTION
- (B) PROPOSED EASEMENT FOR SUPPORT 0.5 WIDE (UNLESS SHOWN) (BELOW PROPOSED RETAINING WALL)
- (C) PROPOSED RESTRICTION ON THE USE OF LAND (0.9 WIDE) (ABOVE PROPOSED RETAINING WALL)
- (D) PROPOSED EASEMENT FOR PADMOUNT SUBSTATION 2.75 WIDE
- (E) PROPOSED RESTRICTION ON THE USE OF LAND (ENDEAVOUR ENERGY)
- (F) PROPOSED RESTRICTION ON THE USE OF LAND (ENDEAVOUR ENERGY)
- (BB) EASEMENT FOR SUPPORT 0.5 WIDE (DP 1300447)



BAL

	BAL LOW
	BAL 12.5
	BAL 19
	BAL 29

NOTES

- THE DIMENSIONS, AREAS, EASEMENTS & OTHER DETAILS SHOWN ON THIS PLAN ARE APPROXIMATE ONLY & ARE SUBJECT TO FIELD SURVEY & THE FINAL APPROVALS OF COUNCIL & SERVICING AUTHORITIES.
- PURCHASERS SHOULD REFER TO THE REGISTERED PLAN OF SUBDIVISION FOR FINAL DIMENSIONS & OTHER DETAILS.
- PURCHASERS SHOULD EXAMINE THE FULL RANGE OF EASEMENTS & RESTRICTIONS SET OUT IN THE 88B INSTRUMENT ACCOMPANYING THE PLAN OF SUBDIVISION.
- LOTS MAY BE SUBJECT TO FUTURE SERVICES & STREET LANDSCAPING DESIGN.
- SERVICE LOCATIONS ARE INDICATIVE ONLY.


THIS PLAN IS TO BE PRODUCED IN COLOUR ONLY.



NORTH POINT



SCALE 1:300

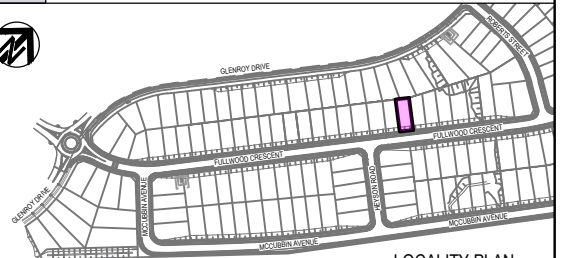


LOCALITY PLAN

CLAYMORE

STAGE 10
CAMPBELLTOWN CITY COUNCIL
LOT DISCLOSURE PLAN

LOT	DRAWING No.	Rev
1038	78186.10.SP-1038	A

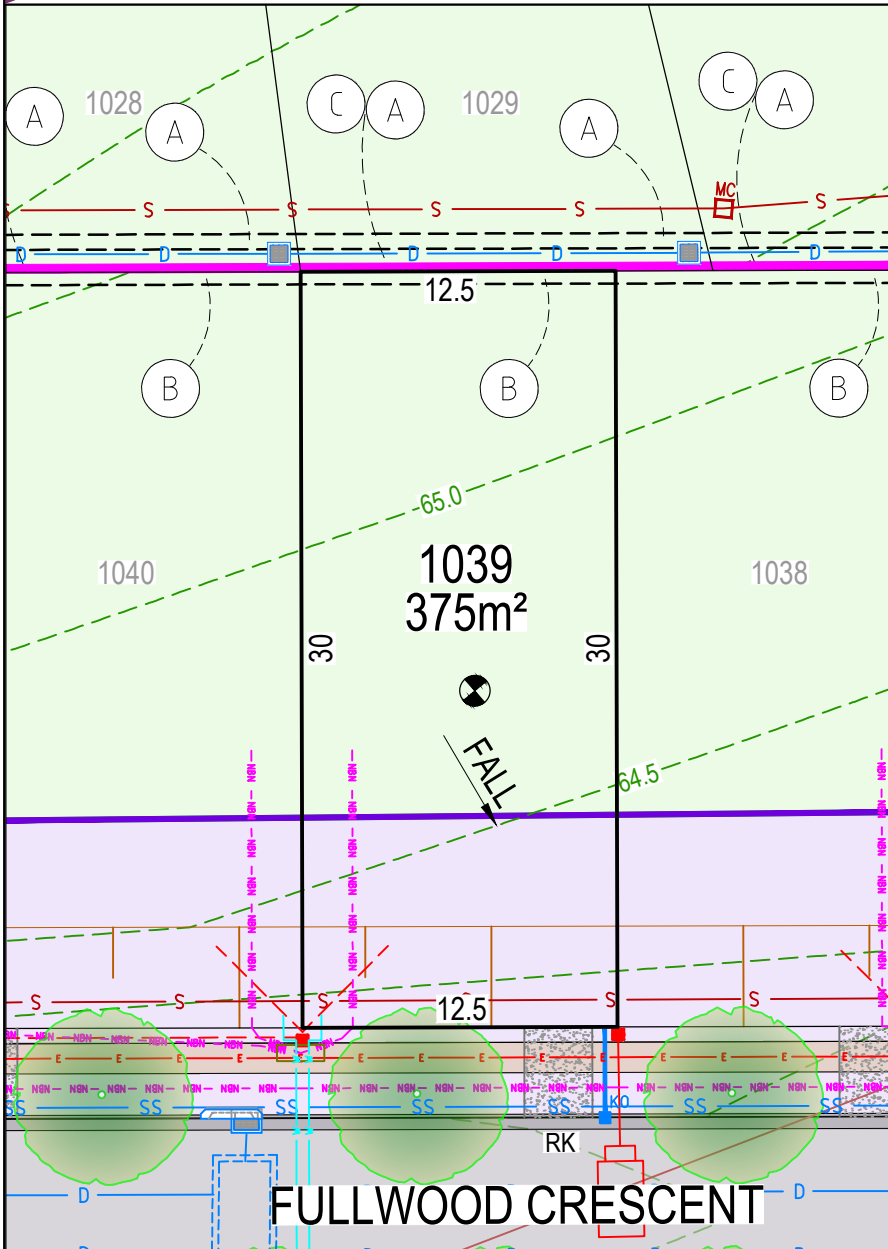

LEGEND

	LOT BOUNDARY
	DESIGN CONTOUR
	DENOTES LOT AFFECTED BY FILL
	INDICATIVE DRIVEWAY / LAYBACK LOCATION
	EXISTING LOTS
	ROLL KERB GUTTER/KERB & GUTTER
	STREET TREE
	FOOTPATH
	1:4 (MAX) BATTER
	RETAINING WALL

SERVICES

	WATER MAIN / WATER METER
	SEWER MAIN & MAINTENANCE HOLE
	SEWER MAINTENANCE SHAFT
	ELECTRICAL PILLAR / STREET LIGHT
	ELECTRICAL LINE
	ELECTRICAL SERVICE CONNECTION
	COMMUNICATIONS/NBN
	DRAINAGE PIT AND PIPE
	SUBSOIL DRAINAGE
	STORMWATER KERB OUTLET

EASEMENT

- (A) PROPOSED EASEMENT TO DRAIN WATER 1.5m SUBJECT TO FURTHER INSTRUCTION
- (B) PROPOSED EASEMENT FOR SUPPORT 0.5 WIDE (UNLESS SHOWN) (BELOW PROPOSED RETAINING WALL)
- (C) PROPOSED RESTRICTION ON THE USE OF LAND (0.9 WIDE) (ABOVE PROPOSED RETAINING WALL)
- (D) PROPOSED EASEMENT FOR PADMOUNT SUBSTATION 2.75 WIDE
- (E) PROPOSED RESTRICTION ON THE USE OF LAND (ENDEAVOUR ENERGY)
- (F) PROPOSED RESTRICTION ON THE USE OF LAND (ENDEAVOUR ENERGY)
- (BB) EASEMENT FOR SUPPORT 0.5 WIDE (DP 1300447)

BAL


	BAL LOW
	BAL 12.5
	BAL 19
	BAL 29



NOTES

- THE DIMENSIONS, AREAS, EASEMENTS & OTHER DETAILS SHOWN ON THIS PLAN ARE APPROXIMATE ONLY & ARE SUBJECT TO FIELD SURVEY & THE FINAL APPROVALS OF COUNCIL & SERVICING AUTHORITIES.
- PURCHASERS SHOULD REFER TO THE REGISTERED PLAN OF SUBDIVISION FOR FINAL DIMENSIONS & OTHER DETAILS.
- PURCHASERS SHOULD EXAMINE THE FULL RANGE OF EASEMENTS & RESTRICTIONS SET OUT IN THE 88B INSTRUMENT ACCOMPANYING THE PLAN OF SUBDIVISION.
- LOTS MAY BE SUBJECT TO FUTURE SERVICES & STREET LANDSCAPING DESIGN.
- SERVICE LOCATIONS ARE INDICATIVE ONLY.

THIS PLAN IS TO BE PRODUCED IN COLOUR ONLY.

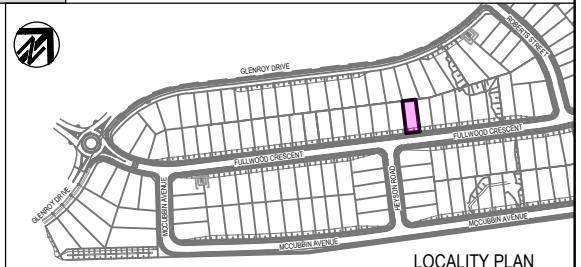

NORTH POINT




SCALE 1:300 0 3.0 6 @A4

CLAYMORE

STAGE 10
CAMPBELLTOWN CITY COUNCIL
LOT DISCLOSURE PLAN

LOT	DRAWING No.	Rev
1039	78186.10.SP-1039	A

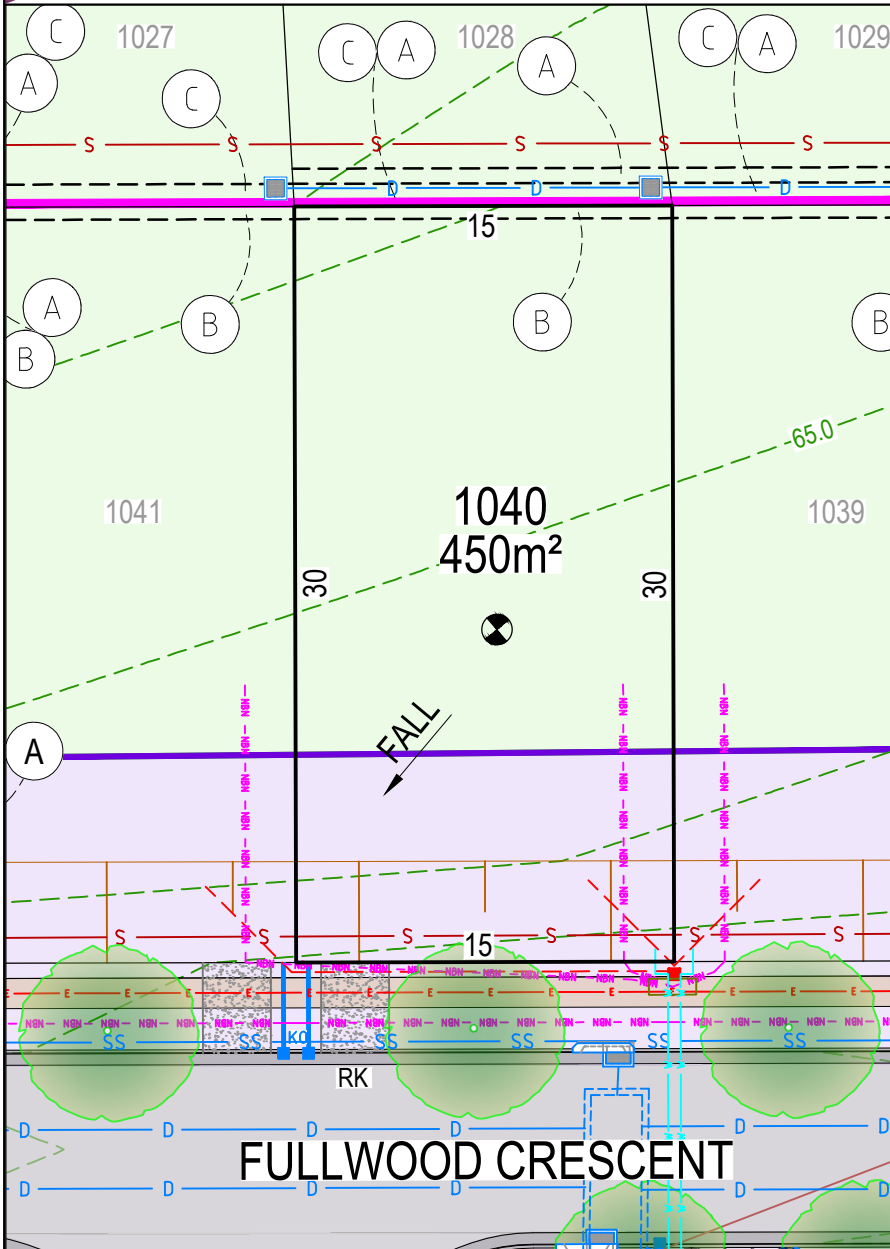

LEGEND

	LOT BOUNDARY
	DESIGN CONTOUR
	DENOTES LOT AFFECTED BY FILL
	INDICATIVE DRIVEWAY / LAYBACK LOCATION
	EXISTING LOTS
	ROLL KERB GUTTER/KERB & GUTTER
	STREET TREE
	FOOTPATH
	1:4 (MAX) BATTER
	RETAINING WALL

SERVICES

	WATER MAIN / WATER METER
	SEWER MAIN & MAINTENANCE HOLE
	SEWER MAINTENANCE SHAFT
	ELECTRICAL PILLAR / STREET LIGHT
	ELECTRICAL LINE
	ELECTRICAL SERVICE CONNECTION
	COMMUNICATIONS/NBN
	DRAINAGE PIT AND PIPE
	SUBSOIL DRAINAGE
	STORMWATER KERB OUTLET

EASEMENT

- (A) PROPOSED EASEMENT TO DRAIN WATER 1.5m SUBJECT TO FURTHER INSTRUCTION
- (B) PROPOSED EASEMENT FOR SUPPORT 0.5 WIDE (UNLESS SHOWN) (BELOW PROPOSED RETAINING WALL)
- (C) PROPOSED RESTRICTION ON THE USE OF LAND (0.9 WIDE) (ABOVE PROPOSED RETAINING WALL)
- (D) PROPOSED EASEMENT FOR PADMOUNT SUBSTATION 2.75 WIDE
- (E) PROPOSED RESTRICTION ON THE USE OF LAND (ENDEAVOUR ENERGY)
- (F) PROPOSED RESTRICTION ON THE USE OF LAND (ENDEAVOUR ENERGY)
- (BB) EASEMENT FOR SUPPORT 0.5 WIDE (DP 1300447)

BAL

	BAL LOW
	BAL 12.5
	BAL 19
	BAL 29



NOTES

- THE DIMENSIONS, AREAS, EASEMENTS & OTHER DETAILS SHOWN ON THIS PLAN ARE APPROXIMATE ONLY & ARE SUBJECT TO FIELD SURVEY & THE FINAL APPROVALS OF COUNCIL & SERVICING AUTHORITIES.
- PURCHASERS SHOULD REFER TO THE REGISTERED PLAN OF SUBDIVISION FOR FINAL DIMENSIONS & OTHER DETAILS.
- PURCHASERS SHOULD EXAMINE THE FULL RANGE OF EASEMENTS & RESTRICTIONS SET OUT IN THE 88B INSTRUMENT ACCOMPANYING THE PLAN OF SUBDIVISION.
- LOTS MAY BE SUBJECT TO FUTURE SERVICES & STREET LANDSCAPING DESIGN.
- SERVICE LOCATIONS ARE INDICATIVE ONLY.

THIS PLAN IS TO BE PRODUCED IN COLOUR ONLY.

NORTH POINT





SCALE 1:300 @A4

CLAYMORE

STAGE 10
CAMPBELLTOWN CITY COUNCIL
LOT DISCLOSURE PLAN

LOT	DRAWING No.	Rev
1040	78186.10.SP-1040	A

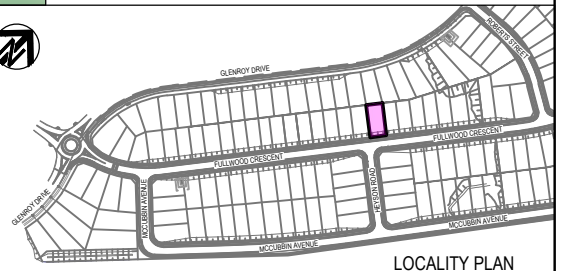

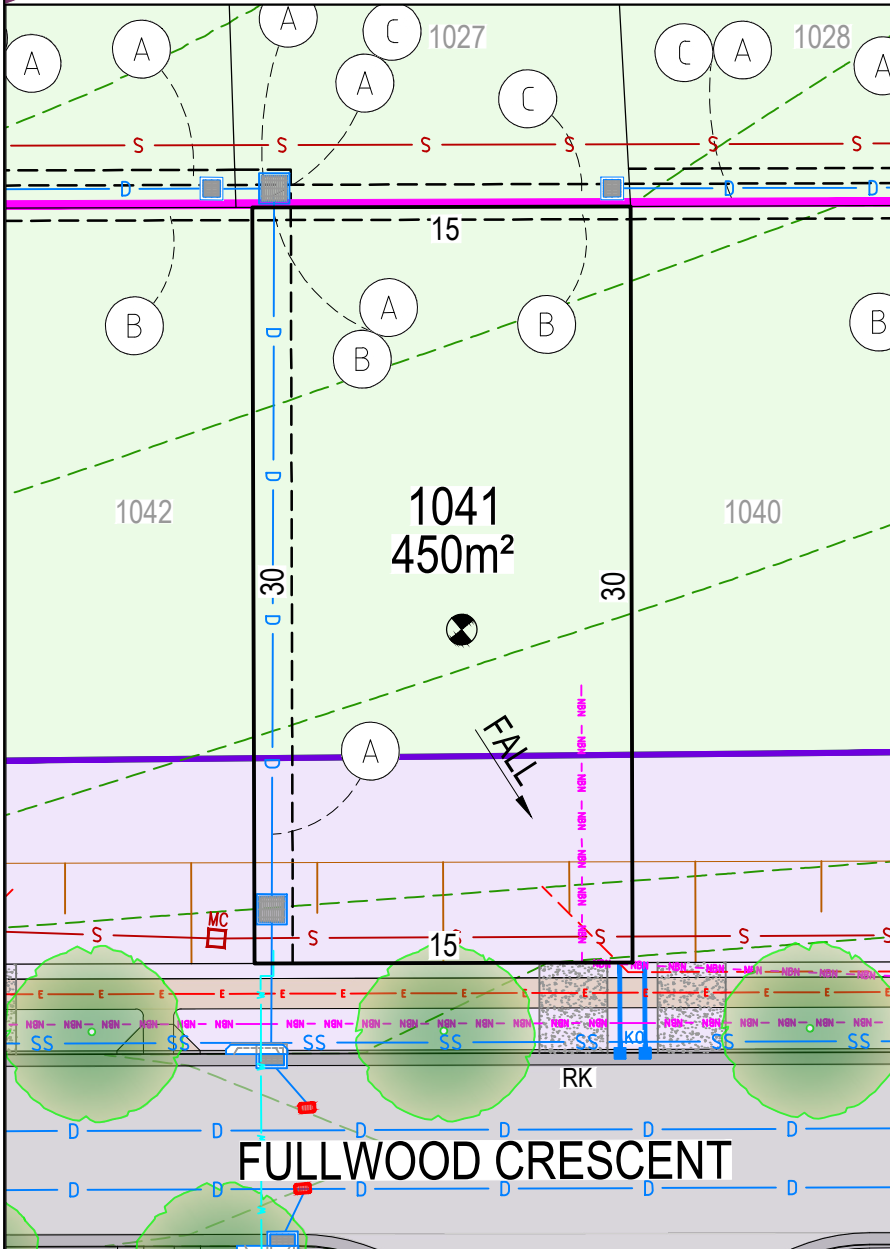

LEGEND

	LOT BOUNDARY
	DESIGN CONTOUR
	DENOTES LOT AFFECTED BY FILL
	INDICATIVE DRIVEWAY / LAYBACK LOCATION
	EXISTING LOTS
	ROLL KERB GUTTER/KERB & GUTTER
	STREET TREE
	FOOTPATH
	1:4 (MAX) BATTER
	RETAINING WALL

SERVICES

	WATER MAIN / WATER METER
	SEWER MAIN & MAINTENANCE HOLE
	SEWER MAINTENANCE SHAFT
	ELECTRICAL PILLAR / STREET LIGHT
	ELECTRICAL LINE
	ELECTRICAL SERVICE CONNECTION
	COMMUNICATIONS/NBN
	DRAINAGE PIT AND PIPE
	SUBSOIL DRAINAGE
	STORMWATER KERB OUTLET

EASEMENT

- (A) PROPOSED EASEMENT TO DRAIN WATER 1.5m SUBJECT TO FURTHER INSTRUCTION
- (B) PROPOSED EASEMENT FOR SUPPORT 0.5 WIDE (UNLESS SHOWN) (BELOW PROPOSED RETAINING WALL)
- (C) PROPOSED RESTRICTION ON THE USE OF LAND (0.9 WIDE) (ABOVE PROPOSED RETAINING WALL)
- (D) PROPOSED EASEMENT FOR PADMOUNT SUBSTATION 2.75 WIDE
- (E) PROPOSED RESTRICTION ON THE USE OF LAND (ENDEAVOUR ENERGY)
- (F) PROPOSED RESTRICTION ON THE USE OF LAND (ENDEAVOUR ENERGY)
- (BB) EASEMENT FOR SUPPORT 0.5 WIDE (DP 1300447)

BAL


	BAL LOW
	BAL 12.5
	BAL 19
	BAL 29



NOTES

1. THE DIMENSIONS, AREAS, EASEMENTS & OTHER DETAILS SHOWN ON THIS PLAN ARE APPROXIMATE ONLY & ARE SUBJECT TO FIELD SURVEY & THE FINAL APPROVALS OF COUNCIL & SERVICING AUTHORITIES.
2. PURCHASERS SHOULD REFER TO THE REGISTERED PLAN OF SUBDIVISION FOR FINAL DIMENSIONS & OTHER DETAILS.
3. PURCHASERS SHOULD EXAMINE THE FULL RANGE OF EASEMENTS & RESTRICTIONS SET OUT IN THE 88B INSTRUMENT ACCOMPANYING THE PLAN OF SUBDIVISION.
4. LOTS MAY BE SUBJECT TO FUTURE SERVICES & STREET LANDSCAPING DESIGN.
5. SERVICE LOCATIONS ARE INDICATIVE ONLY.

THIS PLAN IS TO BE PRODUCED IN COLOUR ONLY.

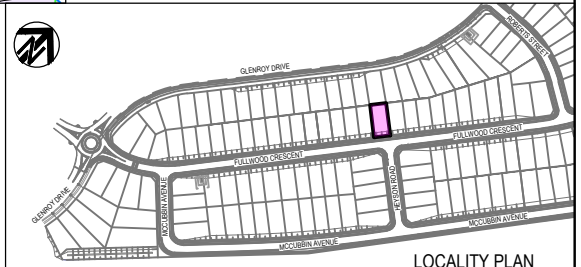

NORTH POINT




SCALE 1:300 0 3.0 6 @A4

CLAYMORE

STAGE 10
CAMPBELLTOWN CITY COUNCIL
LOT DISCLOSURE PLAN

LOT	DRAWING No.	Rev
1041	78186.10.SP-1041	A

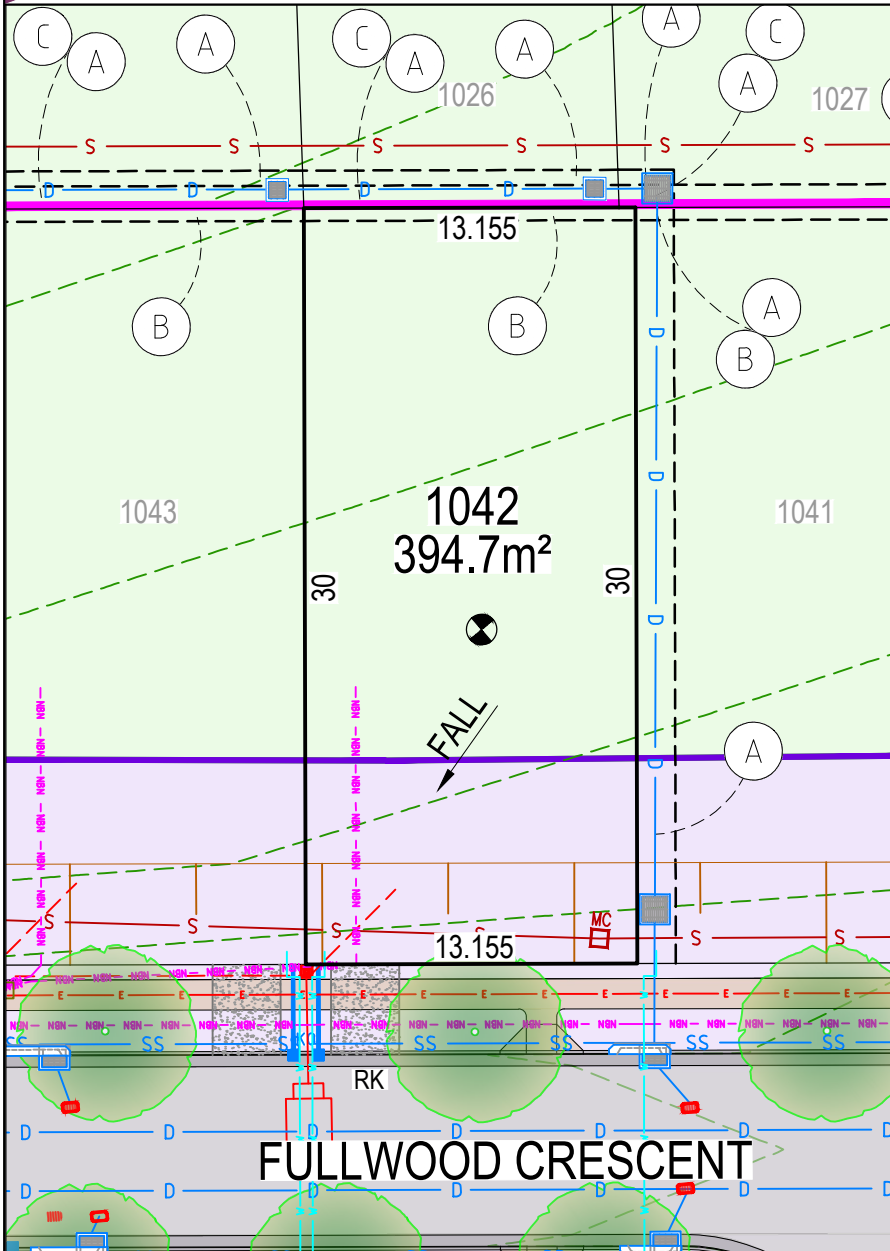

LEGEND

	LOT BOUNDARY
	DESIGN CONTOUR
	DENOTES LOT AFFECTED BY FILL
	INDICATIVE DRIVEWAY / LAYBACK LOCATION
	EXISTING LOTS
	ROLL KERB GUTTER/KERB & GUTTER
	STREET TREE
	FOOTPATH
	1:4 (MAX) BATTER
	RETAINING WALL

SERVICES

	WATER MAIN / WATER METER
	SEWER MAIN & MAINTENANCE HOLE
	SEWER MAINTENANCE SHAFT
	ELECTRICAL PILLAR / STREET LIGHT
	ELECTRICAL LINE
	ELECTRICAL SERVICE CONNECTION
	COMMUNICATIONS/NBN
	DRAINAGE PIT AND PIPE
	SUBSOIL DRAINAGE
	STORMWATER KERB OUTLET

EASEMENT

- (A) PROPOSED EASEMENT TO DRAIN WATER 1.5m SUBJECT TO FURTHER INSTRUCTION
- (B) PROPOSED EASEMENT FOR SUPPORT 0.5 WIDE (UNLESS SHOWN) (BELOW PROPOSED RETAINING WALL)
- (C) PROPOSED RESTRICTION ON THE USE OF LAND (0.9 WIDE) (ABOVE PROPOSED RETAINING WALL)
- (D) PROPOSED EASEMENT FOR PADMOUNT SUBSTATION 2.75 WIDE
- (E) PROPOSED RESTRICTION ON THE USE OF LAND (ENDEAVOUR ENERGY)
- (F) PROPOSED RESTRICTION ON THE USE OF LAND (ENDEAVOUR ENERGY)
- (BB) EASEMENT FOR SUPPORT 0.5 WIDE (DP 1300447)

FULLWOOD CRESCENT



NOTES

- THE DIMENSIONS, AREAS, EASEMENTS & OTHER DETAILS SHOWN ON THIS PLAN ARE APPROXIMATE ONLY & ARE SUBJECT TO FIELD SURVEY & THE FINAL APPROVALS OF COUNCIL & SERVICING AUTHORITIES.
- PURCHASERS SHOULD REFER TO THE REGISTERED PLAN OF SUBDIVISION FOR FINAL DIMENSIONS & OTHER DETAILS.
- PURCHASERS SHOULD EXAMINE THE FULL RANGE OF EASEMENTS & RESTRICTIONS SET OUT IN THE 88B INSTRUMENT ACCOMPANYING THE PLAN OF SUBDIVISION.
- LOTS MAY BE SUBJECT TO FUTURE SERVICES & STREET LANDSCAPING DESIGN.
- SERVICE LOCATIONS ARE INDICATIVE ONLY.

THIS PLAN IS TO BE PRODUCED IN COLOUR ONLY.

BAL


	BAL LOW
	BAL 12.5
	BAL 19
	BAL 29



NORTH POINT



SCALE 1:300 0 3.0 6 @A4

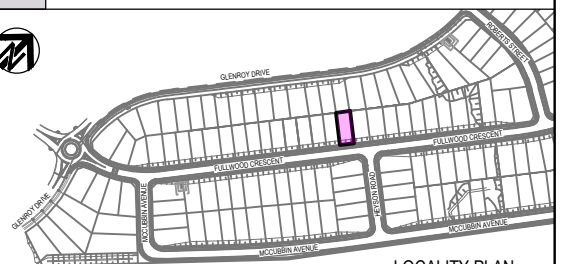

LOCALITY PLAN


CLAYMORE

STAGE 10
CAMPBELLTOWN CITY COUNCIL
LOT DISCLOSURE PLAN

LOT	DRAWING No.	Rev
1042	78186.10.SP-1042	A




THIS PLAN IS TO BE PRODUCED IN COLOUR ONLY.

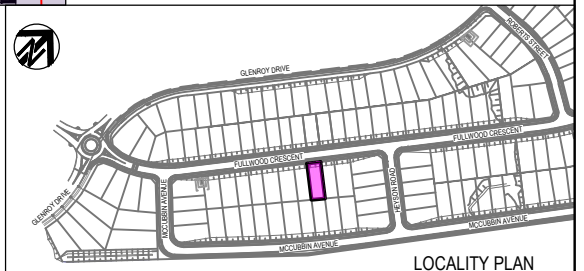

STAGE 10
CAMPBELLTOWN CITY COUNCIL
LOT DISCLOSURE PLAN

LOT	DRAWING No.	Rev
1070	78186.10.SP-1070	A

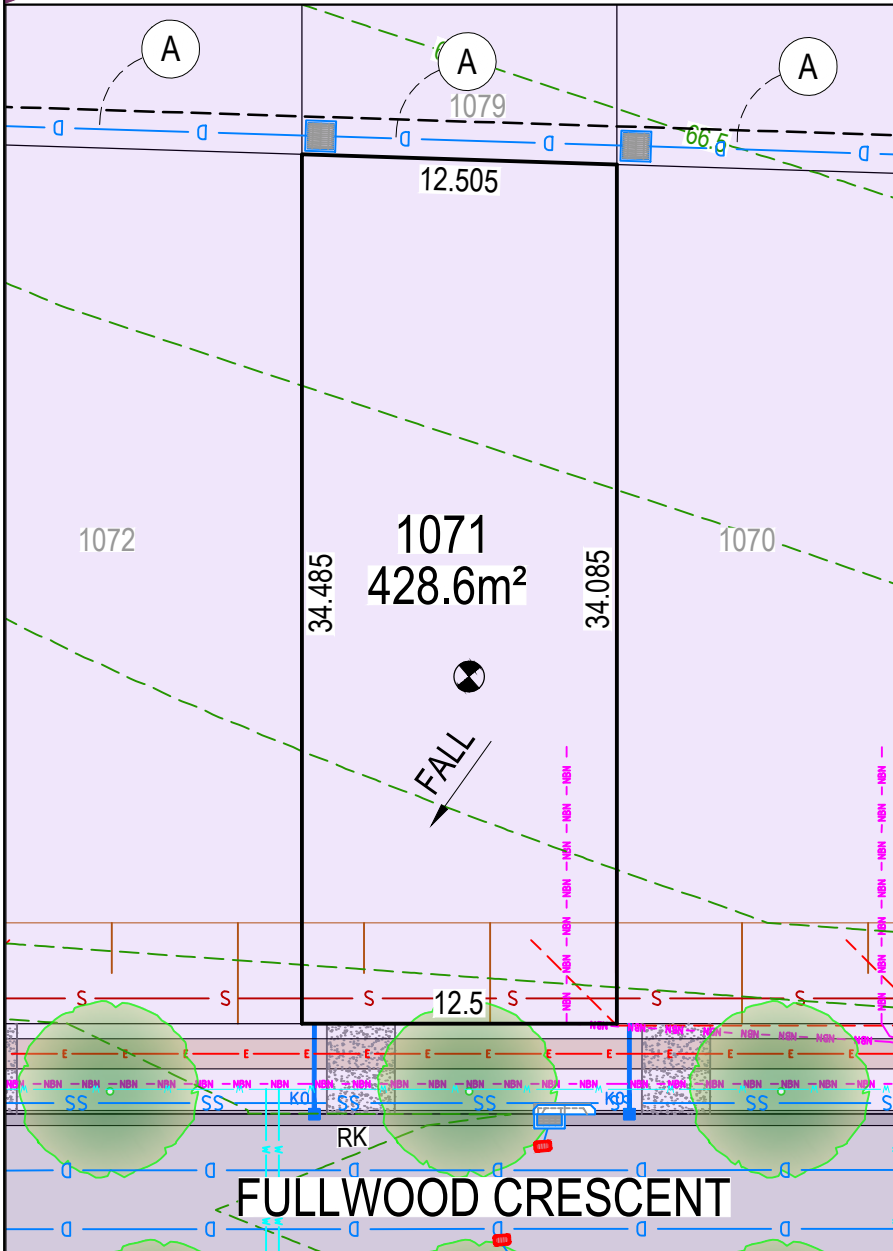

LEGEND

	LOT BOUNDARY
	DESIGN CONTOUR
	DENOTES LOT AFFECTED BY FILL
	INDICATIVE DRIVEWAY / LAYBACK LOCATION
	EXISTING LOTS
	ROLL KERB GUTTER/KERB & GUTTER
	STREET TREE
	FOOTPATH
	1:4 (MAX) BATTER
	RETAINING WALL

SERVICES

	WATER MAIN / WATER METER
	SEWER MAIN & MAINTENANCE HOLE
	SEWER MAINTENANCE SHAFT
	ELECTRICAL PILLAR / STREET LIGHT
	ELECTRICAL LINE
	ELECTRICAL SERVICE CONNECTION
	COMMUNICATIONS/NBN
	DRAINAGE PIT AND PIPE
	SUBSOIL DRAINAGE
	STORMWATER KERB OUTLET

EASEMENT

- (A) PROPOSED EASEMENT TO DRAIN WATER 1.5m SUBJECT TO FURTHER INSTRUCTION
- (B) PROPOSED EASEMENT FOR SUPPORT 0.5 WIDE (UNLESS SHOWN) (BELOW PROPOSED RETAINING WALL)
- (C) PROPOSED RESTRICTION ON THE USE OF LAND (0.9 WIDE) (ABOVE PROPOSED RETAINING WALL)
- (D) PROPOSED EASEMENT FOR PADMOUNT SUBSTATION 2.75 WIDE
- (E) PROPOSED RESTRICTION ON THE USE OF LAND (ENDEAVOUR ENERGY)
- (F) PROPOSED RESTRICTION ON THE USE OF LAND (ENDEAVOUR ENERGY)
- (BB) EASEMENT FOR SUPPORT 0.5 WIDE (DP 1300447)




BAL

	BAL LOW
	BAL 12.5
	BAL 19
	BAL 29

NOTES

1. THE DIMENSIONS, AREAS, EASEMENTS & OTHER DETAILS SHOWN ON THIS PLAN ARE APPROXIMATE ONLY & ARE SUBJECT TO FIELD SURVEY & THE FINAL APPROVALS OF COUNCIL & SERVICING AUTHORITIES.
2. PURCHASERS SHOULD REFER TO THE REGISTERED PLAN OF SUBDIVISION FOR FINAL DIMENSIONS & OTHER DETAILS.
3. PURCHASERS SHOULD EXAMINE THE FULL RANGE OF EASEMENTS & RESTRICTIONS SET OUT IN THE 88B INSTRUMENT ACCOMPANYING THE PLAN OF SUBDIVISION.
4. LOTS MAY BE SUBJECT TO FUTURE SERVICES & STREET LANDSCAPING DESIGN.
5. SERVICE LOCATIONS ARE INDICATIVE ONLY.

THIS PLAN IS TO BE PRODUCED IN COLOUR ONLY.

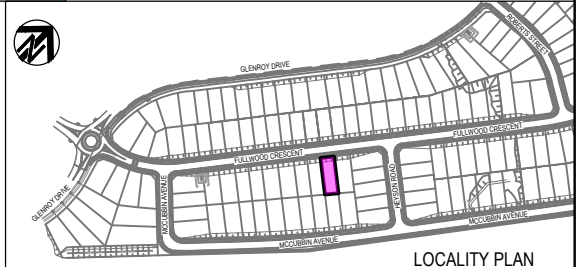

NORTH POINT




SCALE 1:300 0 3.0 6 @A4

CLAYMORE

STAGE 10
CAMPBELLTOWN CITY COUNCIL
LOT DISCLOSURE PLAN

LOT	DRAWING No.	Rev
1071	78186.10.SP-1071	A

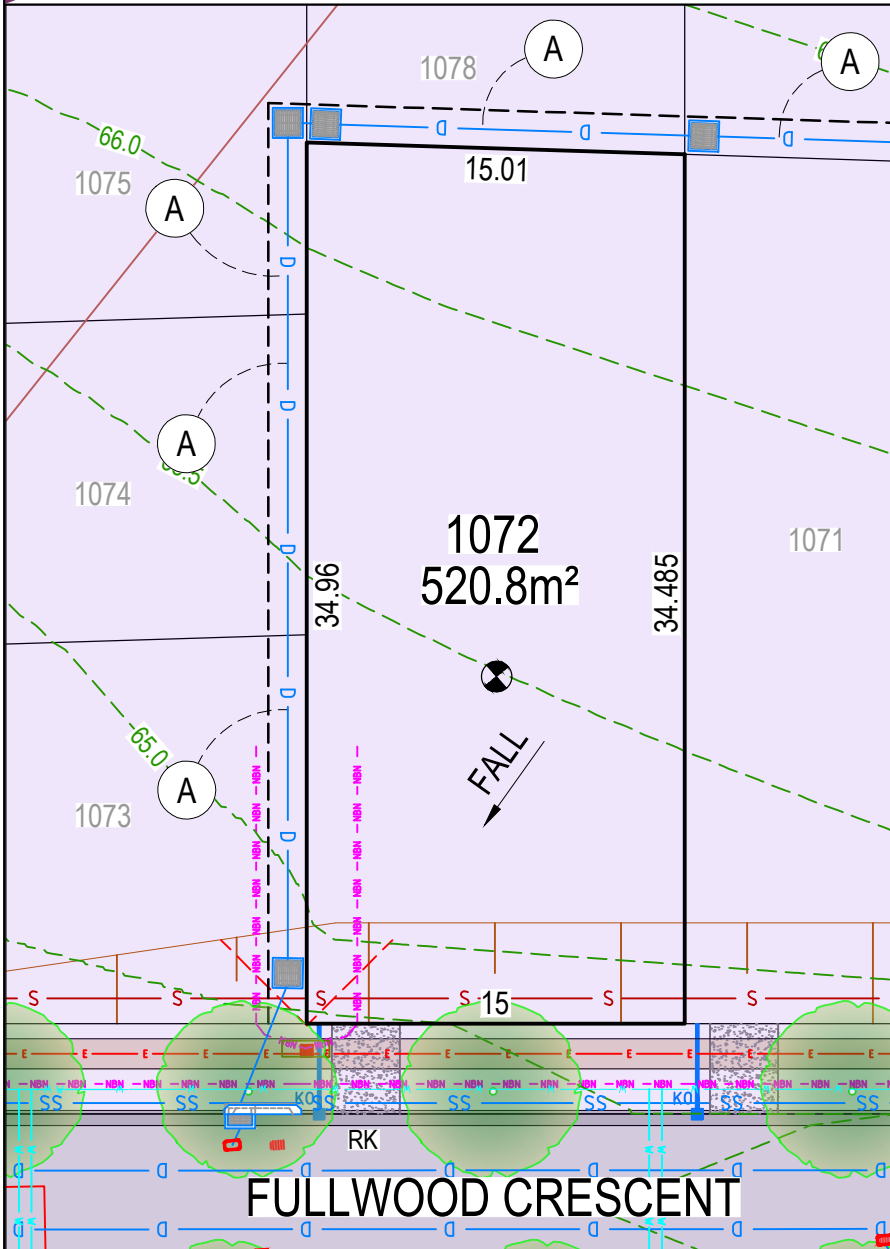

LEGEND

	LOT BOUNDARY
	DESIGN CONTOUR
	DENOTES LOT AFFECTED BY FILL
	INDICATIVE DRIVEWAY / LAYBACK LOCATION
	EXISTING LOTS
	ROLL KERB GUTTER/KERB & GUTTER
	STREET TREE
	FOOTPATH
	1:4 (MAX) BATTER
	RETAINING WALL

SERVICES

	WATER MAIN / WATER METER
	SEWER MAIN & MAINTENANCE HOLE
	SEWER MAINTENANCE SHAFT
	ELECTRICAL PILLAR / STREET LIGHT
	ELECTRICAL LINE
	ELECTRICAL SERVICE CONNECTION
	COMMUNICATIONS/NBN
	DRAINAGE PIT AND PIPE
	SUBSOIL DRAINAGE
	STORMWATER KERB OUTLET

EASEMENT

- (A) PROPOSED EASEMENT TO DRAIN WATER 1.5m SUBJECT TO FURTHER INSTRUCTION
- (B) PROPOSED EASEMENT FOR SUPPORT 0.5 WIDE (UNLESS SHOWN) (BELOW PROPOSED RETAINING WALL)
- (C) PROPOSED RESTRICTION ON THE USE OF LAND (0.9 WIDE) (ABOVE PROPOSED RETAINING WALL)
- (D) PROPOSED EASEMENT FOR PADMOUNT SUBSTATION 2.75 WIDE
- (E) PROPOSED RESTRICTION ON THE USE OF LAND (ENDEAVOUR ENERGY)
- (F) PROPOSED RESTRICTION ON THE USE OF LAND (ENDEAVOUR ENERGY)
- (BB) EASEMENT FOR SUPPORT 0.5 WIDE (DP 1300447)



BAL

	BAL LOW
	BAL 12.5
	BAL 19
	BAL 29

NOTES


- THE DIMENSIONS, AREAS, EASEMENTS & OTHER DETAILS SHOWN ON THIS PLAN ARE APPROXIMATE ONLY & ARE SUBJECT TO FIELD SURVEY & THE FINAL APPROVALS OF COUNCIL & SERVICING AUTHORITIES.
 - PURCHASERS SHOULD REFER TO THE REGISTERED PLAN OF SUBDIVISION FOR FINAL DIMENSIONS & OTHER DETAILS.
 - PURCHASERS SHOULD EXAMINE THE FULL RANGE OF EASEMENTS & RESTRICTIONS SET OUT IN THE 88B INSTRUMENT ACCOMPANYING THE PLAN OF SUBDIVISION.
 - LOTS MAY BE SUBJECT TO FUTURE SERVICES & STREET LANDSCAPING DESIGN.
 - SERVICE LOCATIONS ARE INDICATIVE ONLY.
- THIS PLAN IS TO BE PRODUCED IN COLOUR ONLY.



NORTH POINT



SCALE 1:300 0 3.0 6 @A4

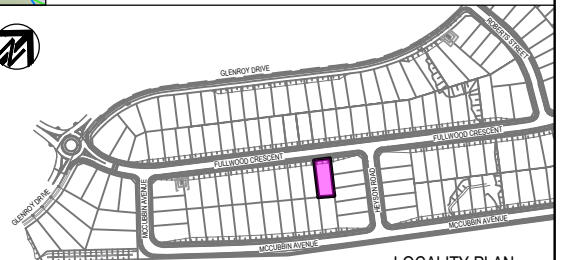


LOCALITY PLAN

CLAYMORE

STAGE 10
CAMPBELLTOWN CITY COUNCIL
LOT DISCLOSURE PLAN

LOT	DRAWING No.	Rev
1072	78186.10.SP-1072	A

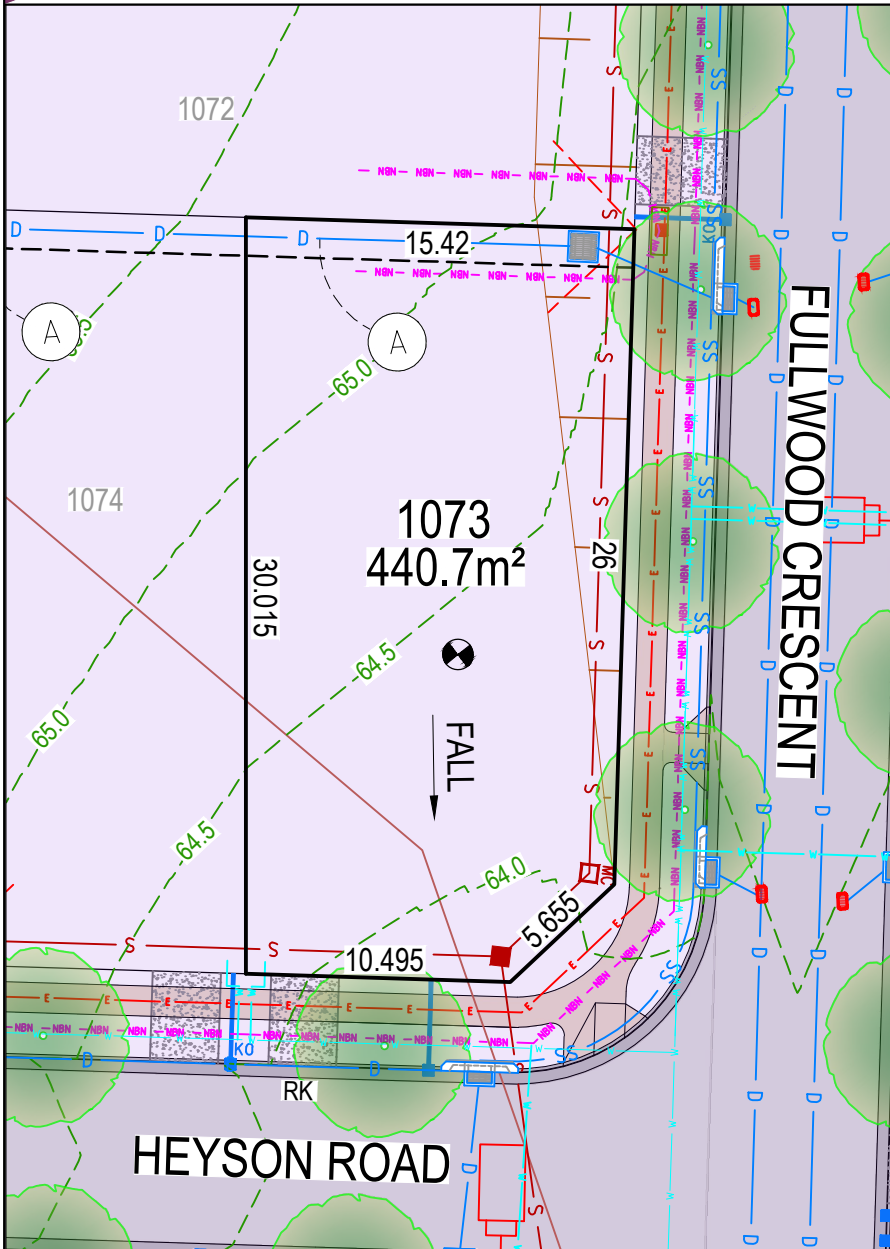

LEGEND

	LOT BOUNDARY
	DESIGN CONTOUR
	DENOTES LOT AFFECTED BY FILL
	INDICATIVE DRIVEWAY / LAYBACK LOCATION
	EXISTING LOTS
	ROLL KERB GUTTER/KERB & GUTTER
	STREET TREE
	FOOTPATH
	1:4 (MAX) BATTER
	RETAINING WALL

SERVICES

	WATER MAIN / WATER METER
	SEWER MAIN & MAINTENANCE HOLE
	SEWER MAINTENANCE SHAFT
	ELECTRICAL PILLAR / STREET LIGHT
	ELECTRICAL LINE
	ELECTRICAL SERVICE CONNECTION
	COMMUNICATIONS/NBN
	DRAINAGE PIT AND PIPE
	SUBSOIL DRAINAGE
	STORMWATER KERB OUTLET

EASEMENT

- (A) PROPOSED EASEMENT TO DRAIN WATER 1.5m SUBJECT TO FURTHER INSTRUCTION
- (B) PROPOSED EASEMENT FOR SUPPORT 0.5 WIDE (UNLESS SHOWN) (BELOW PROPOSED RETAINING WALL)
- (C) PROPOSED RESTRICTION ON THE USE OF LAND (0.9 WIDE) (ABOVE PROPOSED RETAINING WALL)
- (D) PROPOSED EASEMENT FOR PADMOUNT SUBSTATION 2.75 WIDE
- (E) PROPOSED RESTRICTION ON THE USE OF LAND (ENDEAVOUR ENERGY)
- (F) PROPOSED RESTRICTION ON THE USE OF LAND (ENDEAVOUR ENERGY)
- (BB) EASEMENT FOR SUPPORT 0.5 WIDE (DP 1300447)

BAL


	BAL LOW
	BAL 12.5
	BAL 19
	BAL 29



NOTES

- THE DIMENSIONS, AREAS, EASEMENTS & OTHER DETAILS SHOWN ON THIS PLAN ARE APPROXIMATE ONLY & ARE SUBJECT TO FIELD SURVEY & THE FINAL APPROVALS OF COUNCIL & SERVICING AUTHORITIES.
- PURCHASERS SHOULD REFER TO THE REGISTERED PLAN OF SUBDIVISION FOR FINAL DIMENSIONS & OTHER DETAILS.
- PURCHASERS SHOULD EXAMINE THE FULL RANGE OF EASEMENTS & RESTRICTIONS SET OUT IN THE 88B INSTRUMENT ACCOMPANYING THE PLAN OF SUBDIVISION.
- LOTS MAY BE SUBJECT TO FUTURE SERVICES & STREET LANDSCAPING DESIGN.
- SERVICE LOCATIONS ARE INDICATIVE ONLY.

THIS PLAN IS TO BE PRODUCED IN COLOUR ONLY.

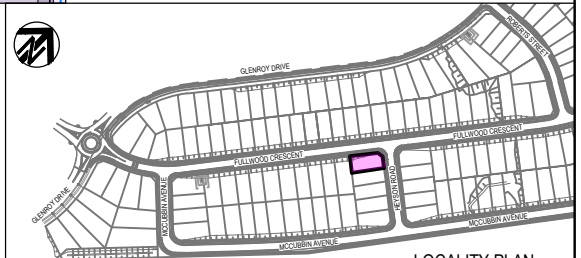

NORTH POINT




SCALE 1:300
0 3.0 6 @A4

CLAYMORE

STAGE 10
CAMPBELLTOWN CITY COUNCIL
LOT DISCLOSURE PLAN

LOT	DRAWING No.	Rev
1073	78186.10.SP-1073	A

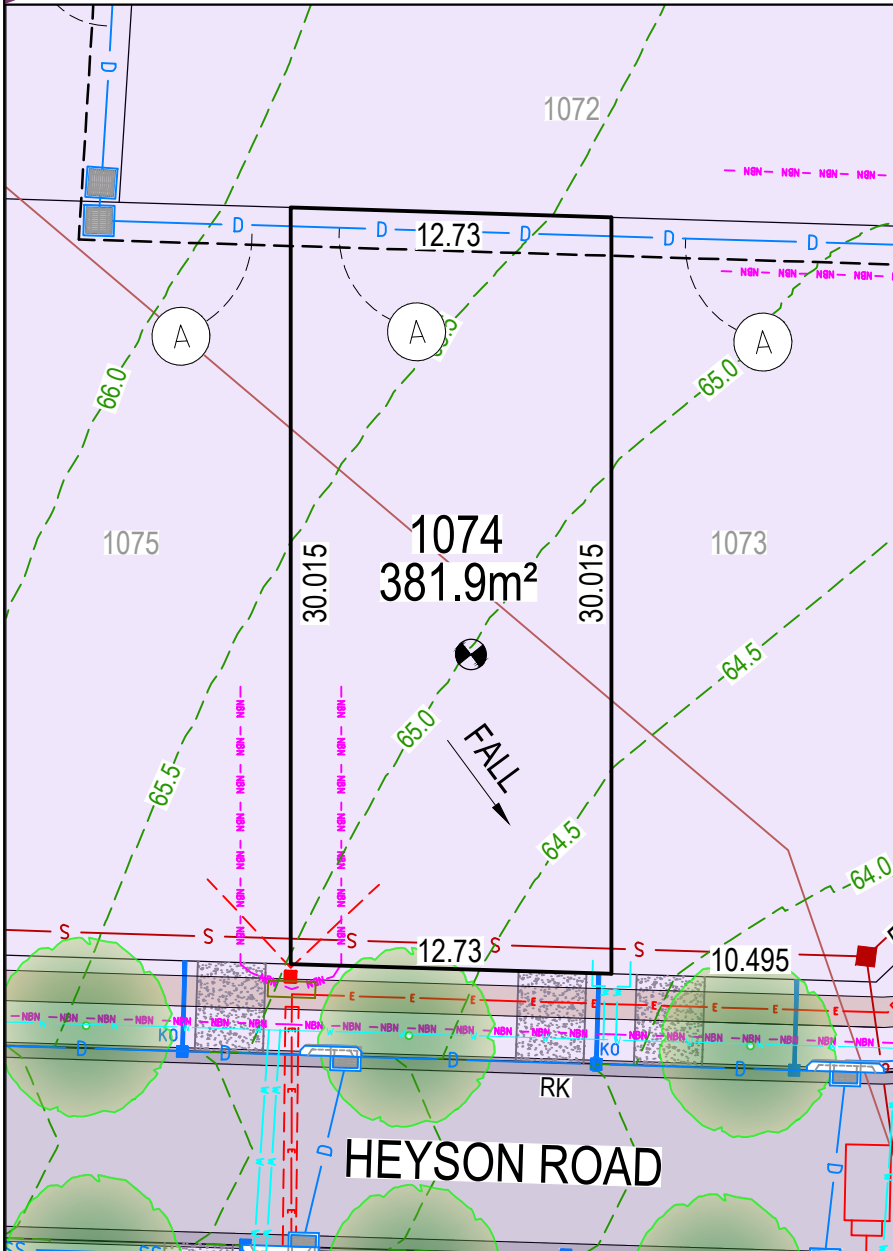

LEGEND

	LOT BOUNDARY
	DESIGN CONTOUR
	DENOTES LOT AFFECTED BY FILL
	INDICATIVE DRIVEWAY / LAYBACK LOCATION
	EXISTING LOTS
	ROLL KERB GUTTER/KERB & GUTTER
	STREET TREE
	FOOTPATH
	1:4 (MAX) BATTER
	RETAINING WALL

SERVICES

	WATER MAIN / WATER METER
	SEWER MAIN & MAINTENANCE HOLE
	SEWER MAINTENANCE SHAFT
	ELECTRICAL PILLAR / STREET LIGHT
	ELECTRICAL LINE
	ELECTRICAL SERVICE CONNECTION
	COMMUNICATIONS/NBN
	DRAINAGE PIT AND PIPE
	SUBSOIL DRAINAGE
	STORMWATER KERB OUTLET

EASEMENT

- (A) PROPOSED EASEMENT TO DRAIN WATER 1.5m SUBJECT TO FURTHER INSTRUCTION
- (B) PROPOSED EASEMENT FOR SUPPORT 0.5 WIDE (UNLESS SHOWN) (BELOW PROPOSED RETAINING WALL)
- (C) PROPOSED RESTRICTION ON THE USE OF LAND (0.9 WIDE) (ABOVE PROPOSED RETAINING WALL)
- (D) PROPOSED EASEMENT FOR PADMOUNT SUBSTATION 2.75 WIDE
- (E) PROPOSED RESTRICTION ON THE USE OF LAND (ENDEAVOUR ENERGY)
- (F) PROPOSED RESTRICTION ON THE USE OF LAND (ENDEAVOUR ENERGY)
- (BB) EASEMENT FOR SUPPORT 0.5 WIDE (DP 1300447)

BAL


	BAL LOW
	BAL 12.5
	BAL 19
	BAL 29



NOTES

- THE DIMENSIONS, AREAS, EASEMENTS & OTHER DETAILS SHOWN ON THIS PLAN ARE APPROXIMATE ONLY & ARE SUBJECT TO FIELD SURVEY & THE FINAL APPROVALS OF COUNCIL & SERVICING AUTHORITIES.
- PURCHASERS SHOULD REFER TO THE REGISTERED PLAN OF SUBDIVISION FOR FINAL DIMENSIONS & OTHER DETAILS.
- PURCHASERS SHOULD EXAMINE THE FULL RANGE OF EASEMENTS & RESTRICTIONS SET OUT IN THE 88B INSTRUMENT ACCOMPANYING THE PLAN OF SUBDIVISION.
- LOTS MAY BE SUBJECT TO FUTURE SERVICES & STREET LANDSCAPING DESIGN.
- SERVICE LOCATIONS ARE INDICATIVE ONLY.

THIS PLAN IS TO BE PRODUCED IN COLOUR ONLY.

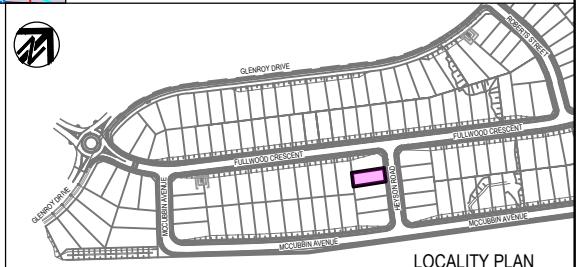

LOCALITY PLAN

NORTH POINT




SCALE 1:300
0 3.0 6 @A4

CLAYMORE

STAGE 10
CAMPBELLTOWN CITY COUNCIL
LOT DISCLOSURE PLAN

LOT	DRAWING No.	Rev
1074	78186.10.SP-1074	A

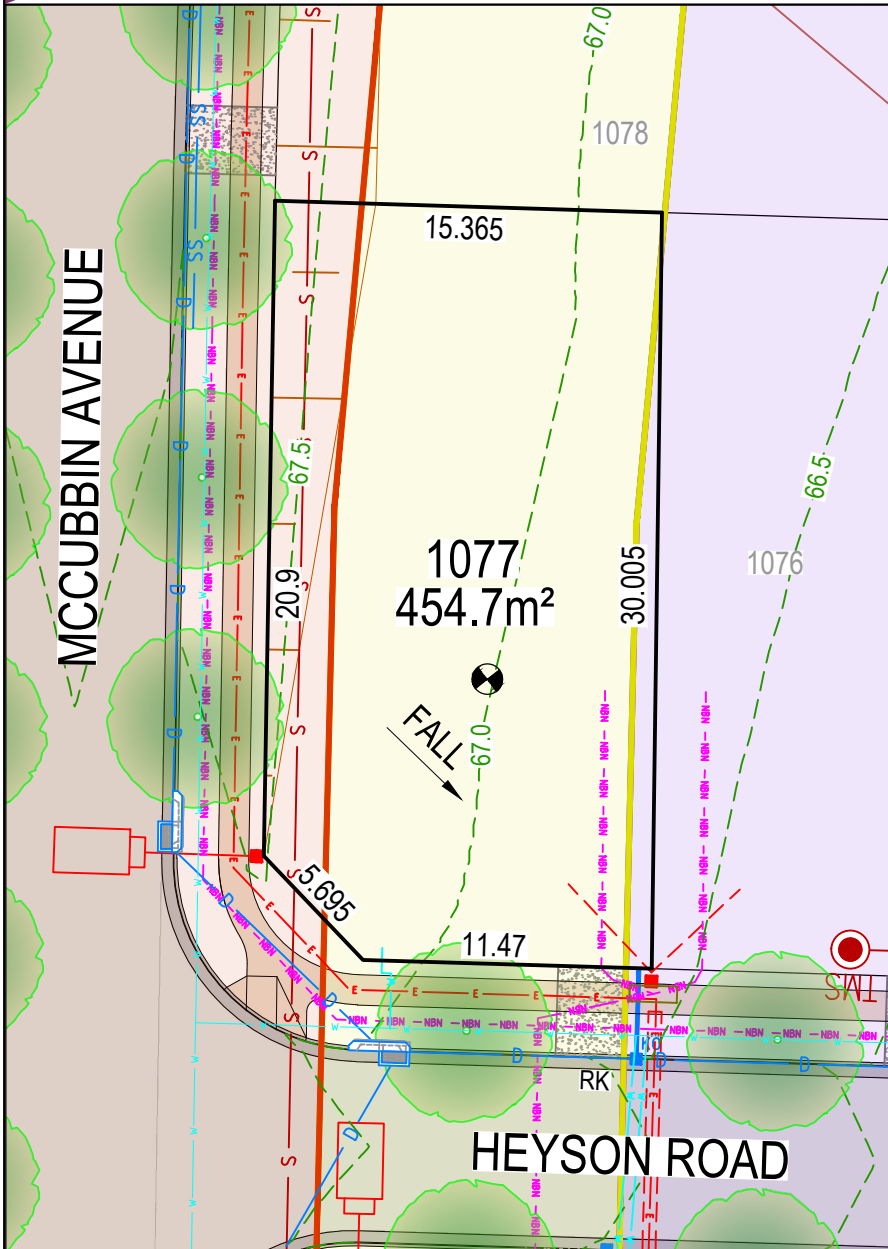

LEGEND

	LOT BOUNDARY
	DESIGN CONTOUR
	DENOTES LOT AFFECTED BY FILL
	INDICATIVE DRIVEWAY / LAYBACK LOCATION
	EXISTING LOTS
	ROLL KERB GUTTER/KERB & GUTTER
	STREET TREE
	FOOTPATH
	1:4 (MAX) BATTER
	RETAINING WALL

SERVICES

	WATER MAIN / WATER METER
	SEWER MAIN & MAINTENANCE HOLE
	SEWER MAINTENANCE SHAFT
	ELECTRICAL PILLAR / STREET LIGHT
	ELECTRICAL LINE
	ELECTRICAL SERVICE CONNECTION
	COMMUNICATIONS/NBN
	DRAINAGE PIT AND PIPE
	SUBSOIL DRAINAGE
	STORMWATER KERB OUTLET

EASEMENT

- (A) PROPOSED EASEMENT TO DRAIN WATER 1.5m SUBJECT TO FURTHER INSTRUCTION
- (B) PROPOSED EASEMENT FOR SUPPORT 0.5 WIDE (UNLESS SHOWN) (BELOW PROPOSED RETAINING WALL)
- (C) PROPOSED RESTRICTION ON THE USE OF LAND (0.9 WIDE) (ABOVE PROPOSED RETAINING WALL)
- (D) PROPOSED EASEMENT FOR PADMOUNT SUBSTATION 2.75 WIDE
- (E) PROPOSED RESTRICTION ON THE USE OF LAND (ENDEAVOUR ENERGY)
- (F) PROPOSED RESTRICTION ON THE USE OF LAND (ENDEAVOUR ENERGY)
- (BB) EASEMENT FOR SUPPORT 0.5 WIDE (DP 1300447)

BAL


	BAL LOW
	BAL 12.5
	BAL 19
	BAL 29



NOTES

- THE DIMENSIONS, AREAS, EASEMENTS & OTHER DETAILS SHOWN ON THIS PLAN ARE APPROXIMATE ONLY & ARE SUBJECT TO FIELD SURVEY & THE FINAL APPROVALS OF COUNCIL & SERVICING AUTHORITIES.
- PURCHASERS SHOULD REFER TO THE REGISTERED PLAN OF SUBDIVISION FOR FINAL DIMENSIONS & OTHER DETAILS.
- PURCHASERS SHOULD EXAMINE THE FULL RANGE OF EASEMENTS & RESTRICTIONS SET OUT IN THE 88B INSTRUMENT ACCOMPANYING THE PLAN OF SUBDIVISION.
- LOTS MAY BE SUBJECT TO FUTURE SERVICES & STREET LANDSCAPING DESIGN.
- SERVICE LOCATIONS ARE INDICATIVE ONLY.

THIS PLAN IS TO BE PRODUCED IN COLOUR ONLY.

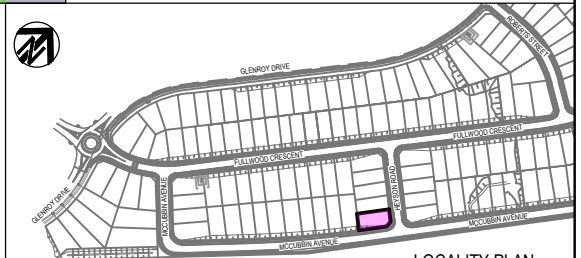

LOCALITY PLAN

NORTH POINT




SCALE 1:300
0 3.0 6 @A4

CLAYMORE

STAGE 10
CAMPBELLTOWN CITY COUNCIL
LOT DISCLOSURE PLAN

LOT	DRAWING No.	Rev
1077	78186.10.SP-1077	A

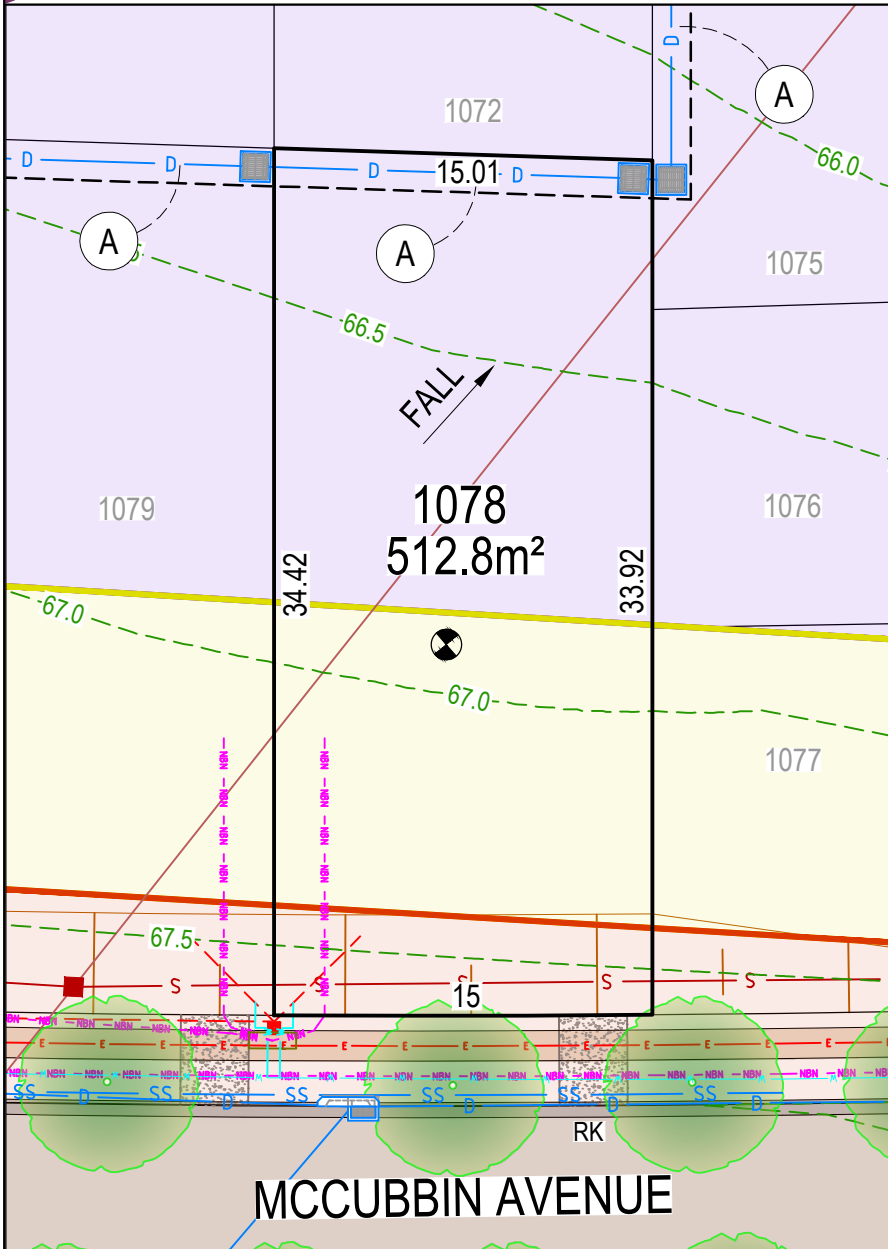

LEGEND

	LOT BOUNDARY
	DESIGN CONTOUR
	DENOTES LOT AFFECTED BY FILL
	INDICATIVE DRIVEWAY / LAYBACK LOCATION
	EXISTING LOTS
	ROLL KERB GUTTER/KERB & GUTTER
	STREET TREE
	FOOTPATH
	1:4 (MAX) BATTER
	RETAINING WALL

SERVICES

	WATER MAIN / WATER METER
	SEWER MAIN & MAINTENANCE HOLE
	SEWER MAINTENANCE SHAFT
	ELECTRICAL PILLAR / STREET LIGHT
	ELECTRICAL LINE
	ELECTRICAL SERVICE CONNECTION
	COMMUNICATIONS/NBN
	DRAINAGE PIT AND PIPE
	SUBSOIL DRAINAGE
	STORMWATER KERB OUTLET

EASEMENT

- (A) PROPOSED EASEMENT TO DRAIN WATER 1.5m SUBJECT TO FURTHER INSTRUCTION
- (B) PROPOSED EASEMENT FOR SUPPORT 0.5 WIDE (UNLESS SHOWN) (BELOW PROPOSED RETAINING WALL)
- (C) PROPOSED RESTRICTION ON THE USE OF LAND (0.9 WIDE) (ABOVE PROPOSED RETAINING WALL)
- (D) PROPOSED EASEMENT FOR PADMOUNT SUBSTATION 2.75 WIDE
- (E) PROPOSED RESTRICTION ON THE USE OF LAND (ENDEAVOUR ENERGY)
- (F) PROPOSED RESTRICTION ON THE USE OF LAND (ENDEAVOUR ENERGY)
- (BB) EASEMENT FOR SUPPORT 0.5 WIDE (DP 1300447)



BAL

	BAL LOW
	BAL 12.5
	BAL 19
	BAL 29

NOTES

- THE DIMENSIONS, AREAS, EASEMENTS & OTHER DETAILS SHOWN ON THIS PLAN ARE APPROXIMATE ONLY & ARE SUBJECT TO FIELD SURVEY & THE FINAL APPROVALS OF COUNCIL & SERVICING AUTHORITIES.
- PURCHASERS SHOULD REFER TO THE REGISTERED PLAN OF SUBDIVISION FOR FINAL DIMENSIONS & OTHER DETAILS.
- PURCHASERS SHOULD EXAMINE THE FULL RANGE OF EASEMENTS & RESTRICTIONS SET OUT IN THE 88B INSTRUMENT ACCOMPANYING THE PLAN OF SUBDIVISION.
- LOTS MAY BE SUBJECT TO FUTURE SERVICES & STREET LANDSCAPING DESIGN.
- SERVICE LOCATIONS ARE INDICATIVE ONLY.


THIS PLAN IS TO BE PRODUCED IN COLOUR ONLY.



NORTH POINT



SCALE 1:300

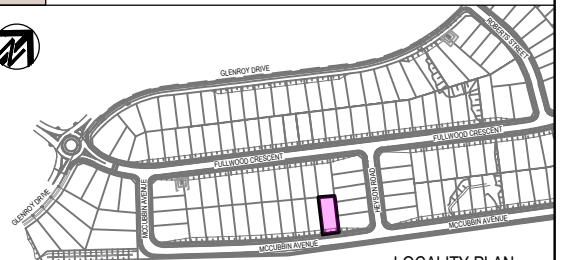


LOCALITY PLAN

CLAYMORE

STAGE 10
CAMPBELLTOWN CITY COUNCIL
LOT DISCLOSURE PLAN

LOT	DRAWING No.	Rev
1078	78186.10.SP-1078	A

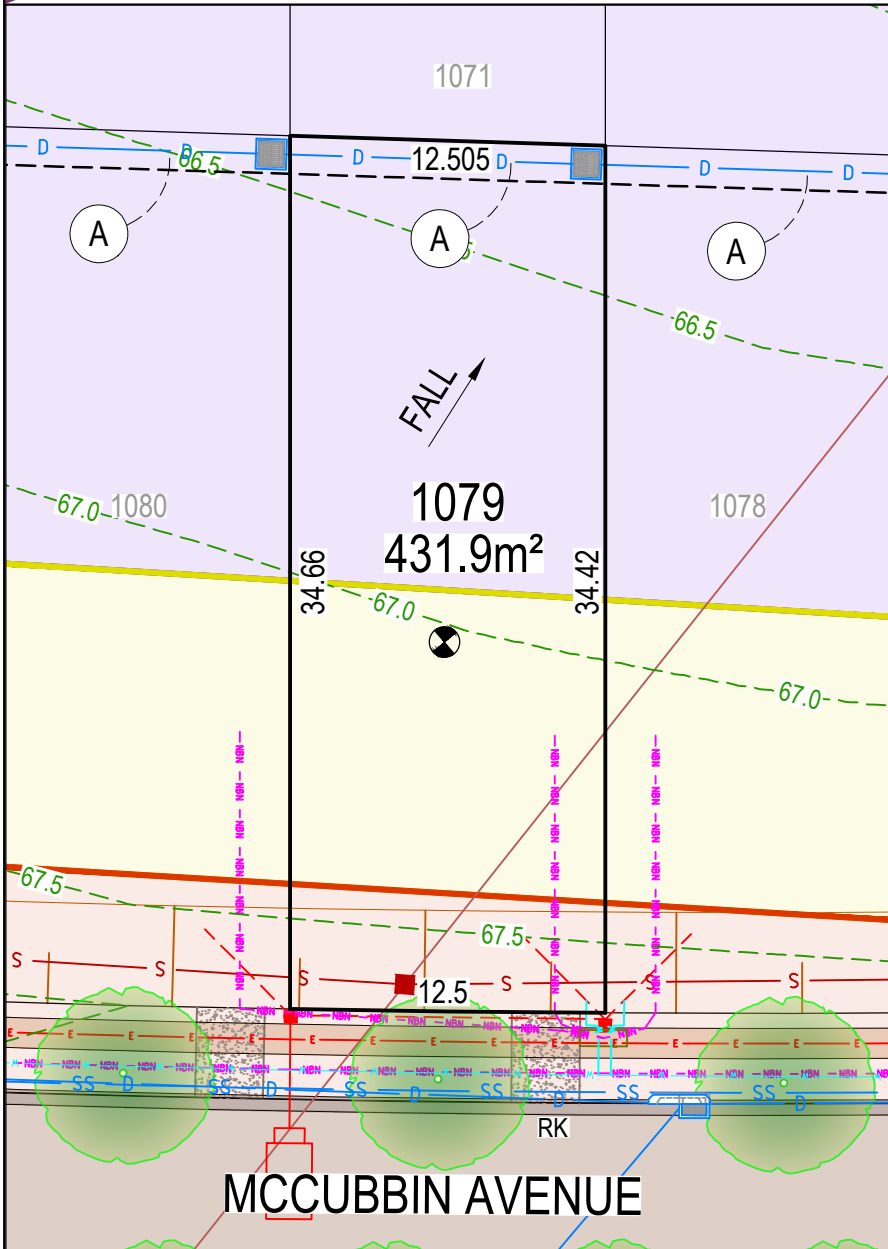

LEGEND

	LOT BOUNDARY
	DESIGN CONTOUR
	DENOTES LOT AFFECTED BY FILL
	INDICATIVE DRIVEWAY / LAYBACK LOCATION
	EXISTING LOTS
	ROLL KERB GUTTER/KERB & GUTTER
	STREET TREE
	FOOTPATH
	1:4 (MAX) BATTER
	RETAINING WALL

SERVICES

	WATER MAIN / WATER METER
	SEWER MAIN & MAINTENANCE HOLE
	SEWER MAINTENANCE SHAFT
	ELECTRICAL PILLAR / STREET LIGHT
	ELECTRICAL LINE
	ELECTRICAL SERVICE CONNECTION
	COMMUNICATIONS/NBN
	DRAINAGE PIT AND PIPE
	SUBSOIL DRAINAGE
	STORMWATER KERB OUTLET

EASEMENT

- (A) PROPOSED EASEMENT TO DRAIN WATER 1.5m SUBJECT TO FURTHER INSTRUCTION
- (B) PROPOSED EASEMENT FOR SUPPORT 0.5 WIDE (UNLESS SHOWN) (BELOW PROPOSED RETAINING WALL)
- (C) PROPOSED RESTRICTION ON THE USE OF LAND (0.9 WIDE) (ABOVE PROPOSED RETAINING WALL)
- (D) PROPOSED EASEMENT FOR PADMOUNT SUBSTATION 2.75 WIDE
- (E) PROPOSED RESTRICTION ON THE USE OF LAND (ENDEAVOUR ENERGY)
- (F) PROPOSED RESTRICTION ON THE USE OF LAND (ENDEAVOUR ENERGY)
- (BB) EASEMENT FOR SUPPORT 0.5 WIDE (DP 1300447)



BAL

	BAL LOW
	BAL 12.5
	BAL 19
	BAL 29

NOTES

- THE DIMENSIONS, AREAS, EASEMENTS & OTHER DETAILS SHOWN ON THIS PLAN ARE APPROXIMATE ONLY & ARE SUBJECT TO FIELD SURVEY & THE FINAL APPROVALS OF COUNCIL & SERVICING AUTHORITIES.
- PURCHASERS SHOULD REFER TO THE REGISTERED PLAN OF SUBDIVISION FOR FINAL DIMENSIONS & OTHER DETAILS.
- PURCHASERS SHOULD EXAMINE THE FULL RANGE OF EASEMENTS & RESTRICTIONS SET OUT IN THE 88B INSTRUMENT ACCOMPANYING THE PLAN OF SUBDIVISION.
- LOTS MAY BE SUBJECT TO FUTURE SERVICES & STREET LANDSCAPING DESIGN.
- SERVICE LOCATIONS ARE INDICATIVE ONLY.

THIS PLAN IS TO BE PRODUCED IN COLOUR ONLY.

NORTH POINT




SCALE 1:300 0 3.0 6 @A4


CLAYMORE

STAGE 10
CAMPBELLTOWN CITY COUNCIL
LOT DISCLOSURE PLAN

LOT	DRAWING No.	Rev
1079	78186.10.SP-1079	A

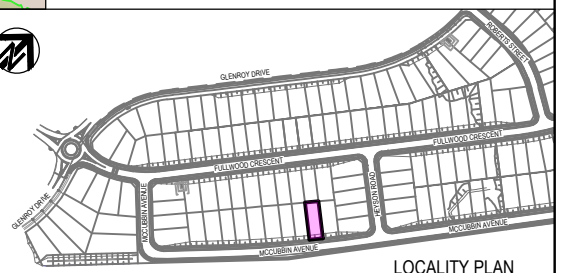

LOCALITY PLAN

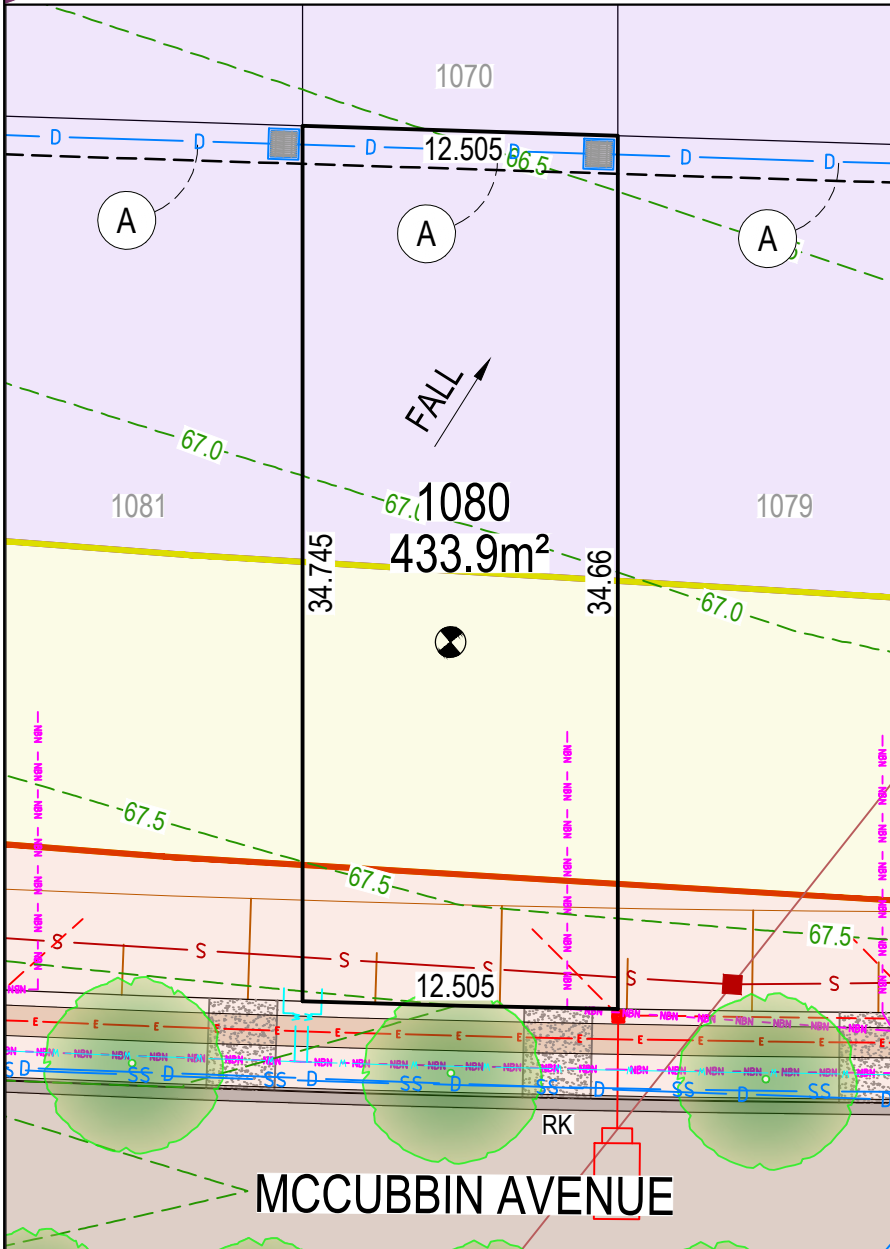

LEGEND

	LOT BOUNDARY
	DESIGN CONTOUR
	DENOTES LOT AFFECTED BY FILL
	INDICATIVE DRIVEWAY / LAYBACK LOCATION
	EXISTING LOTS
	ROLL KERB GUTTER/KERB & GUTTER
	STREET TREE
	FOOTPATH
	1:4 (MAX) BATTER
	RETAINING WALL

SERVICES

	WATER MAIN / WATER METER
	SEWER MAIN & MAINTENANCE HOLE
	SEWER MAINTENANCE SHAFT
	ELECTRICAL PILLAR / STREET LIGHT
	ELECTRICAL LINE
	ELECTRICAL SERVICE CONNECTION
	COMMUNICATIONS/NBN
	DRAINAGE PIT AND PIPE
	SUBSOIL DRAINAGE
	STORMWATER KERB OUTLET

EASEMENT

- (A) PROPOSED EASEMENT TO DRAIN WATER 1.5m SUBJECT TO FURTHER INSTRUCTION
- (B) PROPOSED EASEMENT FOR SUPPORT 0.5 WIDE (UNLESS SHOWN) (BELOW PROPOSED RETAINING WALL)
- (C) PROPOSED RESTRICTION ON THE USE OF LAND (0.9 WIDE) (ABOVE PROPOSED RETAINING WALL)
- (D) PROPOSED EASEMENT FOR PADMOUNT SUBSTATION 2.75 WIDE
- (E) PROPOSED RESTRICTION ON THE USE OF LAND (ENDEAVOUR ENERGY)
- (F) PROPOSED RESTRICTION ON THE USE OF LAND (ENDEAVOUR ENERGY)
- (BB) EASEMENT FOR SUPPORT 0.5 WIDE (DP 1300447)

BAL


	BAL LOW
	BAL 12.5
	BAL 19
	BAL 29



NOTES

- THE DIMENSIONS, AREAS, EASEMENTS & OTHER DETAILS SHOWN ON THIS PLAN ARE APPROXIMATE ONLY & ARE SUBJECT TO FIELD SURVEY & THE FINAL APPROVALS OF COUNCIL & SERVICING AUTHORITIES.
- PURCHASERS SHOULD REFER TO THE REGISTERED PLAN OF SUBDIVISION FOR FINAL DIMENSIONS & OTHER DETAILS.
- PURCHASERS SHOULD EXAMINE THE FULL RANGE OF EASEMENTS & RESTRICTIONS SET OUT IN THE 88B INSTRUMENT ACCOMPANYING THE PLAN OF SUBDIVISION.
- LOTS MAY BE SUBJECT TO FUTURE SERVICES & STREET LANDSCAPING DESIGN.
- SERVICE LOCATIONS ARE INDICATIVE ONLY.

THIS PLAN IS TO BE PRODUCED IN COLOUR ONLY.

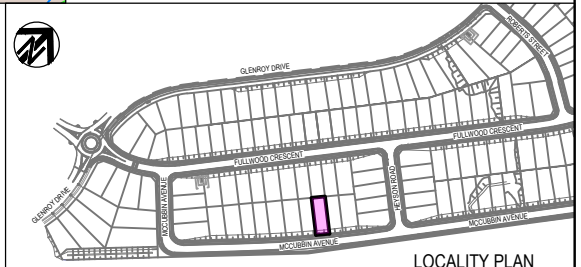

LOCALITY PLAN

NORTH POINT




SCALE 1:300 0 3.0 6 @A4

CLAYMORE

STAGE 10
CAMPBELLTOWN CITY COUNCIL
LOT DISCLOSURE PLAN

LOT	DRAWING No.	Rev
1080	78186.10.SP-1080	A

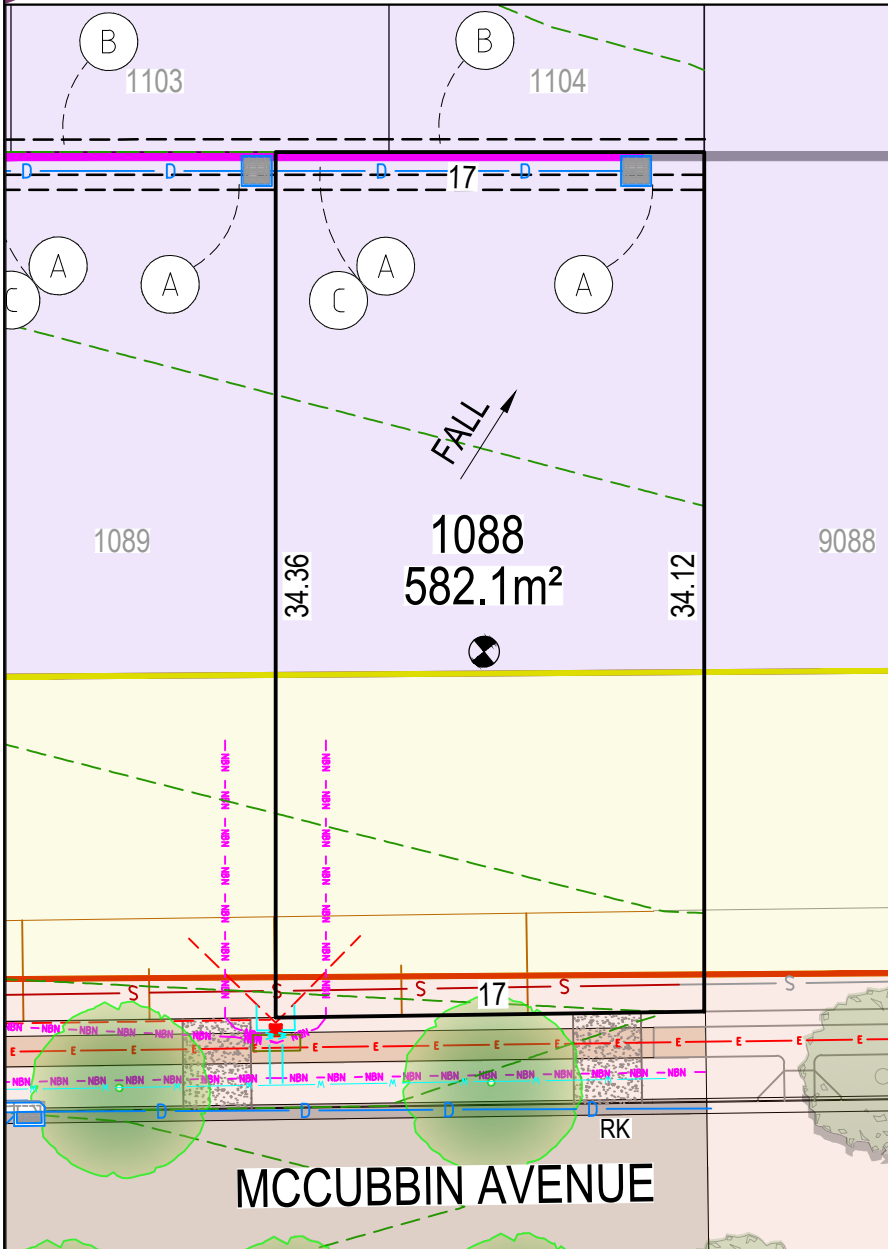

LEGEND

	LOT BOUNDARY
	DESIGN CONTOUR
	DENOTES LOT AFFECTED BY FILL
	INDICATIVE DRIVEWAY / LAYBACK LOCATION
	EXISTING LOTS
	ROLL KERB GUTTER/KERB & GUTTER
	STREET TREE
	FOOTPATH
	1:4 (MAX) BATTER
	RETAINING WALL

SERVICES

	WATER MAIN / WATER METER
	SEWER MAIN & MAINTENANCE HOLE
	SEWER MAINTENANCE SHAFT
	ELECTRICAL PILLAR / STREET LIGHT
	ELECTRICAL LINE
	ELECTRICAL SERVICE CONNECTION
	COMMUNICATIONS/NBN
	DRAINAGE PIT AND PIPE
	SUBSOIL DRAINAGE
	STORMWATER KERB OUTLET

EASEMENT

- (A) PROPOSED EASEMENT TO DRAIN WATER 1.5m SUBJECT TO FURTHER INSTRUCTION
- (B) PROPOSED EASEMENT FOR SUPPORT 0.5 WIDE (UNLESS SHOWN) (BELOW PROPOSED RETAINING WALL)
- (C) PROPOSED RESTRICTION ON THE USE OF LAND (0.9 WIDE) (ABOVE PROPOSED RETAINING WALL)
- (D) PROPOSED EASEMENT FOR PADMOUNT SUBSTATION 2.75 WIDE
- (E) PROPOSED RESTRICTION ON THE USE OF LAND (ENDEAVOUR ENERGY)
- (F) PROPOSED RESTRICTION ON THE USE OF LAND (ENDEAVOUR ENERGY)
- (BB) EASEMENT FOR SUPPORT 0.5 WIDE (DP 1300447)




BAL

	BAL LOW
	BAL 12.5
	BAL 19
	BAL 29

NOTES

- THE DIMENSIONS, AREAS, EASEMENTS & OTHER DETAILS SHOWN ON THIS PLAN ARE APPROXIMATE ONLY & ARE SUBJECT TO FIELD SURVEY & THE FINAL APPROVALS OF COUNCIL & SERVICING AUTHORITIES.
- PURCHASERS SHOULD REFER TO THE REGISTERED PLAN OF SUBDIVISION FOR FINAL DIMENSIONS & OTHER DETAILS.
- PURCHASERS SHOULD EXAMINE THE FULL RANGE OF EASEMENTS & RESTRICTIONS SET OUT IN THE 88B INSTRUMENT ACCOMPANYING THE PLAN OF SUBDIVISION.
- LOTS MAY BE SUBJECT TO FUTURE SERVICES & STREET LANDSCAPING DESIGN.
- SERVICE LOCATIONS ARE INDICATIVE ONLY.

THIS PLAN IS TO BE PRODUCED IN COLOUR ONLY.

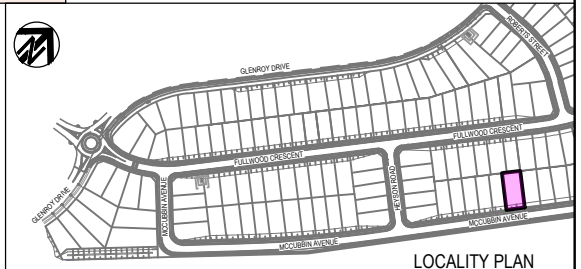

NORTH POINT




SCALE 1:300 0 3.0 6 @A4

CLAYMORE

STAGE 10
CAMPBELLTOWN CITY COUNCIL
LOT DISCLOSURE PLAN

LOT	DRAWING No.	Rev
1088	78186.10.SP-1088	A

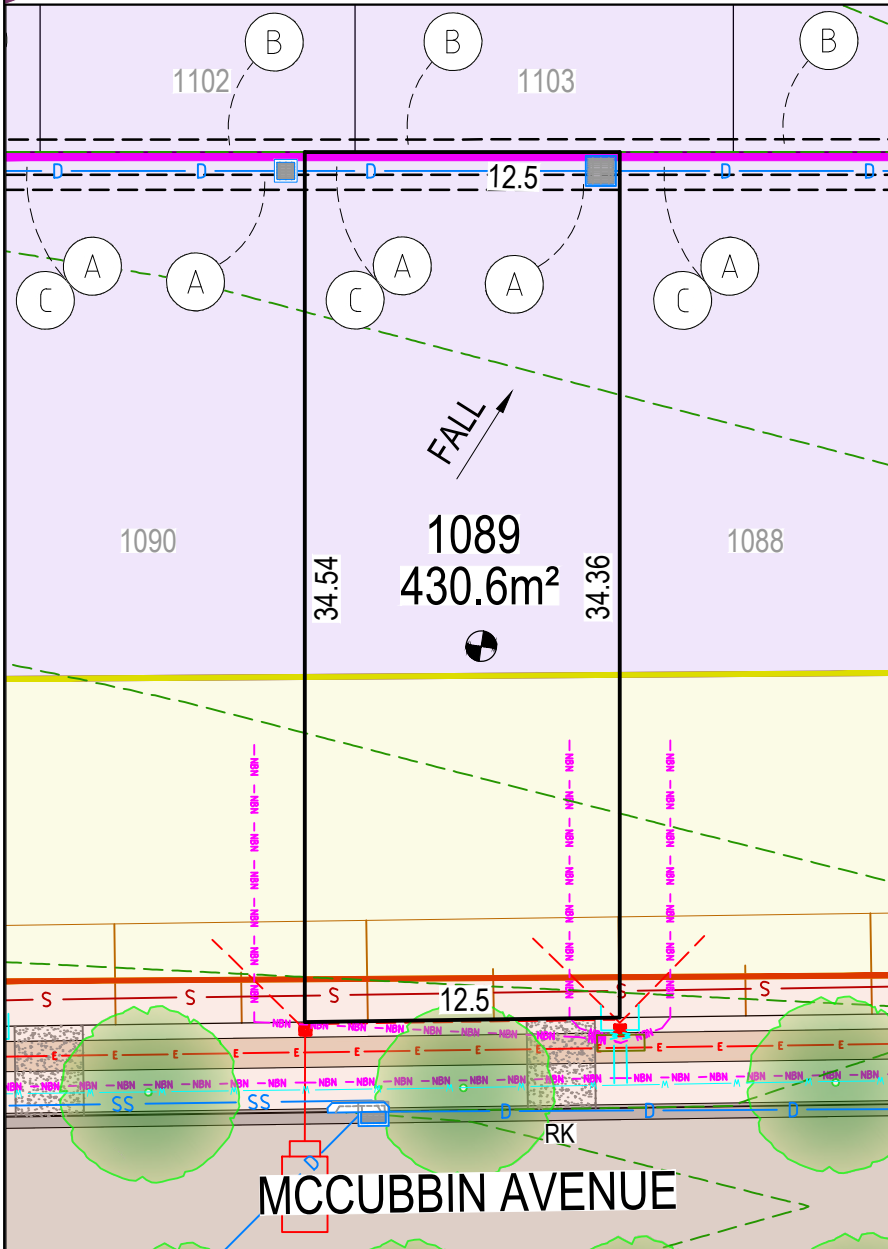

LEGEND

	LOT BOUNDARY
	DESIGN CONTOUR
	DENOTES LOT AFFECTED BY FILL
	INDICATIVE DRIVEWAY / LAYBACK LOCATION
	EXISTING LOTS
	RK / KG ROLL KERB GUTTER/KERB & GUTTER
	STREET TREE
	FOOTPATH
	1:4 (MAX) BATTER
	RETAINING WALL

SERVICES

	WATER MAIN / WATER METER
	SEWER MAIN & MAINTENANCE HOLE
	SEWER MAINTENANCE SHAFT
	ELECTRICAL PILLAR / STREET LIGHT
	ELECTRICAL LINE
	ELECTRICAL SERVICE CONNECTION
	COMMUNICATIONS/NBN
	DRAINAGE PIT AND PIPE
	SUBSOIL DRAINAGE
	STORMWATER KERB OUTLET

EASEMENT

- (A) PROPOSED EASEMENT TO DRAIN WATER 1.5m SUBJECT TO FURTHER INSTRUCTION
- (B) PROPOSED EASEMENT FOR SUPPORT 0.5 WIDE (UNLESS SHOWN) (BELOW PROPOSED RETAINING WALL)
- (C) PROPOSED RESTRICTION ON THE USE OF LAND (0.9 WIDE) (ABOVE PROPOSED RETAINING WALL)
- (D) PROPOSED EASEMENT FOR PADMOUNT SUBSTATION 2.75 WIDE
- (E) PROPOSED RESTRICTION ON THE USE OF LAND (ENDEAVOUR ENERGY)
- (F) PROPOSED RESTRICTION ON THE USE OF LAND (ENDEAVOUR ENERGY)
- (BB) EASEMENT FOR SUPPORT 0.5 WIDE (DP 1300447)

MCCUBBIN AVENUE



BAL

	BAL LOW
	BAL 12.5
	BAL 19
	BAL 29

NOTES

- THE DIMENSIONS, AREAS, EASEMENTS & OTHER DETAILS SHOWN ON THIS PLAN ARE APPROXIMATE ONLY & ARE SUBJECT TO FIELD SURVEY & THE FINAL APPROVALS OF COUNCIL & SERVICING AUTHORITIES.
- PURCHASERS SHOULD REFER TO THE REGISTERED PLAN OF SUBDIVISION FOR FINAL DIMENSIONS & OTHER DETAILS.
- PURCHASERS SHOULD EXAMINE THE FULL RANGE OF EASEMENTS & RESTRICTIONS SET OUT IN THE 88B INSTRUMENT ACCOMPANYING THE PLAN OF SUBDIVISION.
- LOTS MAY BE SUBJECT TO FUTURE SERVICES & STREET LANDSCAPING DESIGN.
- SERVICE LOCATIONS ARE INDICATIVE ONLY.


THIS PLAN IS TO BE PRODUCED IN COLOUR ONLY.



NORTH POINT



SCALE 1:300 0 3.0 6 @A4

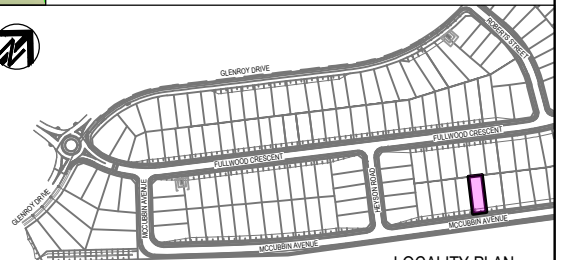


LOCALITY PLAN

CLAYMORE

STAGE 10
CAMPBELLTOWN CITY COUNCIL
LOT DISCLOSURE PLAN

LOT	DRAWING No.	Rev
1089	78186.10.SP-1089	A

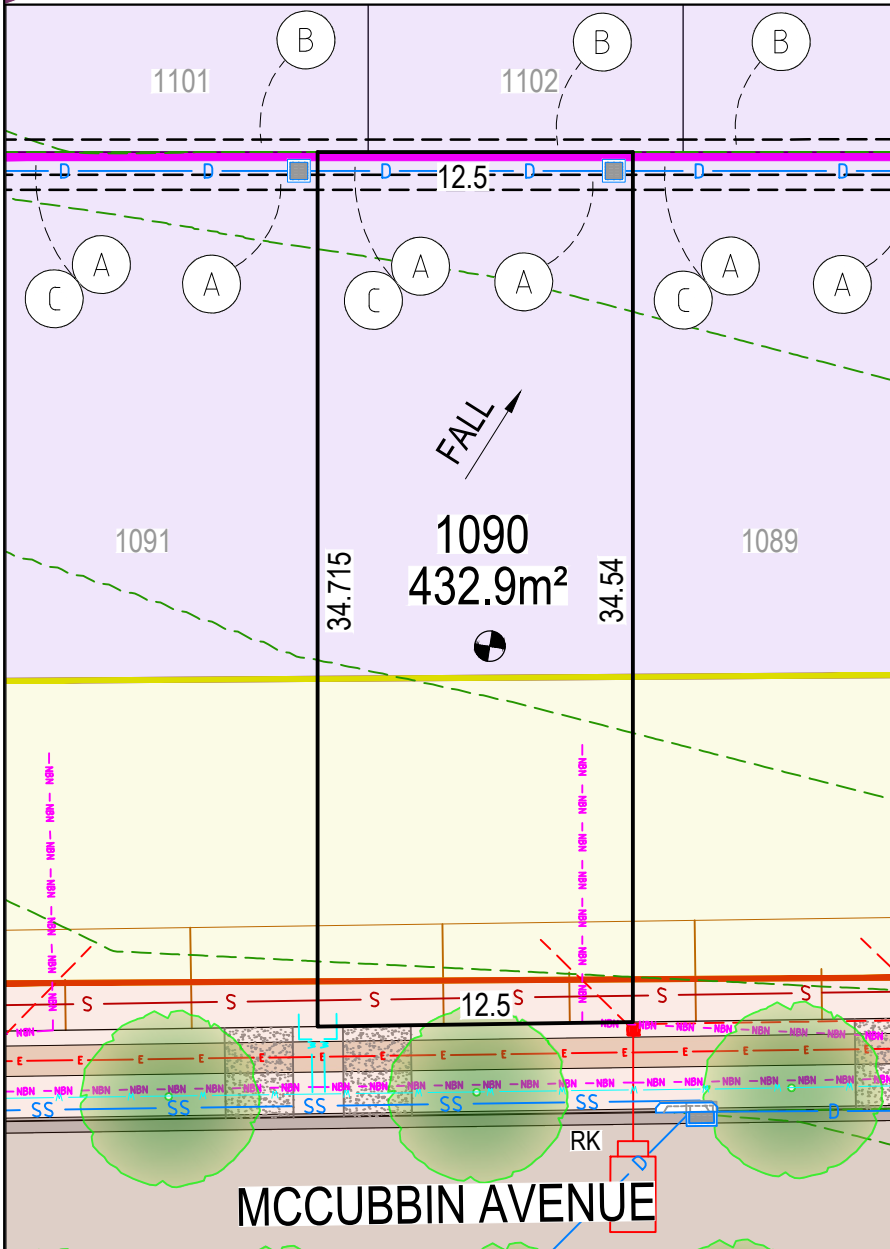

LEGEND

	LOT BOUNDARY
	DESIGN CONTOUR
	DENOTES LOT AFFECTED BY FILL
	INDICATIVE DRIVEWAY / LAYBACK LOCATION
	EXISTING LOTS
	ROLL KERB GUTTER/KERB & GUTTER
	STREET TREE
	FOOTPATH
	1:4 (MAX) BATTER
	RETAINING WALL

SERVICES

	WATER MAIN / WATER METER
	SEWER MAIN & MAINTENANCE HOLE
	SEWER MAINTENANCE SHAFT
	ELECTRICAL PILLAR / STREET LIGHT
	ELECTRICAL LINE
	ELECTRICAL SERVICE CONNECTION
	COMMUNICATIONS/NBN
	DRAINAGE PIT AND PIPE
	SUBSOIL DRAINAGE
	STORMWATER KERB OUTLET

EASEMENT

- (A) PROPOSED EASEMENT TO DRAIN WATER 1.5m SUBJECT TO FURTHER INSTRUCTION
- (B) PROPOSED EASEMENT FOR SUPPORT 0.5 WIDE (UNLESS SHOWN) (BELOW PROPOSED RETAINING WALL)
- (C) PROPOSED RESTRICTION ON THE USE OF LAND (0.9 WIDE) (ABOVE PROPOSED RETAINING WALL)
- (D) PROPOSED EASEMENT FOR PADMOUNT SUBSTATION 2.75 WIDE
- (E) PROPOSED RESTRICTION ON THE USE OF LAND (ENDEAVOUR ENERGY)
- (F) PROPOSED RESTRICTION ON THE USE OF LAND (ENDEAVOUR ENERGY)
- (BB) EASEMENT FOR SUPPORT 0.5 WIDE (DP 1300447)




BAL

	BAL LOW
	BAL 12.5
	BAL 19
	BAL 29

NOTES

- THE DIMENSIONS, AREAS, EASEMENTS & OTHER DETAILS SHOWN ON THIS PLAN ARE APPROXIMATE ONLY & ARE SUBJECT TO FIELD SURVEY & THE FINAL APPROVALS OF COUNCIL & SERVICING AUTHORITIES.
 - PURCHASERS SHOULD REFER TO THE REGISTERED PLAN OF SUBDIVISION FOR FINAL DIMENSIONS & OTHER DETAILS.
 - PURCHASERS SHOULD EXAMINE THE FULL RANGE OF EASEMENTS & RESTRICTIONS SET OUT IN THE 88B INSTRUMENT ACCOMPANYING THE PLAN OF SUBDIVISION.
 - LOTS MAY BE SUBJECT TO FUTURE SERVICES & STREET LANDSCAPING DESIGN.
 - SERVICE LOCATIONS ARE INDICATIVE ONLY.
- THIS PLAN IS TO BE PRODUCED IN COLOUR ONLY.

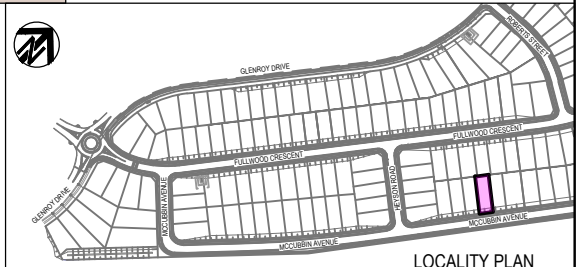

NORTH POINT





SCALE 1:300 0 3.0 6 @A4


CLAYMORE

STAGE 10
CAMPBELLTOWN CITY COUNCIL
LOT DISCLOSURE PLAN

LOT	DRAWING No.	Rev
1090	78186.10.SP-1090	A

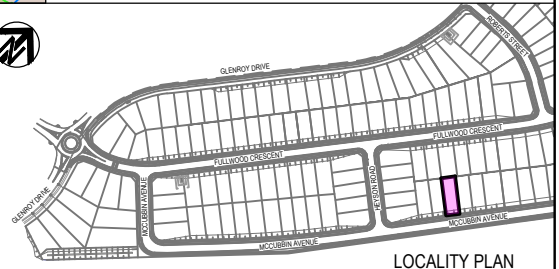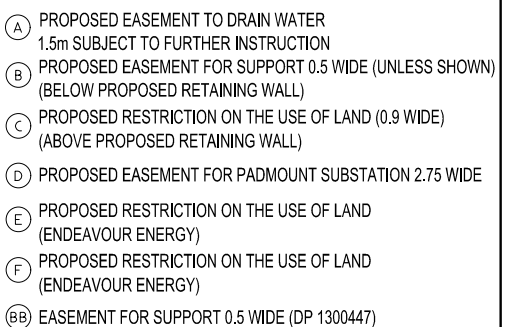

LOT	DRAWING No.	Rev
1091	78186.10.SP-1091	A

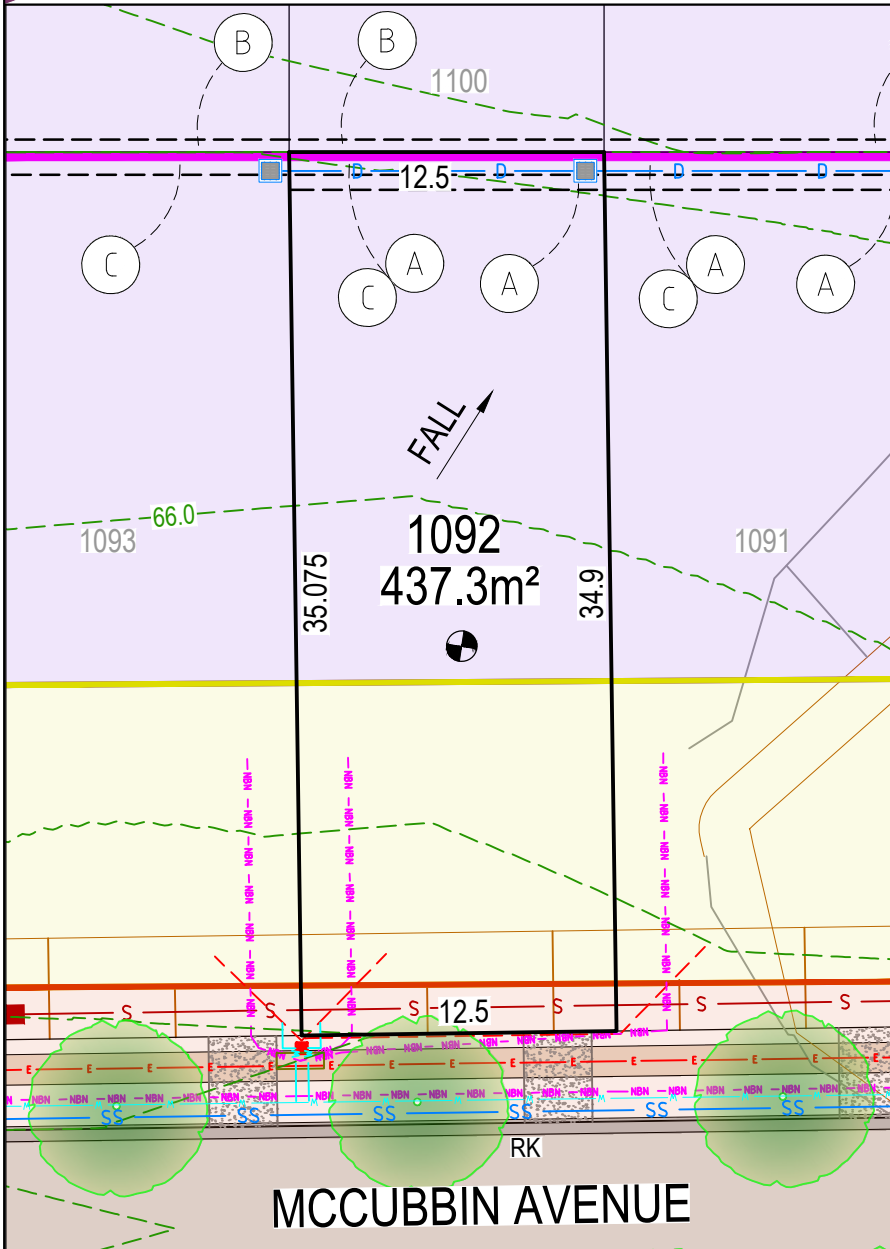

LEGEND

	LOT BOUNDARY
	DESIGN CONTOUR
	DENOTES LOT AFFECTED BY FILL
	INDICATIVE DRIVEWAY / LAYBACK LOCATION
	EXISTING LOTS
	RK / KG ROLL KERB GUTTER/KERB & GUTTER
	STREET TREE
	FOOTPATH
	1:4 (MAX) BATTER
	RETAINING WALL

SERVICES

	WATER MAIN / WATER METER
	SEWER MAIN & MAINTENANCE HOLE
	SEWER MAINTENANCE SHAFT
	ELECTRICAL PILLAR / STREET LIGHT
	ELECTRICAL LINE
	ELECTRICAL SERVICE CONNECTION
	COMMUNICATIONS/NBN
	DRAINAGE PIT AND PIPE
	SUBSOIL DRAINAGE
	STORMWATER KERB OUTLET

EASEMENT

- (A) PROPOSED EASEMENT TO DRAIN WATER 1.5m SUBJECT TO FURTHER INSTRUCTION
- (B) PROPOSED EASEMENT FOR SUPPORT 0.5 WIDE (UNLESS SHOWN) (BELOW PROPOSED RETAINING WALL)
- (C) PROPOSED RESTRICTION ON THE USE OF LAND (0.9 WIDE) (ABOVE PROPOSED RETAINING WALL)
- (D) PROPOSED EASEMENT FOR PADMOUNT SUBSTATION 2.75 WIDE
- (E) PROPOSED RESTRICTION ON THE USE OF LAND (ENDEAVOUR ENERGY)
- (F) PROPOSED RESTRICTION ON THE USE OF LAND (ENDEAVOUR ENERGY)
- (BB) EASEMENT FOR SUPPORT 0.5 WIDE (DP 1300447)




BAL

	BAL LOW
	BAL 12.5
	BAL 19
	BAL 29

NOTES

- THE DIMENSIONS, AREAS, EASEMENTS & OTHER DETAILS SHOWN ON THIS PLAN ARE APPROXIMATE ONLY & ARE SUBJECT TO FIELD SURVEY & THE FINAL APPROVALS OF COUNCIL & SERVICING AUTHORITIES.
- PURCHASERS SHOULD REFER TO THE REGISTERED PLAN OF SUBDIVISION FOR FINAL DIMENSIONS & OTHER DETAILS.
- PURCHASERS SHOULD EXAMINE THE FULL RANGE OF EASEMENTS & RESTRICTIONS SET OUT IN THE 88B INSTRUMENT ACCOMPANYING THE PLAN OF SUBDIVISION.
- LOTS MAY BE SUBJECT TO FUTURE SERVICES & STREET LANDSCAPING DESIGN.
- SERVICE LOCATIONS ARE INDICATIVE ONLY.

THIS PLAN IS TO BE PRODUCED IN COLOUR ONLY.

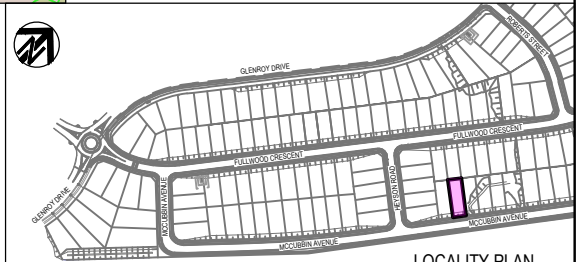

NORTH POINT




SCALE 1:300 0 3.0 6 @A4

CLAYMORE

STAGE 10
CAMPBELLTOWN CITY COUNCIL
LOT DISCLOSURE PLAN

LOT	DRAWING No.	Rev
1092	78186.10.SP-1092	A

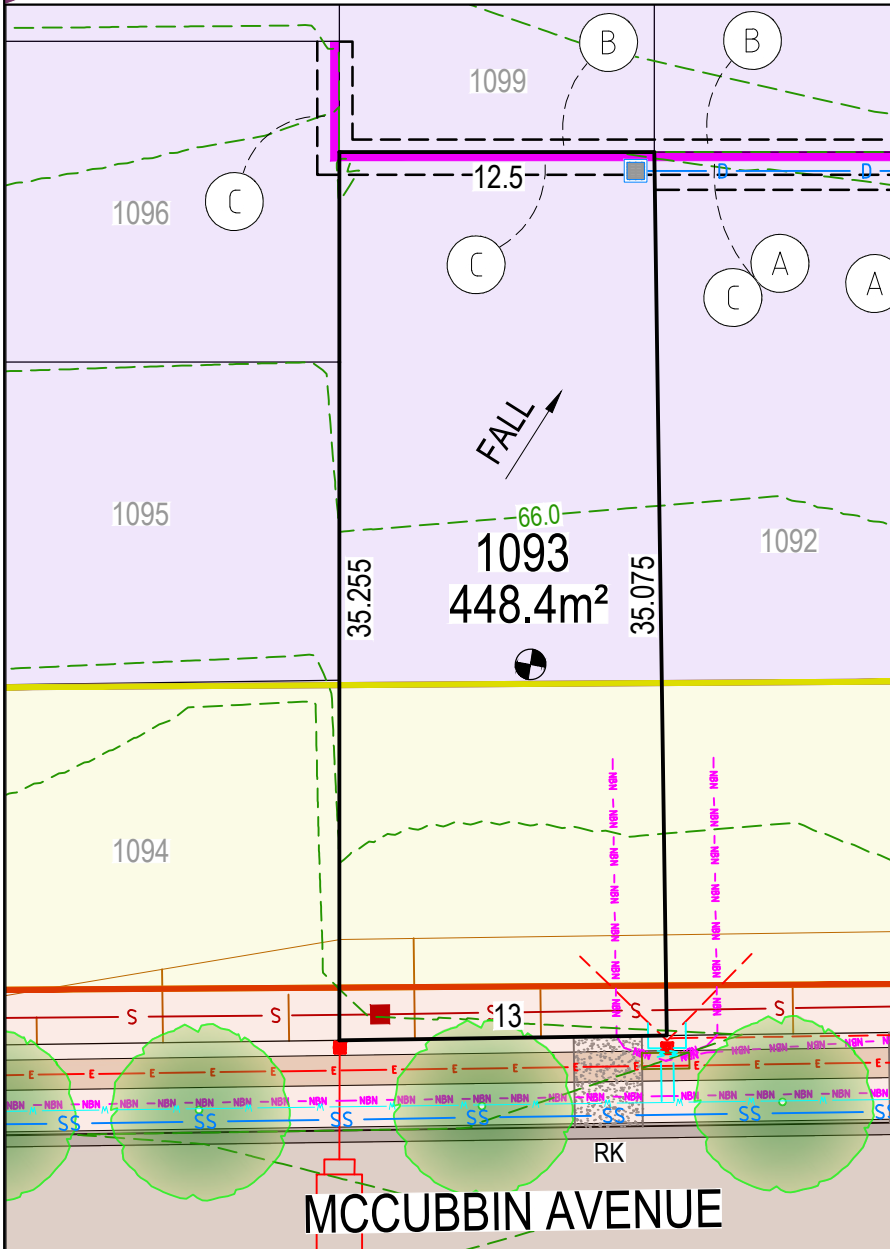

LEGEND

	LOT BOUNDARY
	DESIGN CONTOUR
	DENOTES LOT AFFECTED BY FILL
	INDICATIVE DRIVEWAY / LAYBACK LOCATION
	EXISTING LOTS
	ROLL KERB GUTTER/KERB & GUTTER
	STREET TREE
	FOOTPATH
	1:4 (MAX) BATTER
	RETAINING WALL

SERVICES

	WATER MAIN / WATER METER
	SEWER MAIN & MAINTENANCE HOLE
	SEWER MAINTENANCE SHAFT
	ELECTRICAL PILLAR / STREET LIGHT
	ELECTRICAL LINE
	ELECTRICAL SERVICE CONNECTION
	COMMUNICATIONS/NBN
	DRAINAGE PIT AND PIPE
	SUBSOIL DRAINAGE
	STORMWATER KERB OUTLET

EASEMENT

- (A) PROPOSED EASEMENT TO DRAIN WATER 1.5m SUBJECT TO FURTHER INSTRUCTION
- (B) PROPOSED EASEMENT FOR SUPPORT 0.5 WIDE (UNLESS SHOWN) (BELOW PROPOSED RETAINING WALL)
- (C) PROPOSED RESTRICTION ON THE USE OF LAND (0.9 WIDE) (ABOVE PROPOSED RETAINING WALL)
- (D) PROPOSED EASEMENT FOR PADMOUNT SUBSTATION 2.75 WIDE
- (E) PROPOSED RESTRICTION ON THE USE OF LAND (ENDEAVOUR ENERGY)
- (F) PROPOSED RESTRICTION ON THE USE OF LAND (ENDEAVOUR ENERGY)
- (BB) EASEMENT FOR SUPPORT 0.5 WIDE (DP 1300447)

MCCUBBIN AVENUE




BAL

	BAL LOW
	BAL 12.5
	BAL 19
	BAL 29

NOTES

1. THE DIMENSIONS, AREAS, EASEMENTS & OTHER DETAILS SHOWN ON THIS PLAN ARE APPROXIMATE ONLY & ARE SUBJECT TO FIELD SURVEY & THE FINAL APPROVALS OF COUNCIL & SERVICING AUTHORITIES.
2. PURCHASERS SHOULD REFER TO THE REGISTERED PLAN OF SUBDIVISION FOR FINAL DIMENSIONS & OTHER DETAILS.
3. PURCHASERS SHOULD EXAMINE THE FULL RANGE OF EASEMENTS & RESTRICTIONS SET OUT IN THE 88B INSTRUMENT ACCOMPANYING THE PLAN OF SUBDIVISION.
4. LOTS MAY BE SUBJECT TO FUTURE SERVICES & STREET LANDSCAPING DESIGN.
5. SERVICE LOCATIONS ARE INDICATIVE ONLY.

THIS PLAN IS TO BE PRODUCED IN COLOUR ONLY.

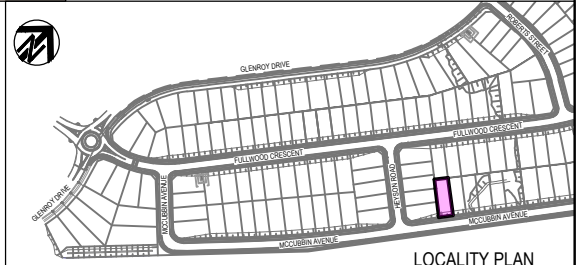

NORTH POINT




SCALE 1:300 0 3.0 6 @A4

CLAYMORE

STAGE 10
CAMPBELLTOWN CITY COUNCIL
LOT DISCLOSURE PLAN

LOT	DRAWING No.	Rev
1093	78186.10.SP-1093	A

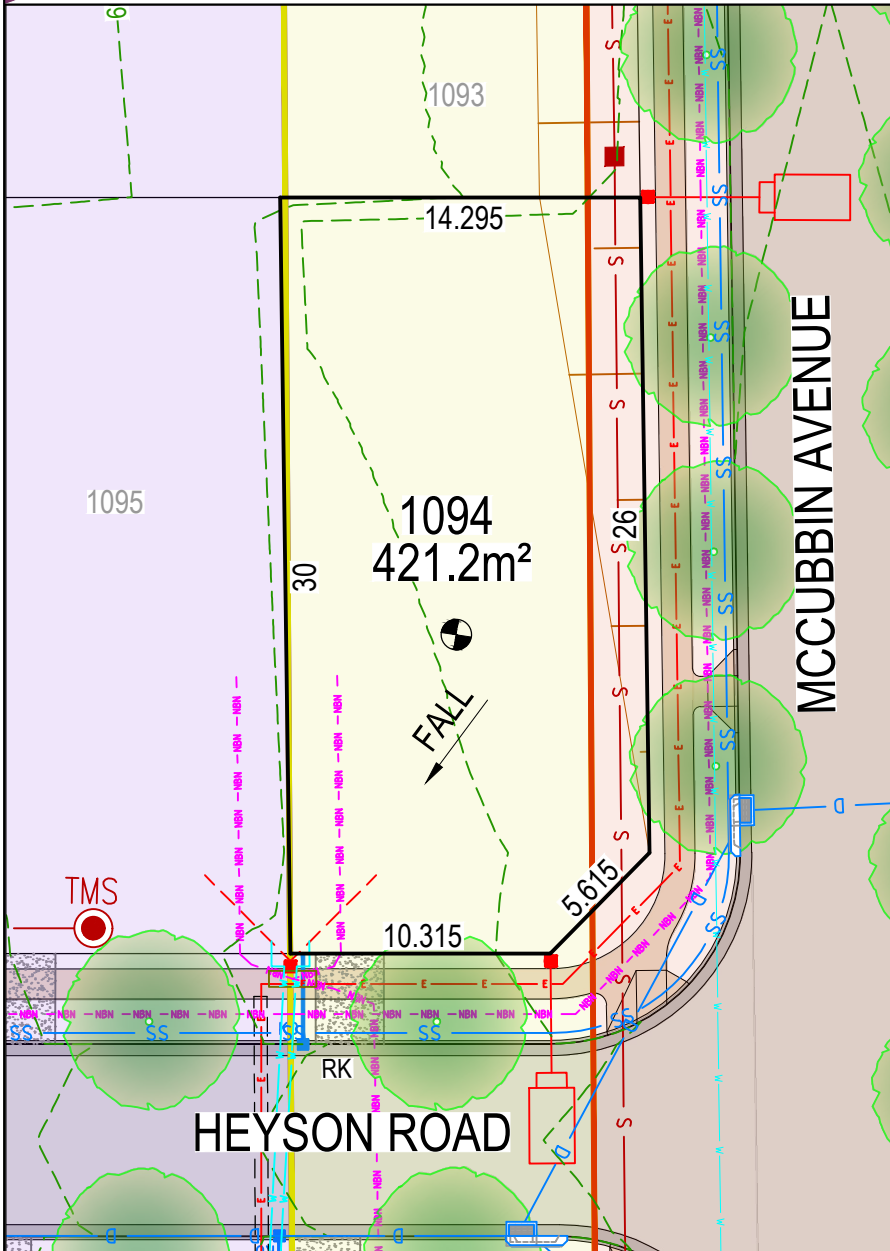

LEGEND

	LOT BOUNDARY
	DESIGN CONTOUR
	DENOTES LOT AFFECTED BY FILL
	INDICATIVE DRIVEWAY / LAYBACK LOCATION
	EXISTING LOTS
	ROLL KERB GUTTER/KERB & GUTTER
	STREET TREE
	FOOTPATH
	1:4 (MAX) BATTER
	RETAINING WALL

SERVICES

	WATER MAIN / WATER METER
	SEWER MAIN & MAINTENANCE HOLE
	SEWER MAINTENANCE SHAFT
	ELECTRICAL PILLAR / STREET LIGHT
	ELECTRICAL LINE
	ELECTRICAL SERVICE CONNECTION
	COMMUNICATIONS/NBN
	DRAINAGE PIT AND PIPE
	SUBSOIL DRAINAGE
	STORMWATER KERB OUTLET

EASEMENT

- (A) PROPOSED EASEMENT TO DRAIN WATER 1.5m SUBJECT TO FURTHER INSTRUCTION
- (B) PROPOSED EASEMENT FOR SUPPORT 0.5 WIDE (UNLESS SHOWN) (BELOW PROPOSED RETAINING WALL)
- (C) PROPOSED RESTRICTION ON THE USE OF LAND (0.9 WIDE) (ABOVE PROPOSED RETAINING WALL)
- (D) PROPOSED EASEMENT FOR PADMOUNT SUBSTATION 2.75 WIDE
- (E) PROPOSED RESTRICTION ON THE USE OF LAND (ENDEAVOUR ENERGY)
- (F) PROPOSED RESTRICTION ON THE USE OF LAND (ENDEAVOUR ENERGY)
- (BB) EASEMENT FOR SUPPORT 0.5 WIDE (DP 1300447)

BAL


	BAL LOW
	BAL 12.5
	BAL 19
	BAL 29



NOTES

1. THE DIMENSIONS, AREAS, EASEMENTS & OTHER DETAILS SHOWN ON THIS PLAN ARE APPROXIMATE ONLY & ARE SUBJECT TO FIELD SURVEY & THE FINAL APPROVALS OF COUNCIL & SERVICING AUTHORITIES.
2. PURCHASERS SHOULD REFER TO THE REGISTERED PLAN OF SUBDIVISION FOR FINAL DIMENSIONS & OTHER DETAILS.
3. PURCHASERS SHOULD EXAMINE THE FULL RANGE OF EASEMENTS & RESTRICTIONS SET OUT IN THE 88B INSTRUMENT ACCOMPANYING THE PLAN OF SUBDIVISION.
4. LOTS MAY BE SUBJECT TO FUTURE SERVICES & STREET LANDSCAPING DESIGN.
5. SERVICE LOCATIONS ARE INDICATIVE ONLY.

THIS PLAN IS TO BE PRODUCED IN COLOUR ONLY.

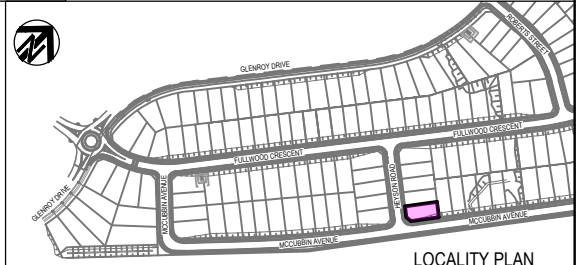

LOCALITY PLAN

NORTH POINT




SCALE 1:300 0 3.0 6 @A4

CLAYMORE

STAGE 10
CAMPBELLTOWN CITY COUNCIL
LOT DISCLOSURE PLAN

LOT	DRAWING No.	Rev
1094	78186.10.SP-1094	A

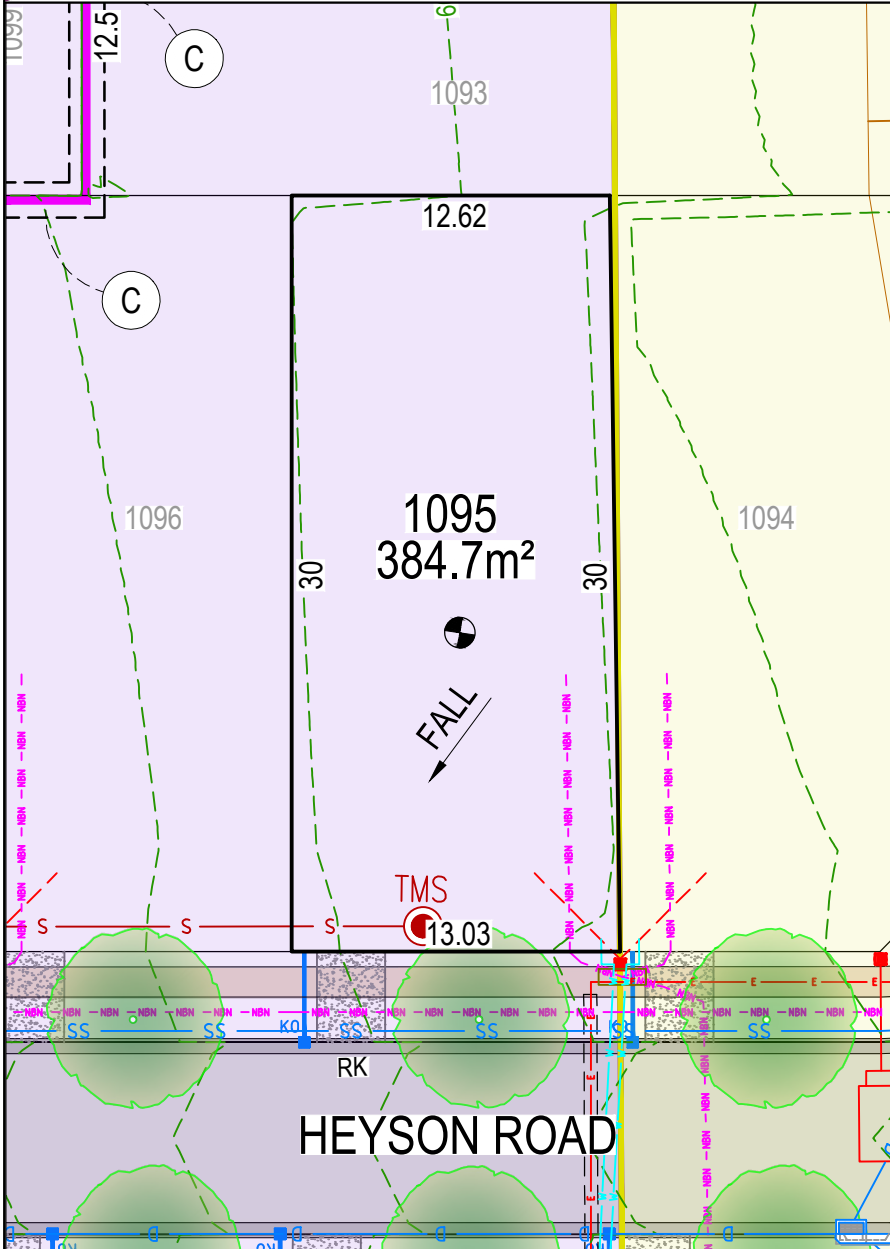

LEGEND

	LOT BOUNDARY
	DESIGN CONTOUR
	DENOTES LOT AFFECTED BY FILL
	INDICATIVE DRIVEWAY / LAYBACK LOCATION
	EXISTING LOTS
	ROLL KERB GUTTER/KERB & GUTTER
	STREET TREE
	FOOTPATH
	1:4 (MAX) BATTER
	RETAINING WALL

SERVICES

	WATER MAIN / WATER METER
	SEWER MAIN & MAINTENANCE HOLE
	SEWER MAINTENANCE SHAFT
	ELECTRICAL PILLAR / STREET LIGHT
	ELECTRICAL LINE
	ELECTRICAL SERVICE CONNECTION
	COMMUNICATIONS/NBN
	DRAINAGE PIT AND PIPE
	SUBSOIL DRAINAGE
	STORMWATER KERB OUTLET

EASEMENT

- (A) PROPOSED EASEMENT TO DRAIN WATER 1.5m SUBJECT TO FURTHER INSTRUCTION
- (B) PROPOSED EASEMENT FOR SUPPORT 0.5 WIDE (UNLESS SHOWN) (BELOW PROPOSED RETAINING WALL)
- (C) PROPOSED RESTRICTION ON THE USE OF LAND (0.9 WIDE) (ABOVE PROPOSED RETAINING WALL)
- (D) PROPOSED EASEMENT FOR PADMOUNT SUBSTATION 2.75 WIDE
- (E) PROPOSED RESTRICTION ON THE USE OF LAND (ENDEAVOUR ENERGY)
- (F) PROPOSED RESTRICTION ON THE USE OF LAND (ENDEAVOUR ENERGY)
- (BB) EASEMENT FOR SUPPORT 0.5 WIDE (DP 1300447)

BAL


	BAL LOW
	BAL 12.5
	BAL 19
	BAL 29



NOTES

- THE DIMENSIONS, AREAS, EASEMENTS & OTHER DETAILS SHOWN ON THIS PLAN ARE APPROXIMATE ONLY & ARE SUBJECT TO FIELD SURVEY & THE FINAL APPROVALS OF COUNCIL & SERVICING AUTHORITIES.
- PURCHASERS SHOULD REFER TO THE REGISTERED PLAN OF SUBDIVISION FOR FINAL DIMENSIONS & OTHER DETAILS.
- PURCHASERS SHOULD EXAMINE THE FULL RANGE OF EASEMENTS & RESTRICTIONS SET OUT IN THE 88B INSTRUMENT ACCOMPANYING THE PLAN OF SUBDIVISION.
- LOTS MAY BE SUBJECT TO FUTURE SERVICES & STREET LANDSCAPING DESIGN.
- SERVICE LOCATIONS ARE INDICATIVE ONLY.

THIS PLAN IS TO BE PRODUCED IN COLOUR ONLY.

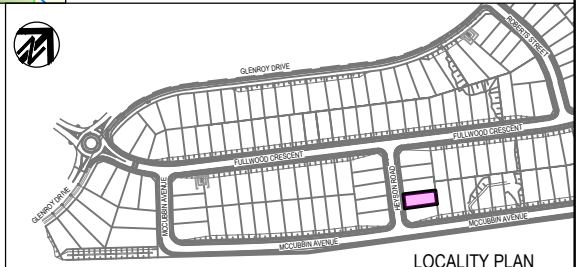

LOCALITY PLAN

NORTH POINT




SCALE 1:300 0 3.0 6 @A4

CLAYMORE

STAGE 10
CAMPBELLTOWN CITY COUNCIL
LOT DISCLOSURE PLAN

LOT	DRAWING No.	Rev
1095	78186.10.SP-1095	A

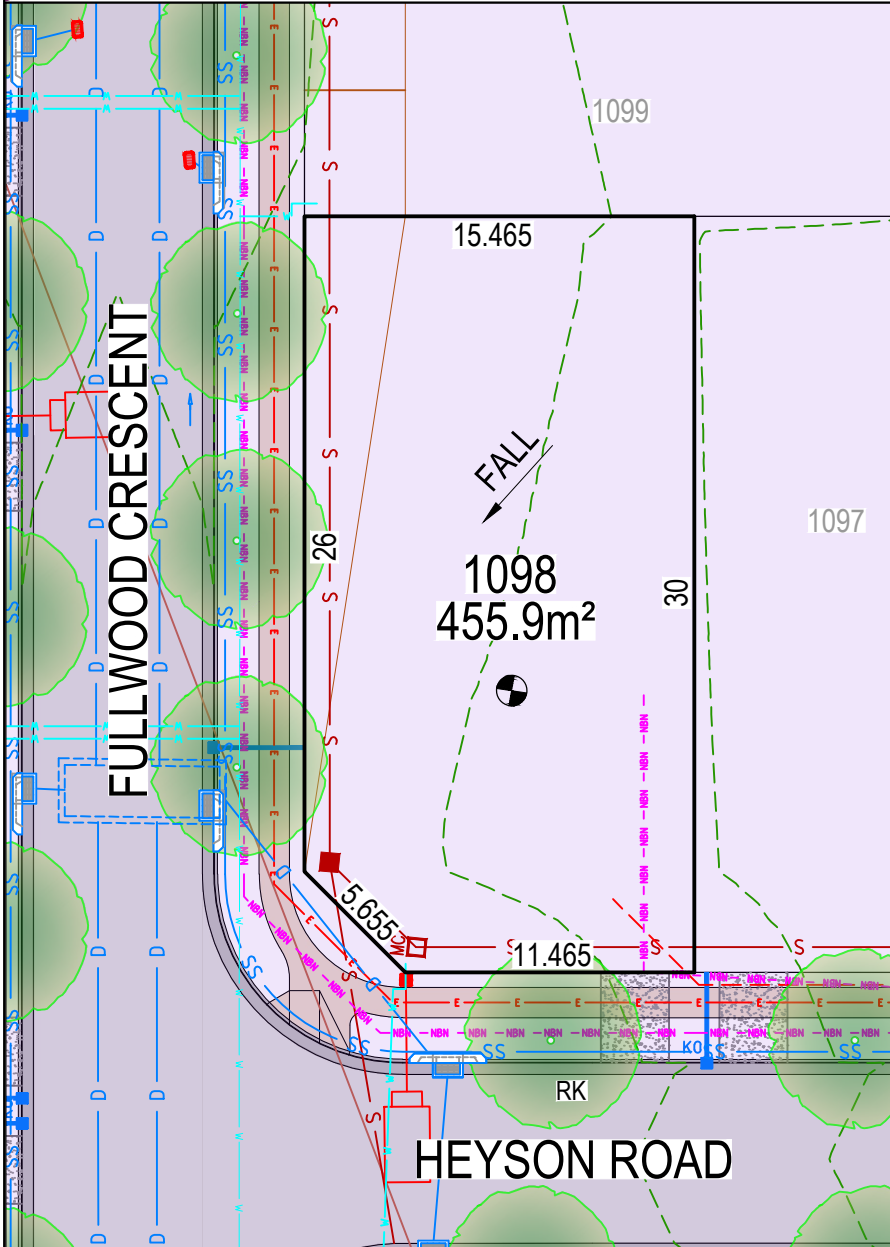

LEGEND

	LOT BOUNDARY
	DESIGN CONTOUR
	DENOTES LOT AFFECTED BY FILL
	INDICATIVE DRIVEWAY / LAYBACK LOCATION
	EXISTING LOTS
	ROLL KERB GUTTER/KERB & GUTTER
	STREET TREE
	FOOTPATH
	1:4 (MAX) BATTER
	RETAINING WALL

SERVICES

	WATER MAIN / WATER METER
	SEWER MAIN & MAINTENANCE HOLE
	SEWER MAINTENANCE SHAFT
	ELECTRICAL PILLAR / STREET LIGHT
	ELECTRICAL LINE
	ELECTRICAL SERVICE CONNECTION
	COMMUNICATIONS/NBN
	DRAINAGE PIT AND PIPE
	SUBSOIL DRAINAGE
	STORMWATER KERB OUTLET

EASEMENT

- (A) PROPOSED EASEMENT TO DRAIN WATER 1.5m SUBJECT TO FURTHER INSTRUCTION
- (B) PROPOSED EASEMENT FOR SUPPORT 0.5 WIDE (UNLESS SHOWN) (BELOW PROPOSED RETAINING WALL)
- (C) PROPOSED RESTRICTION ON THE USE OF LAND (0.9 WIDE) (ABOVE PROPOSED RETAINING WALL)
- (D) PROPOSED EASEMENT FOR PADMOUNT SUBSTATION 2.75 WIDE
- (E) PROPOSED RESTRICTION ON THE USE OF LAND (ENDEAVOUR ENERGY)
- (F) PROPOSED RESTRICTION ON THE USE OF LAND (ENDEAVOUR ENERGY)
- (BB) EASEMENT FOR SUPPORT 0.5 WIDE (DP 1300447)




BAL

	BAL LOW
	BAL 12.5
	BAL 19
	BAL 29

NOTES

- THE DIMENSIONS, AREAS, EASEMENTS & OTHER DETAILS SHOWN ON THIS PLAN ARE APPROXIMATE ONLY & ARE SUBJECT TO FIELD SURVEY & THE FINAL APPROVALS OF COUNCIL & SERVICING AUTHORITIES.
- PURCHASERS SHOULD REFER TO THE REGISTERED PLAN OF SUBDIVISION FOR FINAL DIMENSIONS & OTHER DETAILS.
- PURCHASERS SHOULD EXAMINE THE FULL RANGE OF EASEMENTS & RESTRICTIONS SET OUT IN THE 88B INSTRUMENT ACCOMPANYING THE PLAN OF SUBDIVISION.
- LOTS MAY BE SUBJECT TO FUTURE SERVICES & STREET LANDSCAPING DESIGN.
- SERVICE LOCATIONS ARE INDICATIVE ONLY.

THIS PLAN IS TO BE PRODUCED IN COLOUR ONLY.

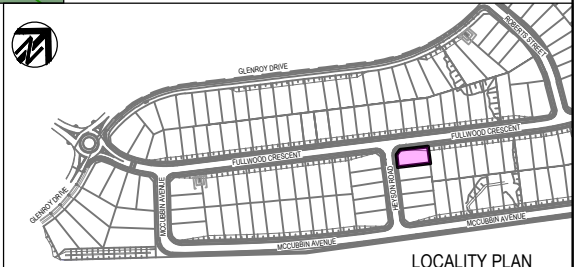

NORTH POINT




SCALE 1:300 0 3.0 6 @A4

CLAYMORE

STAGE 10
CAMPBELLTOWN CITY COUNCIL
LOT DISCLOSURE PLAN

LOT	DRAWING No.	Rev
1098	78186.10.SP-1098	A

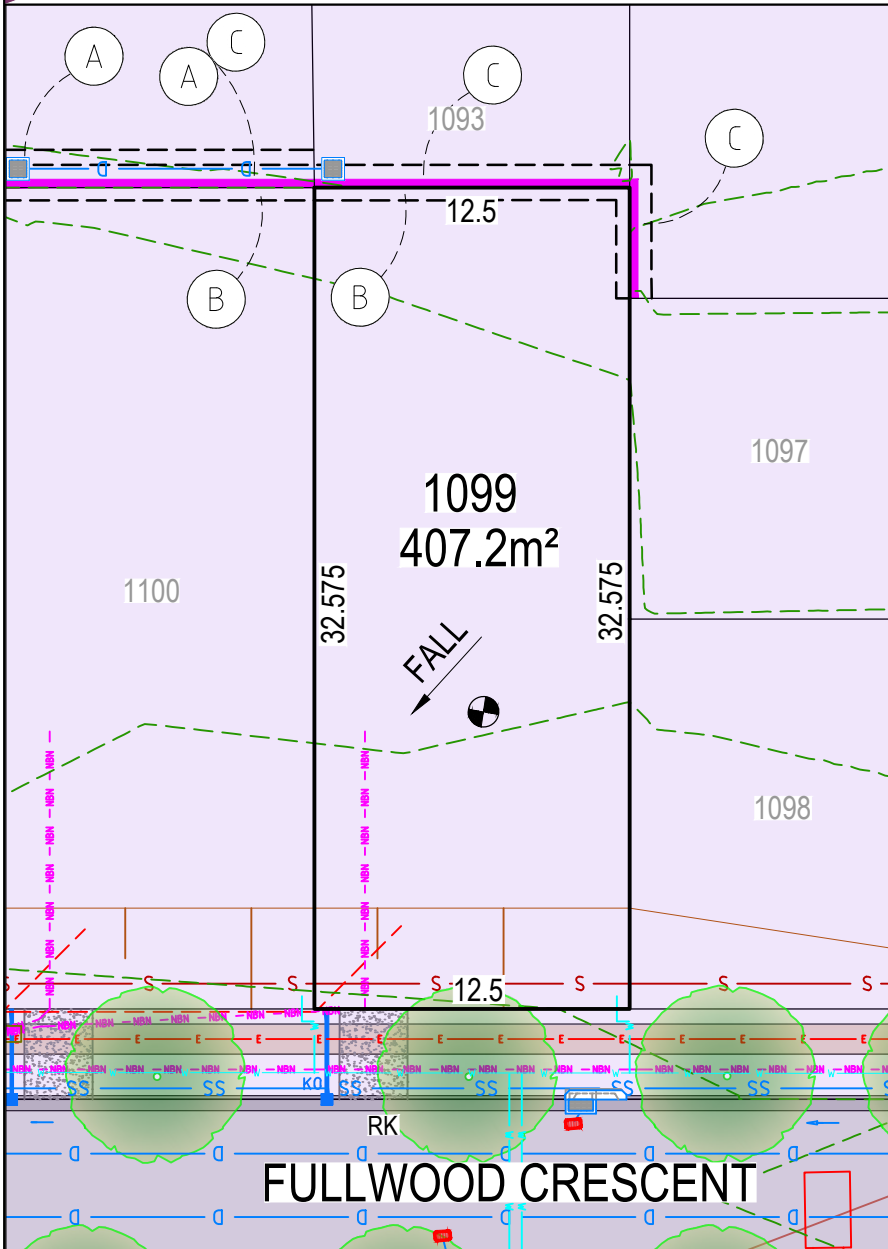

LEGEND

	LOT BOUNDARY
	DESIGN CONTOUR
	DENOTES LOT AFFECTED BY FILL
	INDICATIVE DRIVEWAY / LAYBACK LOCATION
	EXISTING LOTS
	RK / KG ROLL KERB GUTTER/KERB & GUTTER
	STREET TREE
	FOOTPATH
	1:4 (MAX) BATTER
	RETAINING WALL

SERVICES

	WATER MAIN / WATER METER
	SEWER MAIN & MAINTENANCE HOLE
	SEWER MAINTENANCE SHAFT
	ELECTRICAL PILLAR / STREET LIGHT
	ELECTRICAL LINE
	ELECTRICAL SERVICE CONNECTION
	COMMUNICATIONS/NBN
	DRAINAGE PIT AND PIPE
	SUBSOIL DRAINAGE
	STORMWATER KERB OUTLET

EASEMENT

- (A) PROPOSED EASEMENT TO DRAIN WATER 1.5m SUBJECT TO FURTHER INSTRUCTION
- (B) PROPOSED EASEMENT FOR SUPPORT 0.5 WIDE (UNLESS SHOWN) (BELOW PROPOSED RETAINING WALL)
- (C) PROPOSED RESTRICTION ON THE USE OF LAND (0.9 WIDE) (ABOVE PROPOSED RETAINING WALL)
- (D) PROPOSED EASEMENT FOR PADMOUNT SUBSTATION 2.75 WIDE
- (E) PROPOSED RESTRICTION ON THE USE OF LAND (ENDEAVOUR ENERGY)
- (F) PROPOSED RESTRICTION ON THE USE OF LAND (ENDEAVOUR ENERGY)
- (BB) EASEMENT FOR SUPPORT 0.5 WIDE (DP 1300447)

BAL


	BAL LOW
	BAL 12.5
	BAL 19
	BAL 29



NOTES

- THE DIMENSIONS, AREAS, EASEMENTS & OTHER DETAILS SHOWN ON THIS PLAN ARE APPROXIMATE ONLY & ARE SUBJECT TO FIELD SURVEY & THE FINAL APPROVALS OF COUNCIL & SERVICING AUTHORITIES.
- PURCHASERS SHOULD REFER TO THE REGISTERED PLAN OF SUBDIVISION FOR FINAL DIMENSIONS & OTHER DETAILS.
- PURCHASERS SHOULD EXAMINE THE FULL RANGE OF EASEMENTS & RESTRICTIONS SET OUT IN THE 88B INSTRUMENT ACCOMPANYING THE PLAN OF SUBDIVISION.
- LOTS MAY BE SUBJECT TO FUTURE SERVICES & STREET LANDSCAPING DESIGN.
- SERVICE LOCATIONS ARE INDICATIVE ONLY.

THIS PLAN IS TO BE PRODUCED IN COLOUR ONLY.

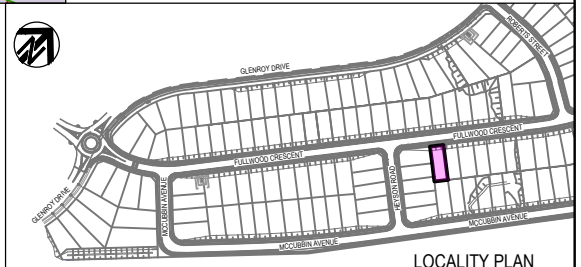

NORTH POINT




SCALE 1:300 0 3.0 6 @A4

CLAYMORE

STAGE 10
CAMPBELLTOWN CITY COUNCIL
LOT DISCLOSURE PLAN

LOT	DRAWING No.	Rev
1099	78186.10.SP-1099	A

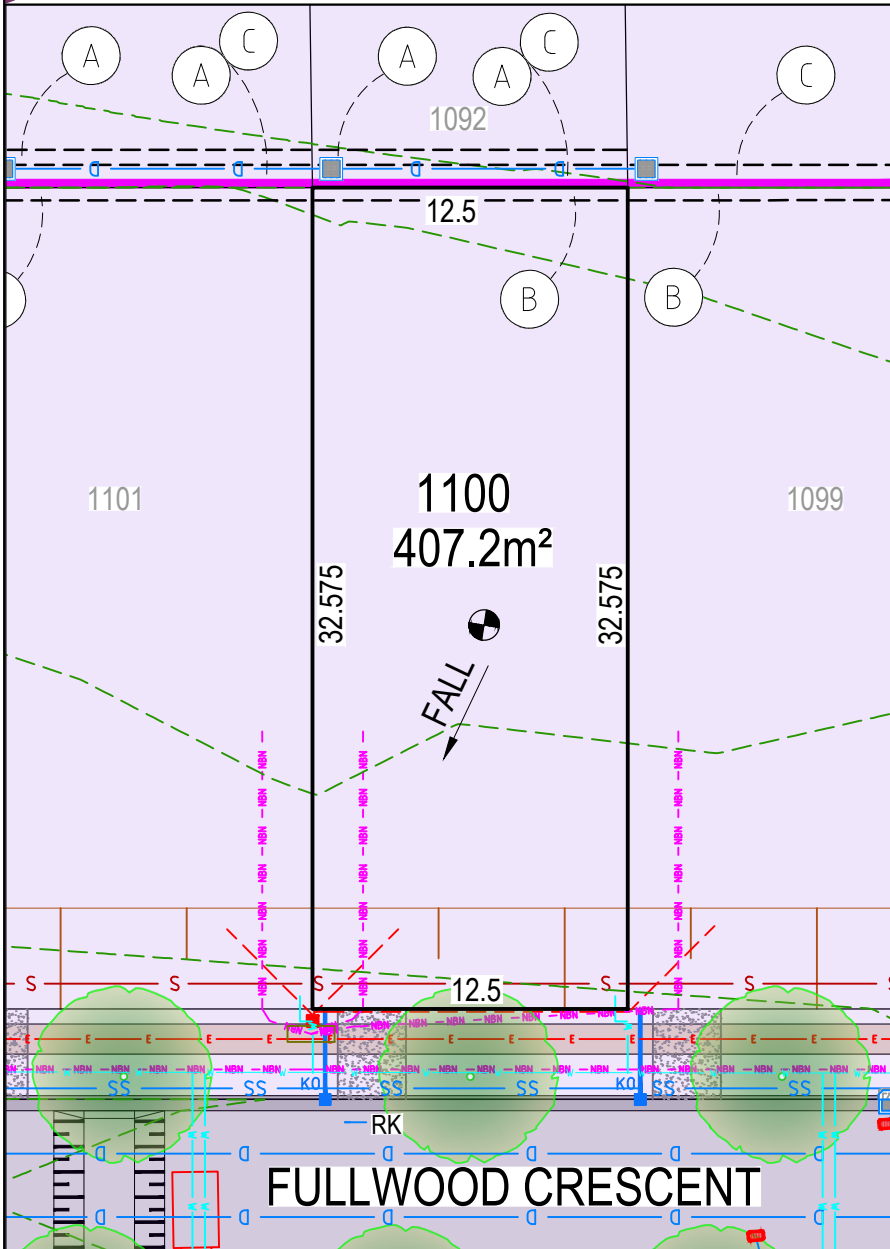

LEGEND

	LOT BOUNDARY
	DESIGN CONTOUR
	DENOTES LOT AFFECTED BY FILL
	INDICATIVE DRIVEWAY / LAYBACK LOCATION
	EXISTING LOTS
	ROLL KERB GUTTER/KERB & GUTTER
	STREET TREE
	FOOTPATH
	1:4 (MAX) BATTER
	RETAINING WALL

SERVICES

	WATER MAIN / WATER METER
	SEWER MAIN & MAINTENANCE HOLE
	SEWER MAINTENANCE SHAFT
	ELECTRICAL PILLAR / STREET LIGHT
	ELECTRICAL LINE
	ELECTRICAL SERVICE CONNECTION
	COMMUNICATIONS/NBN
	DRAINAGE PIT AND PIPE
	SUBSOIL DRAINAGE
	STORMWATER KERB OUTLET

EASEMENT

- (A) PROPOSED EASEMENT TO DRAIN WATER 1.5m SUBJECT TO FURTHER INSTRUCTION
- (B) PROPOSED EASEMENT FOR SUPPORT 0.5 WIDE (UNLESS SHOWN) (BELOW PROPOSED RETAINING WALL)
- (C) PROPOSED RESTRICTION ON THE USE OF LAND (0.9 WIDE) (ABOVE PROPOSED RETAINING WALL)
- (D) PROPOSED EASEMENT FOR PADMOUNT SUBSTATION 2.75 WIDE
- (E) PROPOSED RESTRICTION ON THE USE OF LAND (ENDEAVOUR ENERGY)
- (F) PROPOSED RESTRICTION ON THE USE OF LAND (ENDEAVOUR ENERGY)
- (BB) EASEMENT FOR SUPPORT 0.5 WIDE (DP 1300447)




BAL

	BAL LOW
	BAL 12.5
	BAL 19
	BAL 29

NOTES

- THE DIMENSIONS, AREAS, EASEMENTS & OTHER DETAILS SHOWN ON THIS PLAN ARE APPROXIMATE ONLY & ARE SUBJECT TO FIELD SURVEY & THE FINAL APPROVALS OF COUNCIL & SERVICING AUTHORITIES.
- PURCHASERS SHOULD REFER TO THE REGISTERED PLAN OF SUBDIVISION FOR FINAL DIMENSIONS & OTHER DETAILS.
- PURCHASERS SHOULD EXAMINE THE FULL RANGE OF EASEMENTS & RESTRICTIONS SET OUT IN THE 88B INSTRUMENT ACCOMPANYING THE PLAN OF SUBDIVISION.
- LOTS MAY BE SUBJECT TO FUTURE SERVICES & STREET LANDSCAPING DESIGN.
- SERVICE LOCATIONS ARE INDICATIVE ONLY.

THIS PLAN IS TO BE PRODUCED IN COLOUR ONLY.

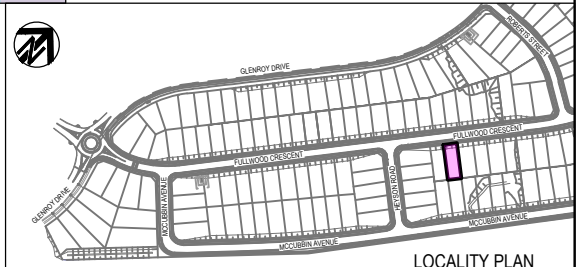

NORTH POINT




SCALE 1:300 0 3.0 6 @A4

CLAYMORE

STAGE 10
CAMPBELLTOWN CITY COUNCIL
LOT DISCLOSURE PLAN

LOT	DRAWING No.	Rev
1100	78186.10.SP-1100	A

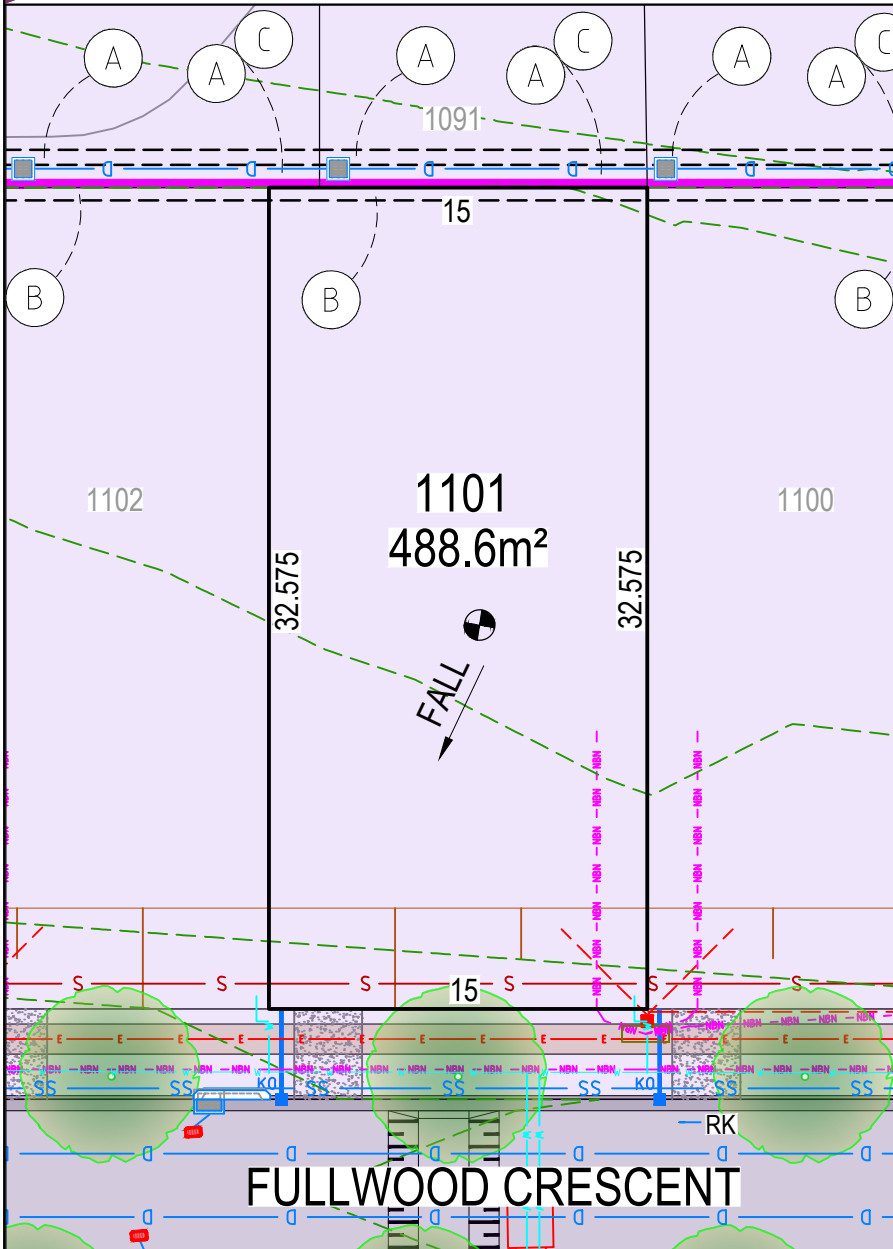

LEGEND

	LOT BOUNDARY
	DESIGN CONTOUR
	DENOTES LOT AFFECTED BY FILL
	INDICATIVE DRIVEWAY / LAYBACK LOCATION
	EXISTING LOTS
	ROLL KERB GUTTER/KERB & GUTTER
	STREET TREE
	FOOTPATH
	1:4 (MAX) BATTER
	RETAINING WALL

SERVICES

	WATER MAIN / WATER METER
	SEWER MAIN & MAINTENANCE HOLE
	SEWER MAINTENANCE SHAFT
	ELECTRICAL PILLAR / STREET LIGHT
	ELECTRICAL LINE
	ELECTRICAL SERVICE CONNECTION
	COMMUNICATIONS/NBN
	DRAINAGE PIT AND PIPE
	SUBSOIL DRAINAGE
	STORMWATER KERB OUTLET

EASEMENT

- (A) PROPOSED EASEMENT TO DRAIN WATER 1.5m SUBJECT TO FURTHER INSTRUCTION
- (B) PROPOSED EASEMENT FOR SUPPORT 0.5 WIDE (UNLESS SHOWN) (BELOW PROPOSED RETAINING WALL)
- (C) PROPOSED RESTRICTION ON THE USE OF LAND (0.9 WIDE) (ABOVE PROPOSED RETAINING WALL)
- (D) PROPOSED EASEMENT FOR PADMOUNT SUBSTATION 2.75 WIDE
- (E) PROPOSED RESTRICTION ON THE USE OF LAND (ENDEAVOUR ENERGY)
- (F) PROPOSED RESTRICTION ON THE USE OF LAND (ENDEAVOUR ENERGY)
- (BB) EASEMENT FOR SUPPORT 0.5 WIDE (DP 1300447)

BAL


	BAL LOW
	BAL 12.5
	BAL 19
	BAL 29



NOTES

- THE DIMENSIONS, AREAS, EASEMENTS & OTHER DETAILS SHOWN ON THIS PLAN ARE APPROXIMATE ONLY & ARE SUBJECT TO FIELD SURVEY & THE FINAL APPROVALS OF COUNCIL & SERVICING AUTHORITIES.
- PURCHASERS SHOULD REFER TO THE REGISTERED PLAN OF SUBDIVISION FOR FINAL DIMENSIONS & OTHER DETAILS.
- PURCHASERS SHOULD EXAMINE THE FULL RANGE OF EASEMENTS & RESTRICTIONS SET OUT IN THE 88B INSTRUMENT ACCOMPANYING THE PLAN OF SUBDIVISION.
- LOTS MAY BE SUBJECT TO FUTURE SERVICES & STREET LANDSCAPING DESIGN.
- SERVICE LOCATIONS ARE INDICATIVE ONLY.

THIS PLAN IS TO BE PRODUCED IN COLOUR ONLY.

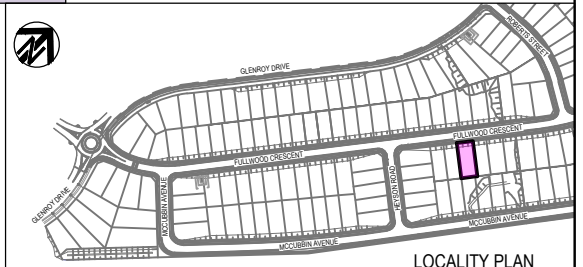

LOCALITY PLAN

NORTH POINT




SCALE 1:300 0 3.0 6 @A4

CLAYMORE

STAGE 10
CAMPBELLTOWN CITY COUNCIL
LOT DISCLOSURE PLAN

LOT	DRAWING No.	Rev
1101	78186.10.SP-1101	A

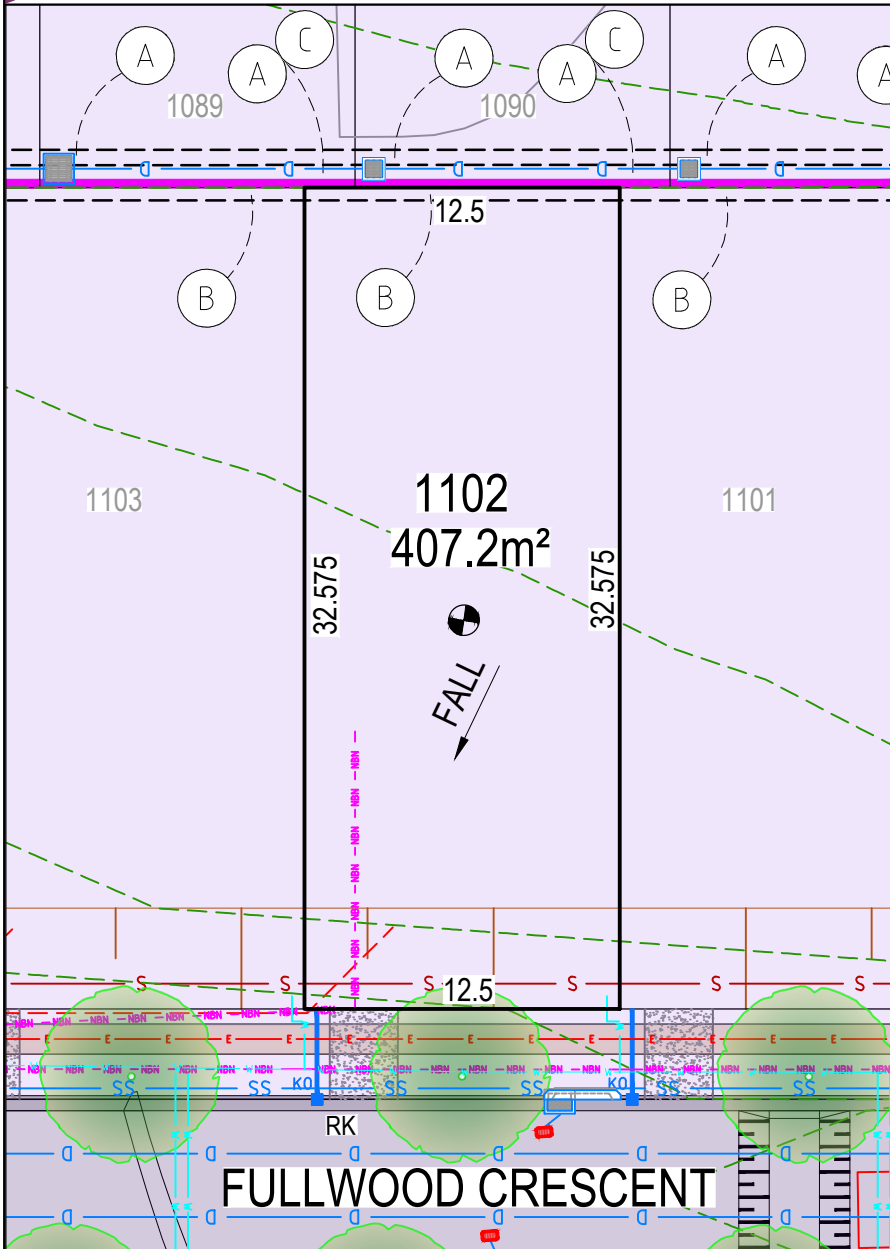

LEGEND

	LOT BOUNDARY
	DESIGN CONTOUR
	DENOTES LOT AFFECTED BY FILL
	INDICATIVE DRIVEWAY / LAYBACK LOCATION
	EXISTING LOTS
	ROLL KERB GUTTER/KERB & GUTTER
	STREET TREE
	FOOTPATH
	1:4 (MAX) BATTER
	RETAINING WALL

SERVICES

	WATER MAIN / WATER METER
	SEWER MAIN & MAINTENANCE HOLE
	SEWER MAINTENANCE SHAFT
	SEWER MAINTENANCE SHAFT
	SEWER MAINTENANCE SHAFT
	ELECTRICAL PILLAR / STREET LIGHT
	ELECTRICAL LINE
	ELECTRICAL SERVICE CONNECTION
	COMMUNICATIONS/NBN
	DRAINAGE PIT AND PIPE
	SUBSOIL DRAINAGE
	STORMWATER KERB OUTLET

EASEMENT

- (A) PROPOSED EASEMENT TO DRAIN WATER 1.5m SUBJECT TO FURTHER INSTRUCTION
- (B) PROPOSED EASEMENT FOR SUPPORT 0.5 WIDE (UNLESS SHOWN) (BELOW PROPOSED RETAINING WALL)
- (C) PROPOSED RESTRICTION ON THE USE OF LAND (0.9 WIDE) (ABOVE PROPOSED RETAINING WALL)
- (D) PROPOSED EASEMENT FOR PADMOUNT SUBSTATION 2.75 WIDE
- (E) PROPOSED RESTRICTION ON THE USE OF LAND (ENDEAVOUR ENERGY)
- (F) PROPOSED RESTRICTION ON THE USE OF LAND (ENDEAVOUR ENERGY)
- (BB) EASEMENT FOR SUPPORT 0.5 WIDE (DP 1300447)

BAL

	BAL LOW
	BAL 12.5
	BAL 19
	BAL 29



NOTES

- THE DIMENSIONS, AREAS, EASEMENTS & OTHER DETAILS SHOWN ON THIS PLAN ARE APPROXIMATE ONLY & ARE SUBJECT TO FIELD SURVEY & THE FINAL APPROVALS OF COUNCIL & SERVICING AUTHORITIES.
- PURCHASERS SHOULD REFER TO THE REGISTERED PLAN OF SUBDIVISION FOR FINAL DIMENSIONS & OTHER DETAILS.
- PURCHASERS SHOULD EXAMINE THE FULL RANGE OF EASEMENTS & RESTRICTIONS SET OUT IN THE 88B INSTRUMENT ACCOMPANYING THE PLAN OF SUBDIVISION.
- LOTS MAY BE SUBJECT TO FUTURE SERVICES & STREET LANDSCAPING DESIGN.
- SERVICE LOCATIONS ARE INDICATIVE ONLY.

THIS PLAN IS TO BE PRODUCED IN COLOUR ONLY.

NORTH POINT




SCALE 1:300 0 3.0 6 @A4


CLAYMORE

STAGE 10
CAMPBELLTOWN CITY COUNCIL
LOT DISCLOSURE PLAN

LOT	DRAWING No.	Rev
1102	78186.10.SP-1102	A

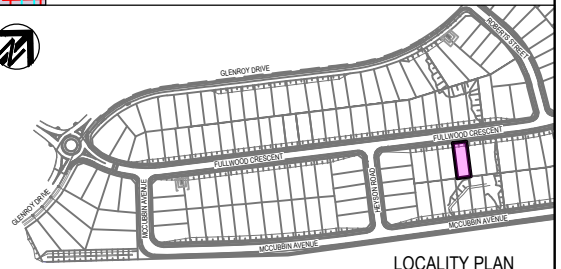

LOCALITY PLAN

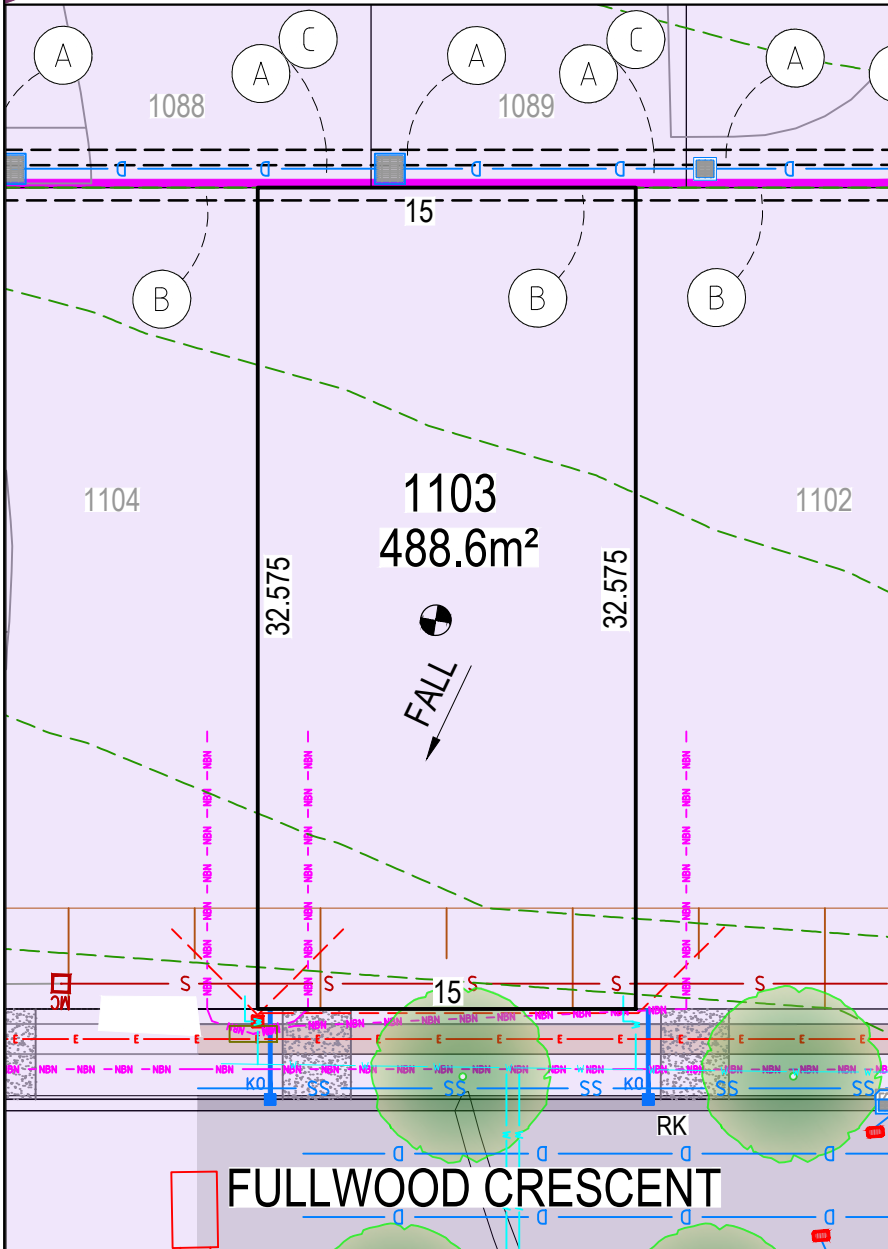

LEGEND

	LOT BOUNDARY
	DESIGN CONTOUR
	DENOTES LOT AFFECTED BY FILL
	INDICATIVE DRIVEWAY / LAYBACK LOCATION
	EXISTING LOTS
	RK / KG ROLL KERB GUTTER/KERB & GUTTER
	STREET TREE
	FOOTPATH
	1:4 (MAX) BATTER
	RETAINING WALL

SERVICES

	WATER MAIN / WATER METER
	SEWER MAIN & MAINTENANCE HOLE
	SEWER MAINTENANCE SHAFT
	ELECTRICAL PILLAR / STREET LIGHT
	ELECTRICAL LINE
	ELECTRICAL SERVICE CONNECTION
	COMMUNICATIONS/NBN
	DRAINAGE PIT AND PIPE
	SUBSOIL DRAINAGE
	STORMWATER KERB OUTLET

EASEMENT

- (A) PROPOSED EASEMENT TO DRAIN WATER 1.5m SUBJECT TO FURTHER INSTRUCTION
- (B) PROPOSED EASEMENT FOR SUPPORT 0.5 WIDE (UNLESS SHOWN) (BELOW PROPOSED RETAINING WALL)
- (C) PROPOSED RESTRICTION ON THE USE OF LAND (0.9 WIDE) (ABOVE PROPOSED RETAINING WALL)
- (D) PROPOSED EASEMENT FOR PADMOUNT SUBSTATION 2.75 WIDE
- (E) PROPOSED RESTRICTION ON THE USE OF LAND (ENDEAVOUR ENERGY)
- (F) PROPOSED RESTRICTION ON THE USE OF LAND (ENDEAVOUR ENERGY)
- (BB) EASEMENT FOR SUPPORT 0.5 WIDE (DP 1300447)

FULLWOOD CRESCENT



BAL

	BAL LOW
	BAL 12.5
	BAL 19
	BAL 29

NOTES

1. THE DIMENSIONS, AREAS, EASEMENTS & OTHER DETAILS SHOWN ON THIS PLAN ARE APPROXIMATE ONLY & ARE SUBJECT TO FIELD SURVEY & THE FINAL APPROVALS OF COUNCIL & SERVICING AUTHORITIES.
2. PURCHASERS SHOULD REFER TO THE REGISTERED PLAN OF SUBDIVISION FOR FINAL DIMENSIONS & OTHER DETAILS.
3. PURCHASERS SHOULD EXAMINE THE FULL RANGE OF EASEMENTS & RESTRICTIONS SET OUT IN THE 88B INSTRUMENT ACCOMPANYING THE PLAN OF SUBDIVISION.
4. LOTS MAY BE SUBJECT TO FUTURE SERVICES & STREET LANDSCAPING DESIGN.
5. SERVICE LOCATIONS ARE INDICATIVE ONLY.


THIS PLAN IS TO BE PRODUCED IN COLOUR ONLY.



NORTH POINT



SCALE 1:300 0 3.0 6 @A4

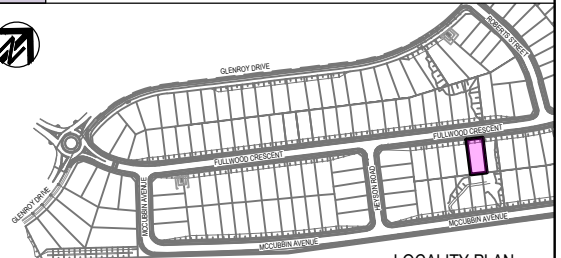


LOCALITY PLAN

CLAYMORE

STAGE 10
CAMPBELLTOWN CITY COUNCIL
LOT DISCLOSURE PLAN

LOT	DRAWING No.	Rev
1103	78186.10.SP-1103	A

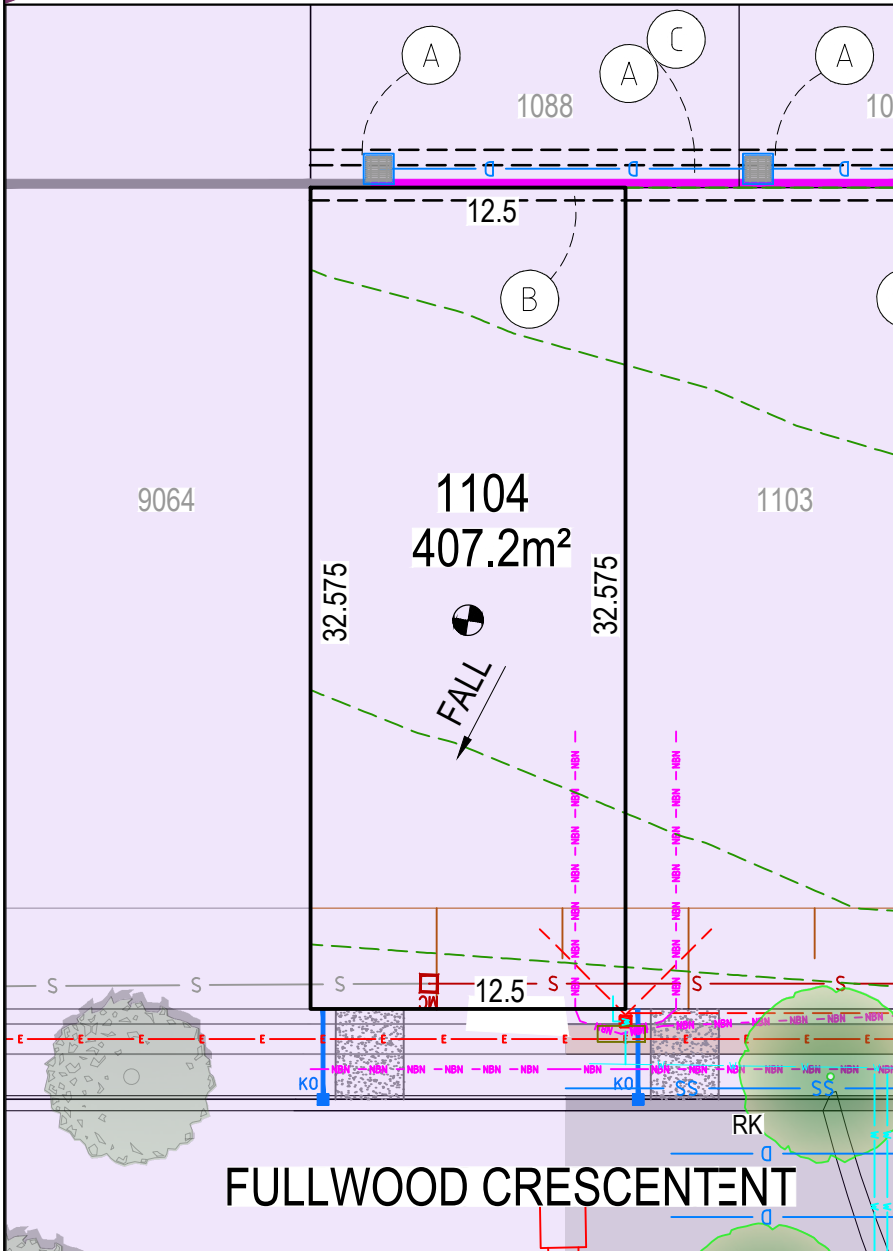

LEGEND

	LOT BOUNDARY
	DESIGN CONTOUR
	DENOTES LOT AFFECTED BY FILL
	INDICATIVE DRIVEWAY / LAYBACK LOCATION
	EXISTING LOTS
	ROLL KERB GUTTER/KERB & GUTTER
	STREET TREE
	FOOTPATH
	1:4 (MAX) BATTER
	RETAINING WALL

SERVICES

	WATER MAIN / WATER METER
	SEWER MAIN & MAINTENANCE HOLE
	SEWER MAINTENANCE SHAFT
	ELECTRICAL PILLAR / STREET LIGHT
	ELECTRICAL LINE
	ELECTRICAL SERVICE CONNECTION
	COMMUNICATIONS/NBN
	DRAINAGE PIT AND PIPE
	SUBSOIL DRAINAGE
	STORMWATER KERB OUTLET

EASEMENT

- (A) PROPOSED EASEMENT TO DRAIN WATER 1.5m SUBJECT TO FURTHER INSTRUCTION
- (B) PROPOSED EASEMENT FOR SUPPORT 0.5 WIDE (UNLESS SHOWN) (BELOW PROPOSED RETAINING WALL)
- (C) PROPOSED RESTRICTION ON THE USE OF LAND (0.9 WIDE) (ABOVE PROPOSED RETAINING WALL)
- (D) PROPOSED EASEMENT FOR PADMOUNT SUBSTATION 2.75 WIDE
- (E) PROPOSED RESTRICTION ON THE USE OF LAND (ENDEAVOUR ENERGY)
- (F) PROPOSED RESTRICTION ON THE USE OF LAND (ENDEAVOUR ENERGY)
- (BB) EASEMENT FOR SUPPORT 0.5 WIDE (DP 1300447)

FULLWOOD CRESCENT



BAL

	BAL LOW
	BAL 12.5
	BAL 19
	BAL 29

NOTES

- THE DIMENSIONS, AREAS, EASEMENTS & OTHER DETAILS SHOWN ON THIS PLAN ARE APPROXIMATE ONLY & ARE SUBJECT TO FIELD SURVEY & THE FINAL APPROVALS OF COUNCIL & SERVICING AUTHORITIES.
- PURCHASERS SHOULD REFER TO THE REGISTERED PLAN OF SUBDIVISION FOR FINAL DIMENSIONS & OTHER DETAILS.
- PURCHASERS SHOULD EXAMINE THE FULL RANGE OF EASEMENTS & RESTRICTIONS SET OUT IN THE 88B INSTRUMENT ACCOMPANYING THE PLAN OF SUBDIVISION.
- LOTS MAY BE SUBJECT TO FUTURE SERVICES & STREET LANDSCAPING DESIGN.
- SERVICE LOCATIONS ARE INDICATIVE ONLY.


THIS PLAN IS TO BE PRODUCED IN COLOUR ONLY.



NORTH POINT



SCALE 1:300 0 3.0 6 @A4

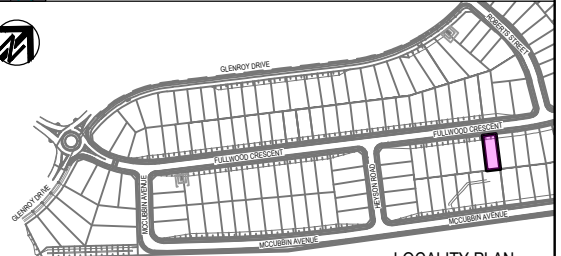

LOCALITY PLAN

CLAYMORE

STAGE 10
CAMPBELLTOWN CITY COUNCIL
LOT DISCLOSURE PLAN

LOT	DRAWING No.	Rev
1104	78186.10.SP-1104	A